

WEST ARTERIAL-FRONTAGE ROAD
(ORIOLE LANE-SHERMAN STREET)
PROJECT I.D. 6675-00-00

COPY FROM ROLLPLOT EXHIBIT

AERIAL BASE MAP FLOWN 4-21-97


0 100 200 300

SCALE 1"=200'

LEGEND

- LIMITS OF ACCESS CONTROL
- ALTERNATIVE CORRIDOR
- PROPOSED CORRIDOR
- PROPOSED ROADWAY
- BUILDINGS TO BE ACQUIRED
- PROPOSED WORK-OTHER PROJECTS
- PROPOSED TEMPORARY LIMITED EASEMENT
- LIMITS OF 100 YEAR FLOODPLAIN
- RIGHT IN/RIGHT OUT
- WETLANDS
- ROW ACQUISITION PROJECT 6675-00-00
- CONSTRUCTION BY OTHERS

09/28/2002

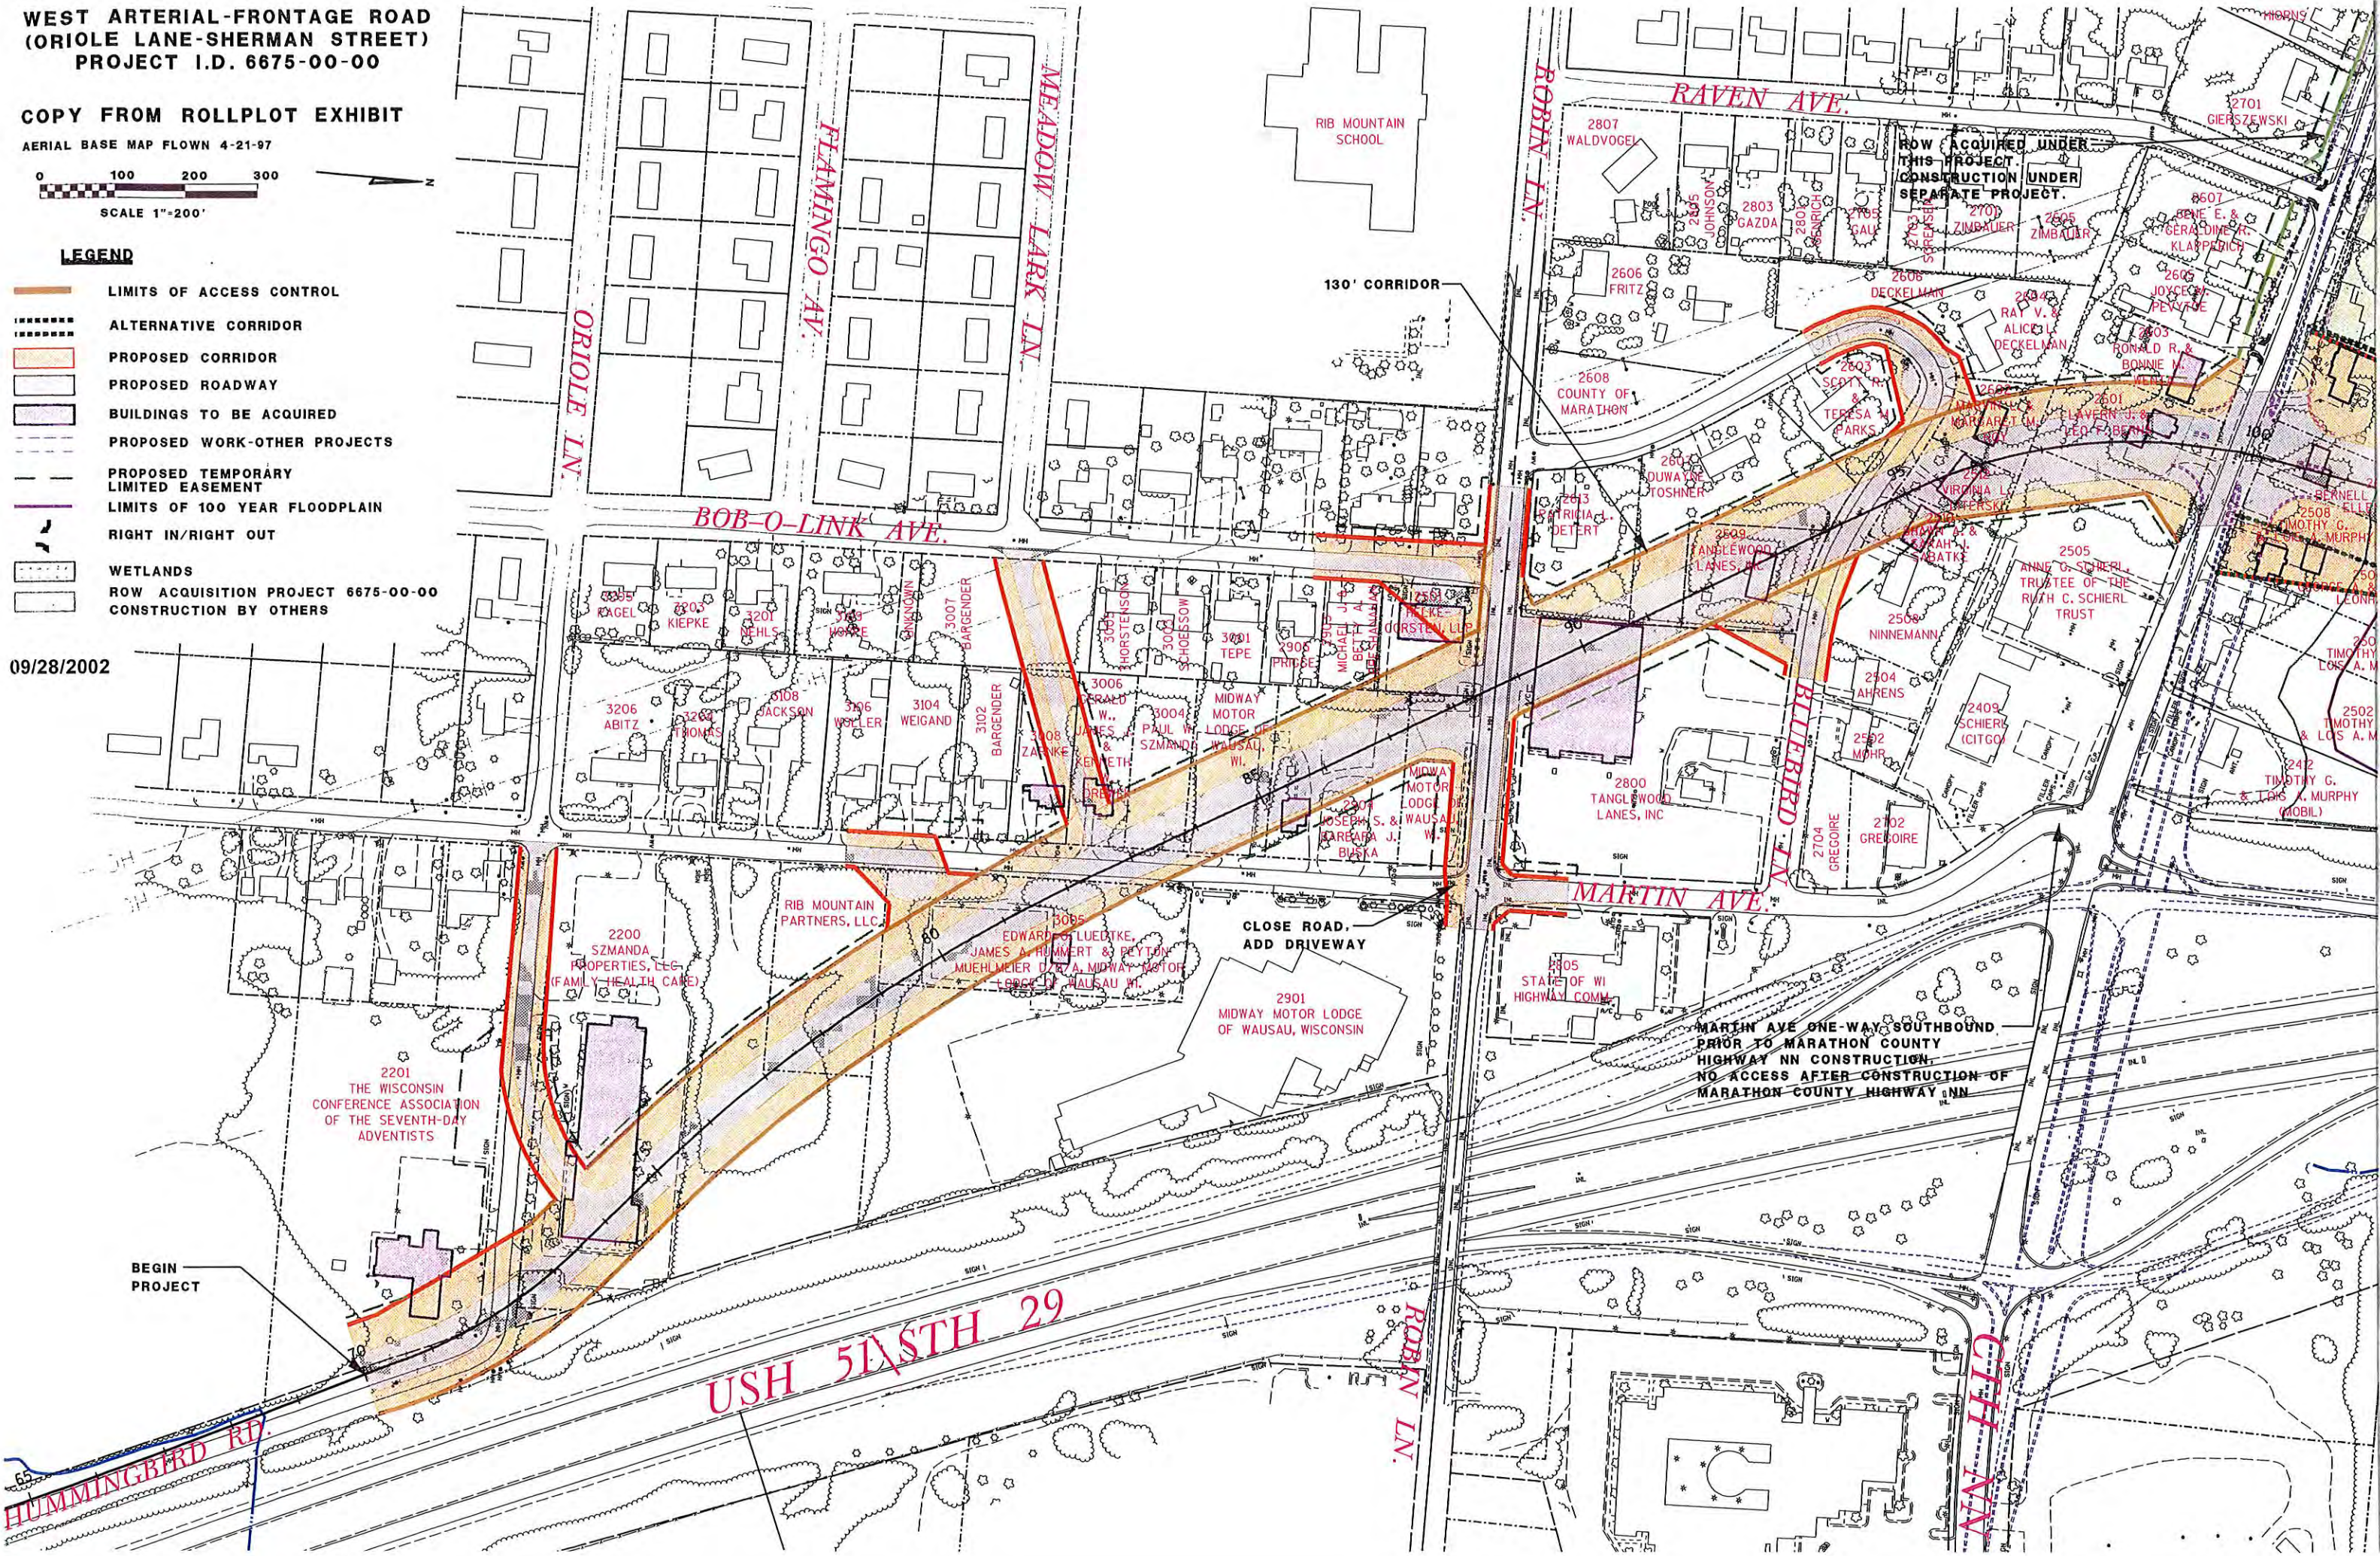

WEST ARTERIAL-FRONTAGE ROAD
(ORIOLE LANE-SHERMAN STREET)
PROJECT I.D. 6675-00-00

COPY FROM ROLLPLOT EXHIBIT

AERIAL BASE MAP FLOWN 4-21-97



- LEGEND**
- PROPERTY LINE
 - LIMITS 100 YEAR FLOODPLAIN
 - LIMITS OF ACCESS CONTROL
 - ALTERNATIVE CORRIDOR
 - PROPOSED CORRIDOR
 - PROPOSED ROADWAY
 - BUILDINGS TO BE ACQUIRED
 - PROPOSED WORK-OTHER PROJECTS
 - PROPOSED TEMPORARY LIMITED EASEMENT
 - RIGHT IN/RIGHT OUT
 - WETLANDS
 - ROW ACQUISITION PROJECT 6675-00-00
 - CONSTRUCTION BY OTHERS

