

CONVENTIONAL SYMBOLS AND ABBREVIATIONS

COUNTY LINE	---	GAS MARKER OR TELEPHONE PEDESTAL	□ T.P. (TYPE)
TOWNSHIP AND RANGE LINES	----	RAILROADS	+++++
SECTION LINE	----	IRON PIN	LP
QUARTER LINE	----	R/W MONUMENT	●
SIXTEENTH LINE	----	VALVE	○ G.V. (TYPE)
NEW REFERENCE LINE	----	BUILDING	TYPE
NEW R/W LINE	----	TREE	(CONIFEROUS) ★ (DECIDUOUS) ☆
EXISTING R/W LINE	----	TREE TO BE REMOVED	✕
PROPERTY LINE	----	STREAM OR RIVER	NAME
CORPORATE LIMITS	NAME	BRIDGE	+
LOT, TIE AND OTHER MINOR LINES	----	TEMPORARY LIMITED EASEMENT	○○○○○○
SLOPE INTERCEPTS	SLOPE INTERCEPTS	PERMANENT LIMITED EASEMENT	■■■■■■
UNDERGROUND FACILITY (GAS, TELEPHONE, ELECTRIC, ETC.)	G (TYPE)		
SECTION CORNER	⊕		
HAZARDOUS UTILITY SITE	☠		
	COMPENSABLE	NON-COMPENSABLE	
POWER POLE	■	□	
ELECTRIC TRANSMISSION TOWER	■	⊗	
TELEPHONE POLE	●	⊙	
SIGNS	+	+	

NO ACCESS (BY ACQUISITION) |||||

NOTES

DIMENSIONING FOR THE NEW R/W IS MEASURED ALONG AND PERPENDICULAR TO THE NEW REFERENCE LINES.

GOVERNMENTAL LAND LINE AND REFERENCE LINE ARE NOT COINCIDENTAL.


EXISTING HIGHWAY RIGHT-OF-WAY SHOWN HEREIN IS ESTABLISHED FROM EXISTING LAND LINES OF THE U.S. PUBLIC LAND SURVEY.

COORDINATES AND BEARINGS ON THIS PLAT ARE ORIENTED TO THE WISCONSIN COORDINATE SYSTEM CENTRAL ZONE, NAD 83. ALL PLAT DISTANCES ARE GROUND LENGTH AND MAY BE CONVERTED TO GRID LENGTH BY MULTIPLYING THE DISTANCE BY THE GRID FACTOR PROVIDED ON THE DETAIL SHEET.

RIGHT OF WAY MONUMENTS ARE TYPE 2 AND ARE PLACED BY OTHERS PRIOR TO OR AT THE TIME OF CONSTRUCTION.

RIGHT OF WAY BOUNDARIES ARE DEFINED WITH COURSES OF THE PERIMETER OF THE HIGHWAY LANDS REFERENCED TO THE U.S. PUBLIC LAND SURVEY OR OTHER SURVEYS OF PUBLIC RECORD. OTHER INFORMATION IS PROVIDED TO SUPPLEMENT THE BASIC PERIMETER DESCRIPTION AND SHALL NOT BE CONSTRUED TO PREVAIL OVER THE PERIMETER DESCRIPTION.

ACCESS POINT	A.P.	GARAGE	G	RIGHT-OF-WAY	R/W
ACRES	AC.	GAS VALVE	G.V.	SECTION	SEC.
AHEAD	AH.	HOUSE	H	SHED	S
ALUMINUM	ALUM.	IRON PIPE OR PIN	I.P.	STATE TRUNK HIGHWAY	STH
AND OTHERS	ET AL	LENGTH	L	STATION	STA.
ANTENNA	ANT	LONG CHORD	L.C.	TANGENT	TAN.
BACK	BK.	LONG CHORD BEARING	L.C.B.	TANK	T
BARN	B	MANHOLE	MH	TELEPHONE PEDESTAL	T.P.
BLOCK	BLK	METER	m	TEMPORARY LIMITED EASEMENT	T.L.E.
BUILDING	BLDG	MONUMENT	MON.	TYP.	TYP.
CENTERLINE	C	PAGE	P.	VOLUME	VOL.
CERTIFIED SURVEY MAP	C.S.M.	POINT OF BEGINNING	P.O.B.		
COUNTY TRUNK HIGHWAY	CTH	PROPERTY LINE	P.L.		
FEET	FT	RADIUS	R		
FOUNDATION	FDN	REFERENCE LINE	RL		

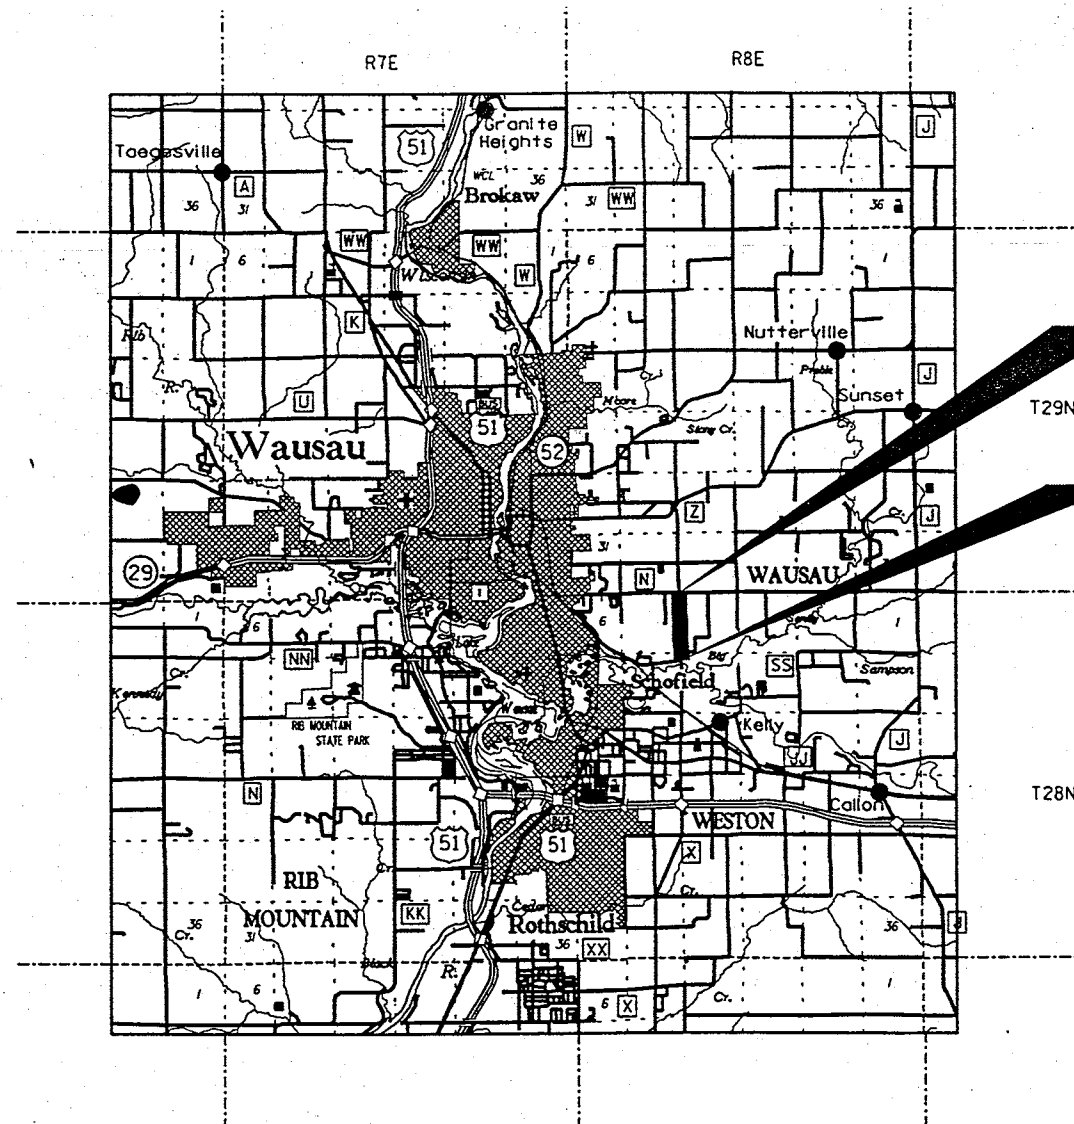

Layout
Scale 0 1 2 miles

Total Net Length of Centerline = 1.118 MILE (RURAL)

END RELOCATION ORDER

0.57' SOUTH AND 19.94' WEST
OF THE NORTHWEST CORNER
OF SECTION 4, T28N, R8E.

BEGIN RELOCATION ORDER

666.58' SOUTH AND 1.29' WEST
OF THE NORTHWEST CORNER OF
SECTION 9, T28N, R8E.

ACCEPTED FOR

COUNTY of MARATHON

5/01/97 *Dennis Speich*
(Date) (COMMISSIONER)

ORIGINAL PLAT PREPARED BY

MSA

PROFESSIONAL SERVICES
SURVEYING • ENGINEERING • ARCHITECTURE
DEVELOPMENT • ENVIRONMENTAL

1230 South Boulevard • Baraboo, WI 53913
608-556-2771 1-800-362-4505 Fax: 608-556-2770



REVISION DATE

DATE: 4/24/97 *Rodney J. Key*
(Registered Land Surveyor)

WISDOT/CADD SHEET

SCHEDULE OF LANDS & INTERESTS REQUIRED

AREAS SHOWN IN THE TOTAL ACRES COLUMN MAY BE APPROXIMATE AND ARE DERIVED FROM TAX ROLLS OR OTHER AVAILABLE SOURCES AND MAY NOT INCLUDE LANDS OF THE OWNER WHICH ARE NOT CONTIGUOUS TO THE AREA TO BE ACQUIRED.

REVISION DATE

ROUTE

COUNTY

DATE

CAMP PHILLIPS MARATHON

5/01/97

SHEET
NUMBER

4.1

PARCEL NUMBER	SHEET NUMBER	OWNER	INTEREST REQUIRED	TOTAL ACRES	R/W ACRES REQUIRED			TOTAL ACRES REMAINING	T.L.E. ACRES
					NEW	EXISTING	TOTAL		
1	4.4	GLENCO VEAL FARM, INC.	FEE	15.74	1.03	--	1.03	14.71	--
2	4.4	GLENN D. PAYNE, PAYNE, GLENN D. REVOCABLE TRUST	FEE	4.26	0.96	--	0.96	3.30	--
3	4.5	ALLEN L. & RHONDA JAGLER	FEE & ACCESS RIGHTS	15.38	1.67	--	1.67	13.71	--
4	4.5	ROMAN & DONNA J. BACA	FEE & ACCESS RIGHTS	0.88	0.50	--	0.50	0.38	--
5	4.6	CYNTHIA KAY PASSOW OELKE	FEE & ACCESS RIGHTS	4.40	0.37	--	0.37	4.03	--
6	4.6	KENNETH H. & LINDA F. FULMER	FEE & ACCESS RIGHTS	2.07	0.02	--	0.02	2.05	--
7	4.6	DAVID L. & TAMARA R. BALLARD	ACCESS RIGHTS	4.68	0.00	--	0.00	4.68	--
8	4.6	ARLENE L. PEISSIG	FEE & ACCESS RIGHTS	4.68	0.10	--	0.10	4.58	--
9	4.6,4.7	LEON A. & RUTH N. ZASTROW, ZASTROW REVOCABLE TRUST	FEE & ACCESS RIGHTS	37.93	7.42	--	7.42	30.51	--
10	4.7	RITA ANN KASTEN	FEE & ACCESS RIGHTS	35.75	0.88	--	0.88	34.87	--
11	4.7	RANDY R. & DARLENE M. VLIETSTRA	FEE & ACCESS RIGHTS	3.00	0.20	--	0.20	2.80	--
12	4.8	GERALD ARTZ	FEE & ACCESS RIGHTS	9.69	0.20	--	0.20	9.49	--
13	4.8	RANDALL D. & DEBRA J. CHEREK	FEE & ACCESS RIGHTS	9.67	0.20	--	0.20	9.47	--
14	4.8	GERALD J. & PATRICIA R. ARTZ	FEE & ACCESS RIGHTS	0.80	0.08	--	0.08	0.72	--
15	4.8	THEODORE F. & MARY F. BENDER	FEE & ACCESS RIGHTS	18.56	0.46	--	0.46	18.10	--
16	4.8	EUGENE A. GILBERTSON	FEE & ACCESS RIGHTS	9.37	0.63	--	0.63	8.74	--
17	4.8	CHARLOTTE TEHAKE	FEE & ACCESS RIGHTS	9.68	1.93	--	1.93	7.75	--
18	4.8,4.10	RUSSELL C. & FLORENCE M. LAKEY	FEE & ACCESS RIGHTS	47.73	4.22	--	4.22	43.51	--
19	4.9	LEON A. & RUTH N. ZASTROW, ZASTROW REVOCABLE TRUST	FEE & ACCESS RIGHTS	35.49	2.10	--	2.10	33.39	--
20	4.9	LARRY F. & MARCIA M. THEEL	FEE	1.50	1.01	0.49	1.50	0.00	--
21	4.4-4.10	MARCUS CABLE PARTNERS, L.P.	RELEASE OF RIGHTS						
22	4.4-4.10	WISCONSIN PUBLIC SERVICE CORPORATION	RELEASE OF RIGHTS						
23	4.4-4.6,4.8-4.10	GTE NORTH, INC.	RELEASE OF RIGHTS						
24	4.5,4.10	ANR PIPELINE COMPANY	RELEASE OF RIGHTS						

SCHEDULE OF LANDS & INTERESTS REQUIRED

AREAS SHOWN IN THE TOTAL ACRES COLUMN MAY BE APPROXIMATE AND ARE DERIVED FROM TAX ROLLS OR OTHER AVAILABLE SOURCES AND MAY NOT INCLUDE LANDS OF THE OWNER WHICH ARE NOT CONTIGUOUS TO THE AREA TO BE ACQUIRED.

REVISION DATE	ROUTE	COUNTY	DATE	SHEET NUMBER
	CAMP PHILLIPS	MARATHON	5/01/97	4.2

PARCEL NUMBER	SHEET NUMBER	OWNER	INTEREST REQUIRED	TOTAL ACRES	R/W ACRES REQUIRED			TOTAL ACRES REMAINING	T.L.E. ACRES
					NEW	EXISTING	TOTAL		
25	4.5	ALLEN L. & RHONDA JAGLER	FEE	13.71	1.74	--	1.74	11.97	--
26	4.5	ROMAN & DONNA J. BACA	FEE	0.38	0.13	--	0.13	0.25	--
27	4.6	CYNTHIA KAY PASSOW OELKE	FEE	4.03	0.99	--	0.99	3.04	--
28	4.6	KENNETH H. & LINDA F. FULMER	FEE	2.05	0.31	--	0.31	1.74	--
29	4.6	DAVID L. & TAMARA R. BALLARD	FEE	4.68	0.54	--	0.54	4.14	--
30	4.6	ARLENE L. PEISSIG	FEE	4.58	0.47	--	0.47	4.11	--
31	4.6,4.7	LEON A. & RUTH N. ZASTROW, ZASTROW REVOCABLE TRUST	FEE	30.51	2.90	--	2.90	27.61	--
32	4.7	RITA ANN KASTEN	FEE	34.87	1.03	--	1.03	33.84	--
33	4.7	RANDY R. & DARLENE M. VLIETSTRA	FEE	2.80	0.32	--	0.32	2.48	--
34	4.8	GERALD ARTZ	FEE	9.49	0.33	--	0.33	9.16	--
35	4.8	RANDALL D. & DEBRA J. CHEREK	FEE	9.47	0.33	--	0.33	9.14	--
36	4.8	GERALD J. & PATRICIA R. ARTZ	FEE	0.72	0.11	--	0.11	0.61	--
37	4.8	THEODORE F. & MARY F. BENDER	FEE	18.10	0.44	--	0.44	17.66	--
38	4.8	EUGENE A. GILBERTSON	FEE	8.74	0.36	--	0.36	8.38	--
39	4.8	CHARLOTTE TEHAKE	FEE	7.75	0.23	--	0.23	7.52	--
40	4.8,4.10	RUSSELL C. & FLORENCE M. LAKEY	FEE	43.51	4.62	--	4.62	38.89	--
41	4.9	LEON A. & RUTH N. ZASTROW, ZASTROW REVOCABLE TRUST	FEE	33.39	3.88	--	3.88	29.51	--


LEVELS ON - 1,2,3,4,5,6,7,8,9,10,11,12,13,14,15,16,17,18,19,20,21,22,23,24,25,26,27,28,29,30,31,32,33,34,35,36,37,38,39,40,41,42,43,44,45,46,47,48,49,50,51,52,53,54,55,56,57,58,59,60,61,62,63

LEVELS ON - 1, 2, 3, 4, 5, 6, 7, 8, 9, 10, 11, 12, 13, 14, 15, 16, 17, 18, 19, 20, 21, 22, 23, 24, 25, 26, 27, 28, 29, 30, 31, 32, 33, 34, 35, 36, 37, 38, 39, 40, 41, 42, 43, 44, 45, 46, 47, 48, 49, 50, 51, 52, 53, 54, 55, 56, 57, 58, 59, 60, 61, 62, 63

R-8-E

REVISION DATE	ROUTE	COUNTY	DATE	R/W PROJECT NUMBER	SHEET NUMBER
	CAMP PHILLIPS MARATHON		5/01/97	FEDERAL PROJECT NUMBER	
	NOT TO SCALE				4.3

T-28-N

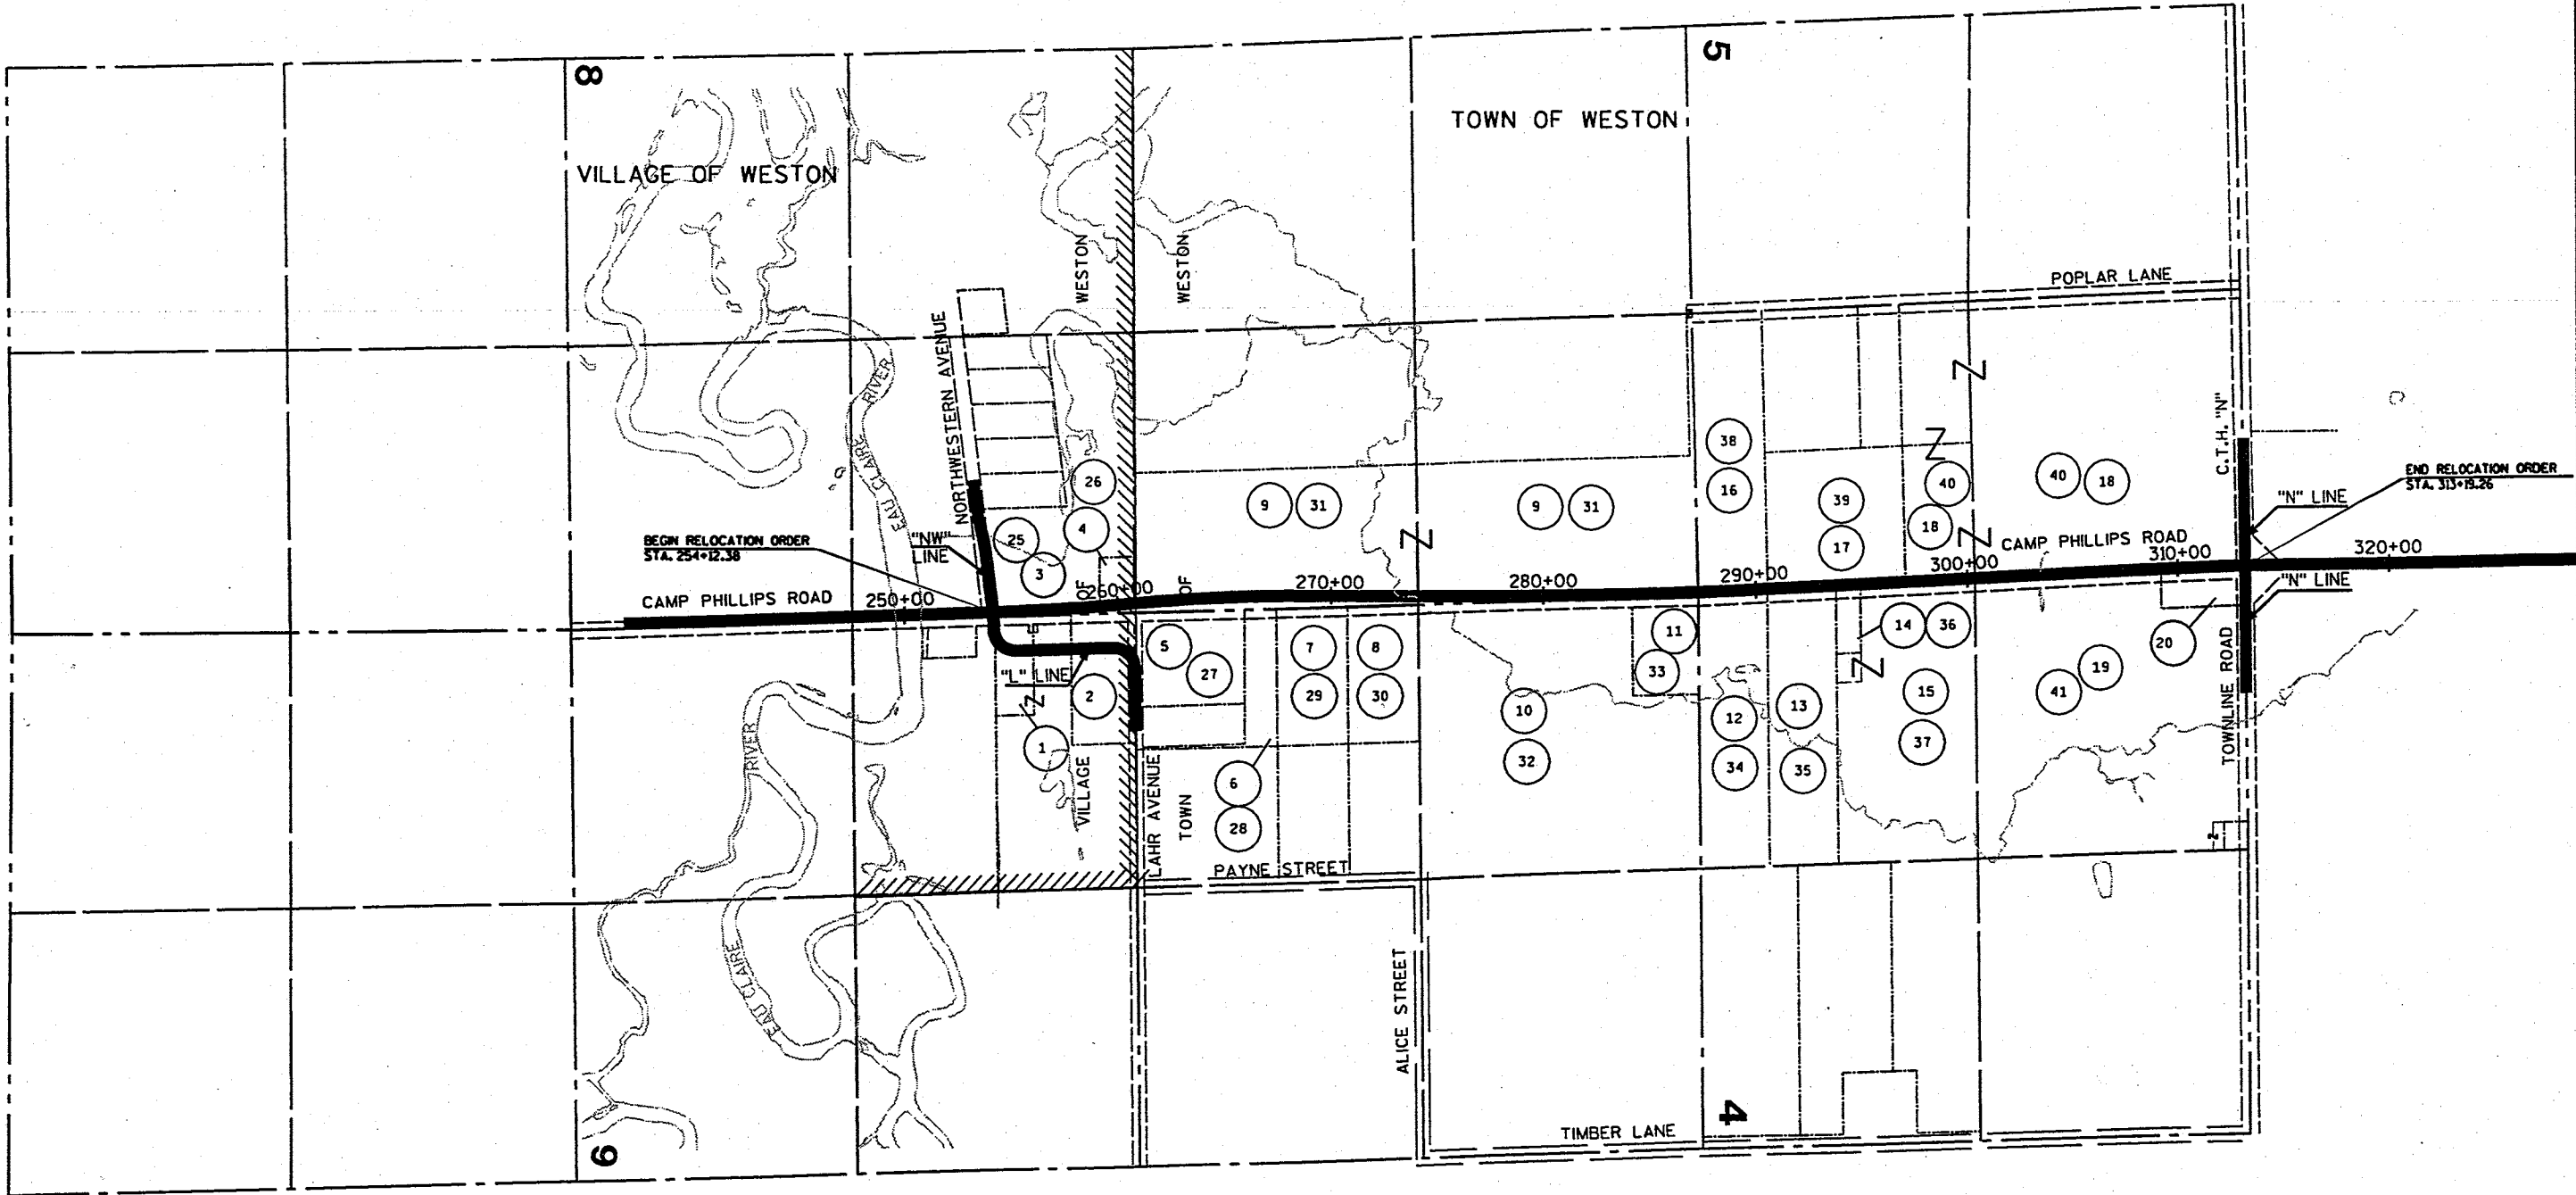

LEVELS ON - 1.2, 2.5, 3.8,1398.7, 1399.9, 1401.2, 1402.5,1498.7, 1499.9, 1501.2, 1502.5,1598.7, 1599.9, 1601.2, 1602.5,1698.7, 1699.9, 1701.2, 1702.5, 1798.7, 1799.9, 1801.2, 1802.5, 1898.7, 1899.9, 1901.2, 1902.5,1998.7, 1999.9, 2001.2, 2002.5,2098.7, 2099.9, 2101.2, 2102.5,2144.1, 2145.

REVISION DATE	ROUTE	COUNTY	DATE	R/W PROJECT NUMBER	SHEET NUMBER
	CAMP PHILLIPS MARATHON		5/01/97		4.5
	SCALE, FT.		GRID FACTOR	FEDERAL PROJECT NUMBER	
	0 50 100		0.999905		

CURVE 14
P.L. = 40°NW+47.02
Y 399,696.442
X 2,078,530.948
Δ = 06°41'46" LT
D = 08°45'00"
T = 38.31
L = 76.53
R = 654.81
P.C. = 40°NW+08.72
P.T. = 40°NW+85.24

CURVE 15
P.L. = 41°NW+83.13
Y 399,728.049
X 2,078,723.413
Δ = 06°38'00" RT
D = 08°45'00"
T = 37.95
L = 75.81
R = 654.81
P.C. = 41°NW+45.19
P.T. = 42°NW+21.00

VILLAGE OF WESTON

LOT 1
C.S.M. VOL. 36 P. 164

NOT RECOVERED
Y 400,430.93
X 2,076,405.12

N16°27'36"W 2013.70'
MONUMENT TO R/W

ANR PIPELINE COMPANY
BURIED GAS

ANR PIPELINE COMPANY
BURIED GAS

GTE NORTH INC.
BURIED CABLE

TOWN OF WESTON
SANDY BEACH PARK
C.S.M. VOL. 32 P. 187

21 MARCUS CABLE PARTNERS, L.P.
BURIED CABLE & PEDESTAL
BEGIN RELOCATION ORDER
STA. 254+12.38
Y 399,767.88
X 2,079,038.03

WISCONSIN FUEL & LIGHT COMPANY
BURIED GAS MAIN

CAMP PHILLIPS ROAD

42.75' EASEMENT
WISCONSIN PUBLIC
SERVICE CORPORATION

WISCONSIN PUBLIC
SERVICE CORPORATION
3 POWER POLES

GTE NORTH INC.
BURIED CABLE

WISCONSIN PUBLIC SERVICE CORPORATION
ELECTRIC TRANSMISSION TOWER

COURSE	BEARING	DISTANCE
828 - 925	N 59°58'06" E	136.07'
925 - 926	N 12°49'08" E	251.06'
926 - 927	N 27°06'40" E	260.95'
927 - 831	N 89°55'29" E	35.11'
831 - 927	S 89°55'29" W	35.11'
927 - 928	N 01°30'08" W	164.98'
928 - 832	N 89°55'29" E	35.14'

POINT	X	Y
925	2,078,669.10	399,792.19
926	2,078,724.80	400,036.97
927	2,078,843.71	400,269.23
928	2,078,839.38	400,434.13

POINT	X	Y
828	2,078,551.30	399,724.09
829	2,078,870.98	399,816.10
830	2,078,910.01	399,949.08
831	2,078,878.81	400,269.27
832	2,078,874.52	400,434.18

COURSE	BEARING	DISTANCE
103 - 106	N 01°47'21" W	2642.83'
106 - 858	S 01°47'21" E	165.00'
858 - 857	S 89°55'29" W	33.01'
857 - 856	S 01°47'21" E	490.04'
856 - 828	S 83°19'46" W	478.74'
828 - 829	N 73°56'36" E	332.68'
829 - 830	N 16°21'29" E	138.61'
830 - 831	N 05°33'55" W	321.74'
831 - 857	N 89°55'29" E	132.66'
857 - 831	S 89°55'29" W	132.66'
831 - 832	N 01°29'32" W	164.98'
832 - 859	N 89°55'29" E	131.80'
859 - 857	S 01°47'21" E	165.00'

LEVELS ON - 1.2, 2.4, 2.5, 2.6, 2.7, 2.8, 2.9, 3.0, 3.1, 3.2, 3.3, 3.4, 3.5, 3.6, 3.7, 3.8, 3.9, 4.0, 4.1, 4.2, 4.3, 4.4, 4.5, 4.6, 4.7, 4.8, 4.9, 5.0, 5.1, 5.2, 5.3, 5.4, 5.5, 5.6, 5.7, 5.8, 5.9, 6.0, 6.1, 6.2, 6.3

1/2" IRON BAR
Y 397,793.11
X 2,079,121.83

P-K NAIL
Y 400,434.40
X 2,079,039.32

COURSE	BEARING	DISTANCE
109 - 106	S 01°23'18" E	2650.76'
106 - 867	S 89°55'29" W	41.26'
867 - 832	S 89°55'29" W	123.55'
832 - 833	N 03°25'23" W	807.65'
833 - 834	N 01°01'44" W	696.59'
868 - 867	S 01°23'18" E	2650.06'
832 - 928	S 89°55'29" W	35.14'
928 - 929	N 08°37'10" W	415.97'
929 - 930	N 00°06'26" W	395.52'
930 - 931	N 00°36'59" E	696.31'

TOWN OF WESTON

SE-SE
5-28-8

REVISION DATE

ROUTE

COUNTY

DATE

R/W PROJECT NUMBER

SHEET NUMBER

CAMP PHILLIPS MARATHON


5/01/97

FEDERAL PROJECT NUMBER

4.6

SCALE, FT.

GRID FACTOR


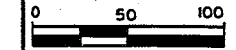


0.999905

POINT	X	Y
832	2,078,874.52	400,434.18
833	2,078,826.30	401,240.31
928	2,078,839.38	400,434.13
929	2,078,777.04	400,845.37
930	2,078,776.30	401,240.85

P.L. = 265+01.77
Y 400,853.986
X 2,078,957.135
A. = 05°46'09" RT
D. = 00°45'00"
T. = 384.93
L. = 769.21
R. = 7639.44

LEON A. & RUTH N. ZASTROW,
ZASTROW REVOCABLE TRUST

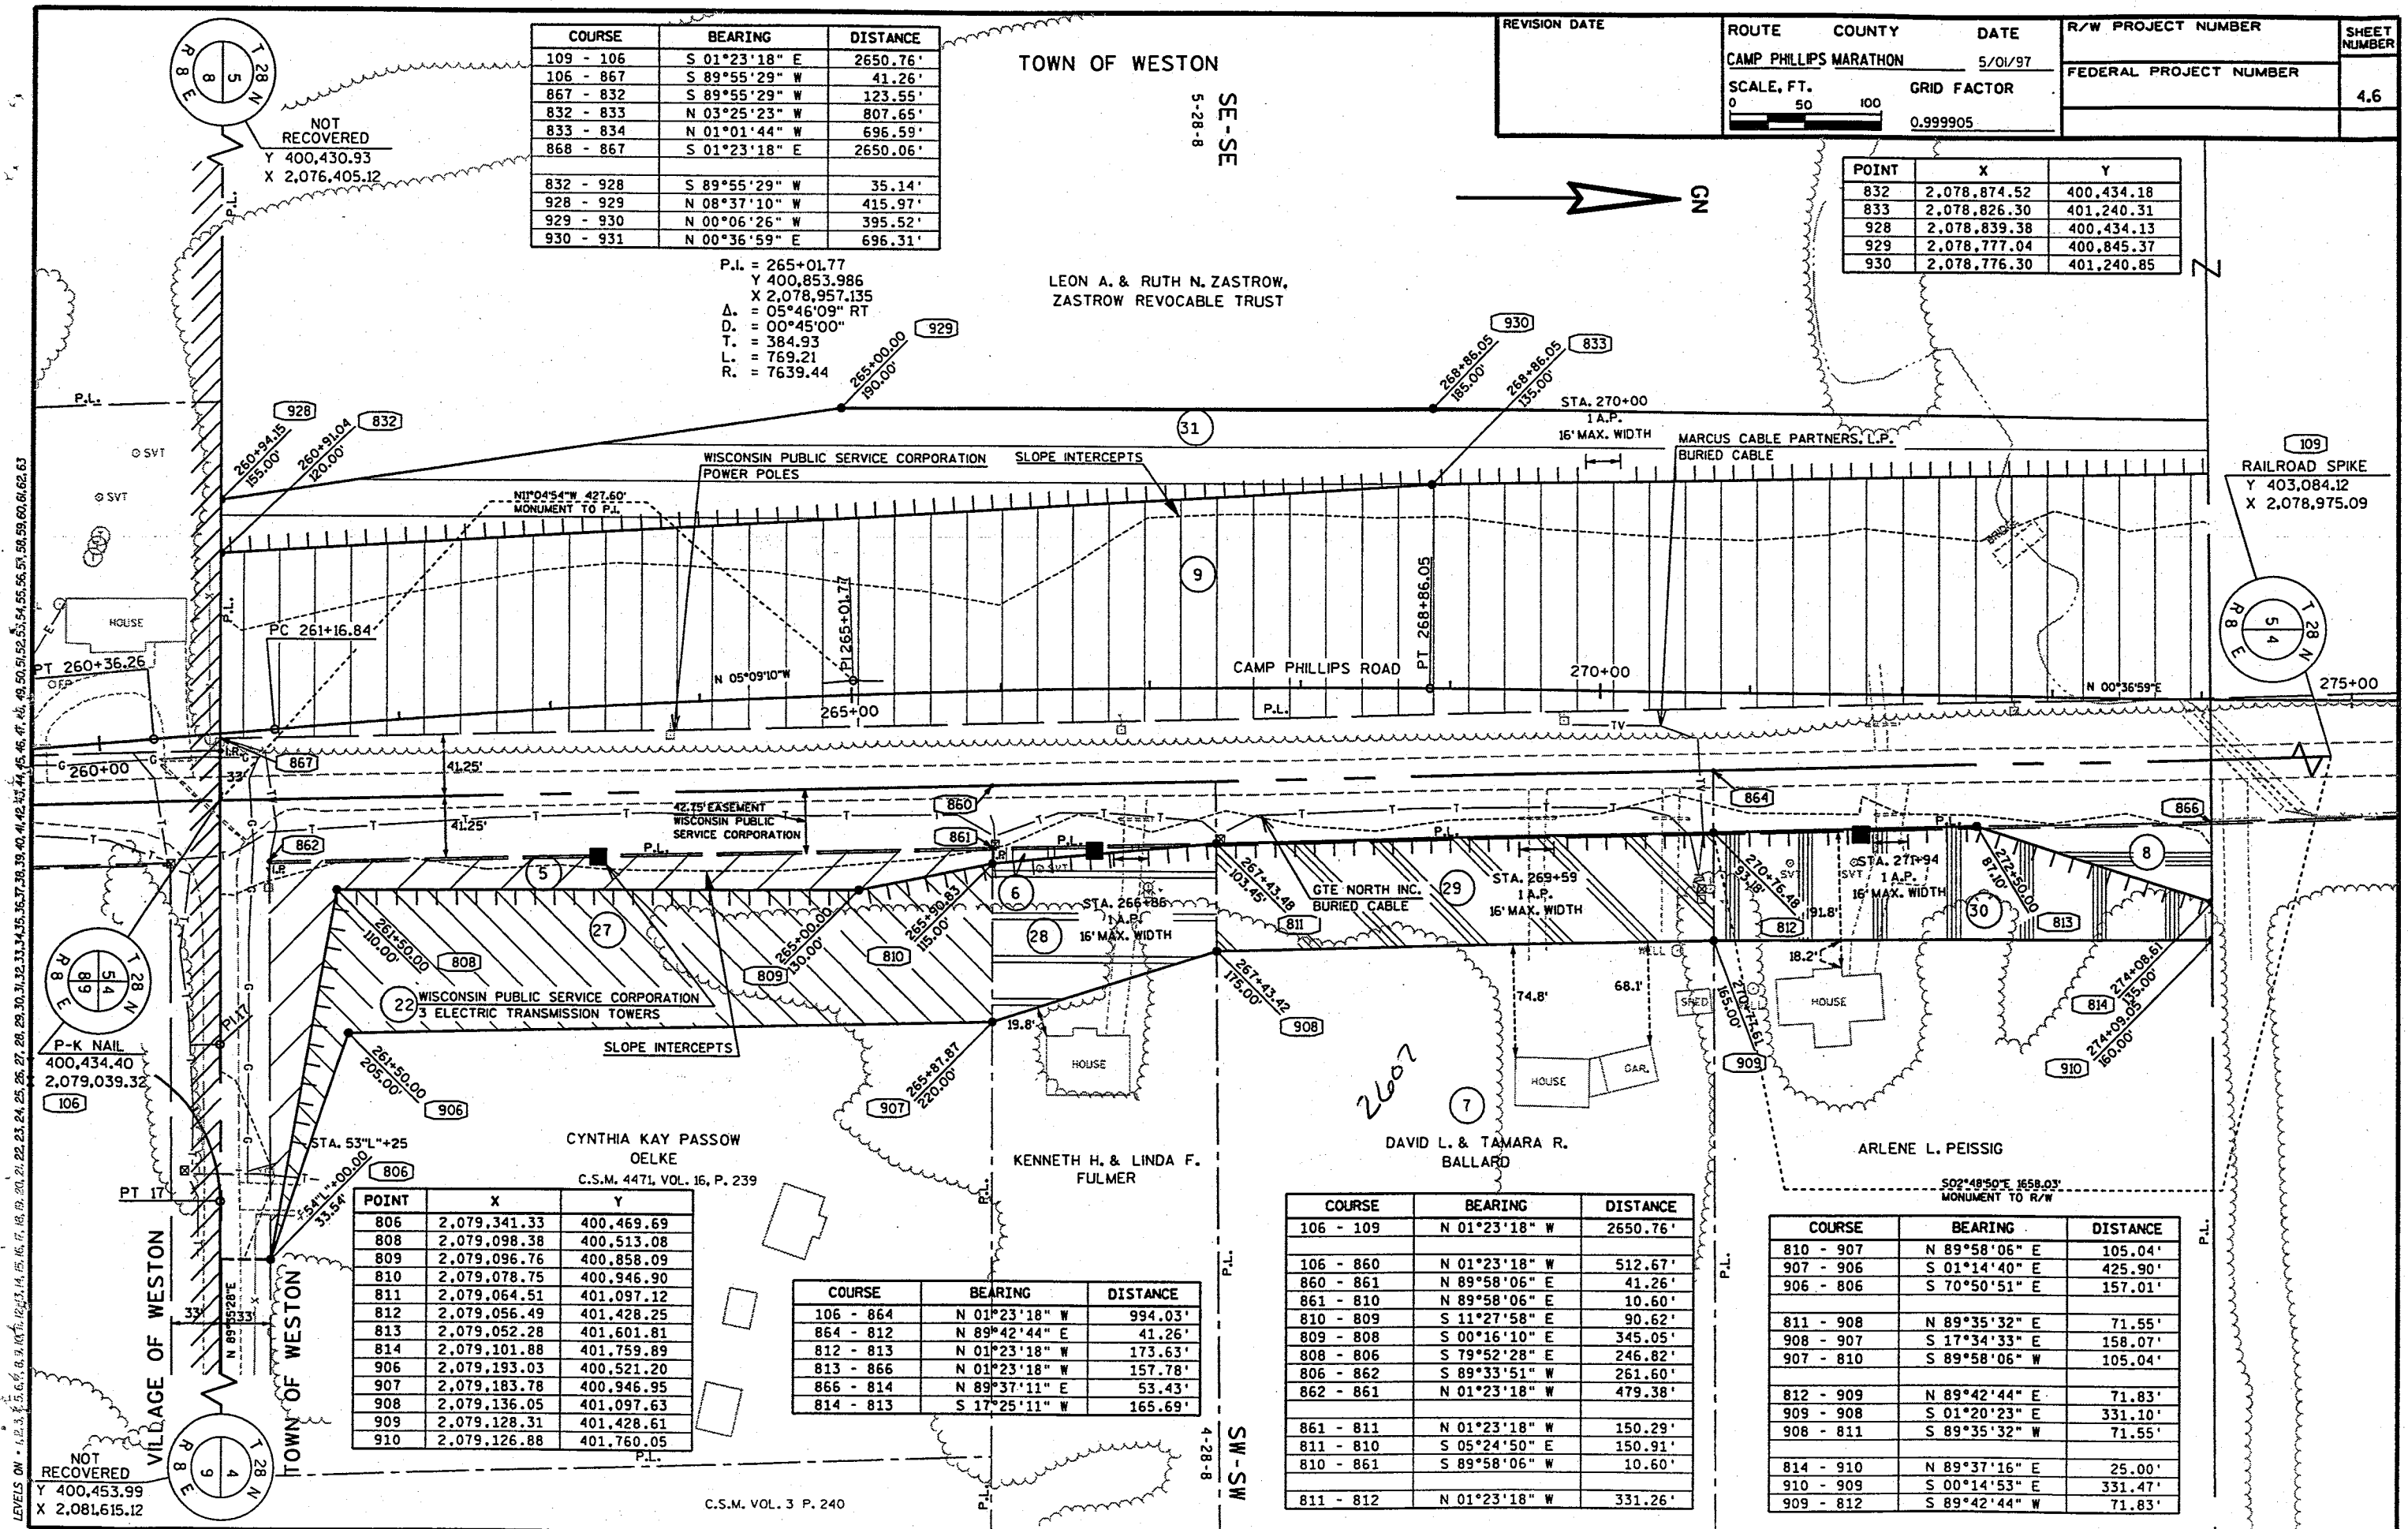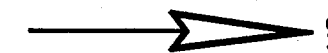

POINT	X	Y
806	2,079,341.33	400,469.69
808	2,079,098.38	400,513.08
809	2,079,096.76	400,858.09
810	2,079,078.75	400,946.90
811	2,079,064.51	401,097.12
812	2,079,056.49	401,428.25
813	2,079,052.28	401,601.81
814	2,079,101.88	401,759.89
906	2,079,193.03	400,521.20
907	2,079,183.78	400,946.95
908	2,079,136.05	401,097.63
909	2,079,128.31	401,428.61
910	2,079,126.88	401,760.05

COURSE	BEARING	DISTANCE
106 - 864	N 01°23'18" W	994.03'
864 - 812	N 89°42'44" E	41.26'
812 - 813	N 01°23'18" W	173.63'
813 - 866	N 01°23'18" W	157.78'
866 - 814	N 89°37'11" E	53.43'
814 - 813	S 17°25'11" W	165.69'

COURSE	BEARING	DISTANCE
106 - 109	N 01°23'18" W	2650.76'
106 - 860	N 01°23'18" W	512.67'
860 - 861	N 89°58'06" E	41.26'
861 - 810	N 89°58'06" E	10.60'
810 - 809	S 11°27'58" E	90.62'
809 - 808	S 00°16'10" E	345.05'
808 - 806	S 79°52'28" E	246.82'
806 - 862	S 89°33'51" W	261.60'
862 - 861	N 01°23'18" W	479.38'
861 - 811	N 01°23'18" W	150.29'
811 - 810	S 05°24'50" E	150.91'
810 - 861	S 89°58'06" W	10.60'
811 - 812	N 01°23'18" W	331.26'

COURSE	BEARING	DISTANCE
810 - 907	N 89°58'06" E	105.04'
907 - 906	S 01°14'40" E	425.90'
906 - 806	S 70°50'51" E	157.01'
811 - 908	N 89°35'32" E	71.55'
908 - 907	S 17°34'33" E	158.07'
907 - 810	S 89°58'06" W	105.04'
812 - 909	N 89°42'44" E	71.83'
909 - 908	S 01°20'23" E	331.10'
908 - 811	S 89°35'32" W	71.55'
814 - 910	N 89°37'16" E	25.00'
910 - 909	S 00°14'53" E	331.47'
909 - 812	S 89°42'44" W	71.83'

TOWN OF WESTON

REVISION DATE

ROUTE COUNTY

DATE

R/W PROJECT NUMBER

SHEET

CAMP PHILLIPS MARATHON

5/01/97

FEDERAL PROJECT NUMBER

NUMBER

SCALE, FT.

GRID FACTOR

0.999905

4.8

COURSE	BEARING	DISTANCE
836 - 933	S 88°56'57" W	50.01'
933 - 934	N 02°35'46" W	326.64'
934 - 837	N 88°54'12" E	45.02'
837 - 934	S 88°54'12" W	45.02'
934 - 838	N 04°25'20" W	337.77'
838 - 936	N 07°14'24" W	317.62'
936 - 839	N 88°48'40" E	15.01'
839 - 936	S 88°48'40" W	15.01'
936 - 937	N 02°43'32" W	1083.36'

COURSE	BEARING	DISTANCE
109 - 880	N 02°43'32" W	326.80'
880 - 881	S 88°54'12" W	41.27'
881 - 879	S 02°43'32" E	326.76'
879 - 836	S 88°56'57" W	81.53'
836 - 837	N 03°28'15" W	326.85'
837 - 881	N 88°54'12" E	85.78'
109 - 882	N 02°43'32" W	980.39'
882 - 883	S 88°48'40" W	41.26'
883 - 881	S 02°43'32" E	653.53'
881 - 837	S 88°54'12" W	85.78'
837 - 838	N 11°56'37" W	343.34'
838 - 839	N 04°32'13" W	316.39'
839 - 883	N 88°48'40" E	150.80'
883 - 839	S 88°48'40" W	150.80'
839 - 840	N 01°09'30" E	885.80'
884 - 883	S 02°43'32" E	1399.30'

POINT	X	Y
836	2,078,852.33	403,081.87
837	2,078,832.54	403,408.09
838	2,078,761.50	403,743.96
839	2,078,736.47	404,059.33
933	2,078,802.33	403,080.95
934	2,078,787.54	403,407.23
936	2,078,721.47	404,059.02

EUGENE A. GILBERTSON

CHARLOTTE TEHA KO

RUSSELL C. & FLORENCE M. LAKEY

P-K NAIL
Y 405,669.13
X 2,078,852.03


COURSE	BEARING	DISTANCE
819 - 915	N 89°39'30" E	45.04'
915 - 914	S 02°34'56" E	323.61'
914 - 818	S 89°40'54" W	45.03'
820 - 916	N 89°37'24" E	45.04'
916 - 915	S 02°43'32" E	323.66'
915 - 819	S 89°39'30" W	45.04'
821 - 917	N 89°37'24" E	35.03'
917 - 916	S 02°43'32" E	116.00'
916 - 820	S 89°37'24" W	45.04'
822 - 918	N 89°37'24" E	35.03'
918 - 917	S 02°43'32" E	544.00'
917 - 821	S 89°37'24" W	35.03'

COURSE	BEARING	DISTANCE
109 - 112	N 02°43'32" W	2588.18'
109 - 872	N 02°43'32" W	323.60'
872 - 873	N 89°39'30" E	41.29'
873 - 819	N 89°39'30" E	26.78'
819 - 818	S 02°35'05" E	323.59'
818 - 874	S 89°40'54" W	25.98'
874 - 873	N 02°43'32" W	323.61'
873 - 875	N 02°43'32" W	323.62'
875 - 820	N 89°37'24" E	26.78'
820 - 819	S 02°43'32" E	323.64'
819 - 873	S 89°39'30" W	26.78'

POINT	X	Y
818	2,079,042.36	403,084.50
819	2,079,027.76	403,407.73
820	2,079,012.38	403,730.97
821	2,079,016.87	403,846.89
822	2,078,991.00	404,390.22
914	2,079,087.38	403,084.75
915	2,079,072.80	403,408.00
916	2,079,057.41	403,731.26
917	2,079,051.89	403,847.12
918	2,079,026.03	404,390.45

COURSE	BEARING	DISTANCE
109 - 876	N 02°43'32" W	763.19'
876 - 877	N 89°37'24" E	41.28'
877 - 821	N 89°37'24" E	36.79'
821 - 820	S 02°13'08" W	116.02'
820 - 875	S 89°37'24" W	26.78'
875 - 877	N 02°43'32" W	116.00'
877 - 878	N 02°43'32" W	544.00'
878 - 822	N 89°37'24" E	36.79'
822 - 821	S 02°43'32" E	544.00'
821 - 877	S 89°37'24" W	36.79'

LEVELS ON: 1, 2, 3, 4, 5, 6, 7, 8, 9, 10, 11, 12, 13, 14, 15, 16, 17, 18, 19, 20, 21, 22, 23, 24, 25, 26, 27, 28, 29, 30, 31, 32, 33, 34, 35, 36, 37, 38, 39, 40, 41, 42, 43, 44, 45, 46, 47, 48, 49, 50, 51, 52, 53, 54, 55, 56, 57, 58, 59, 60, 61, 62, 63

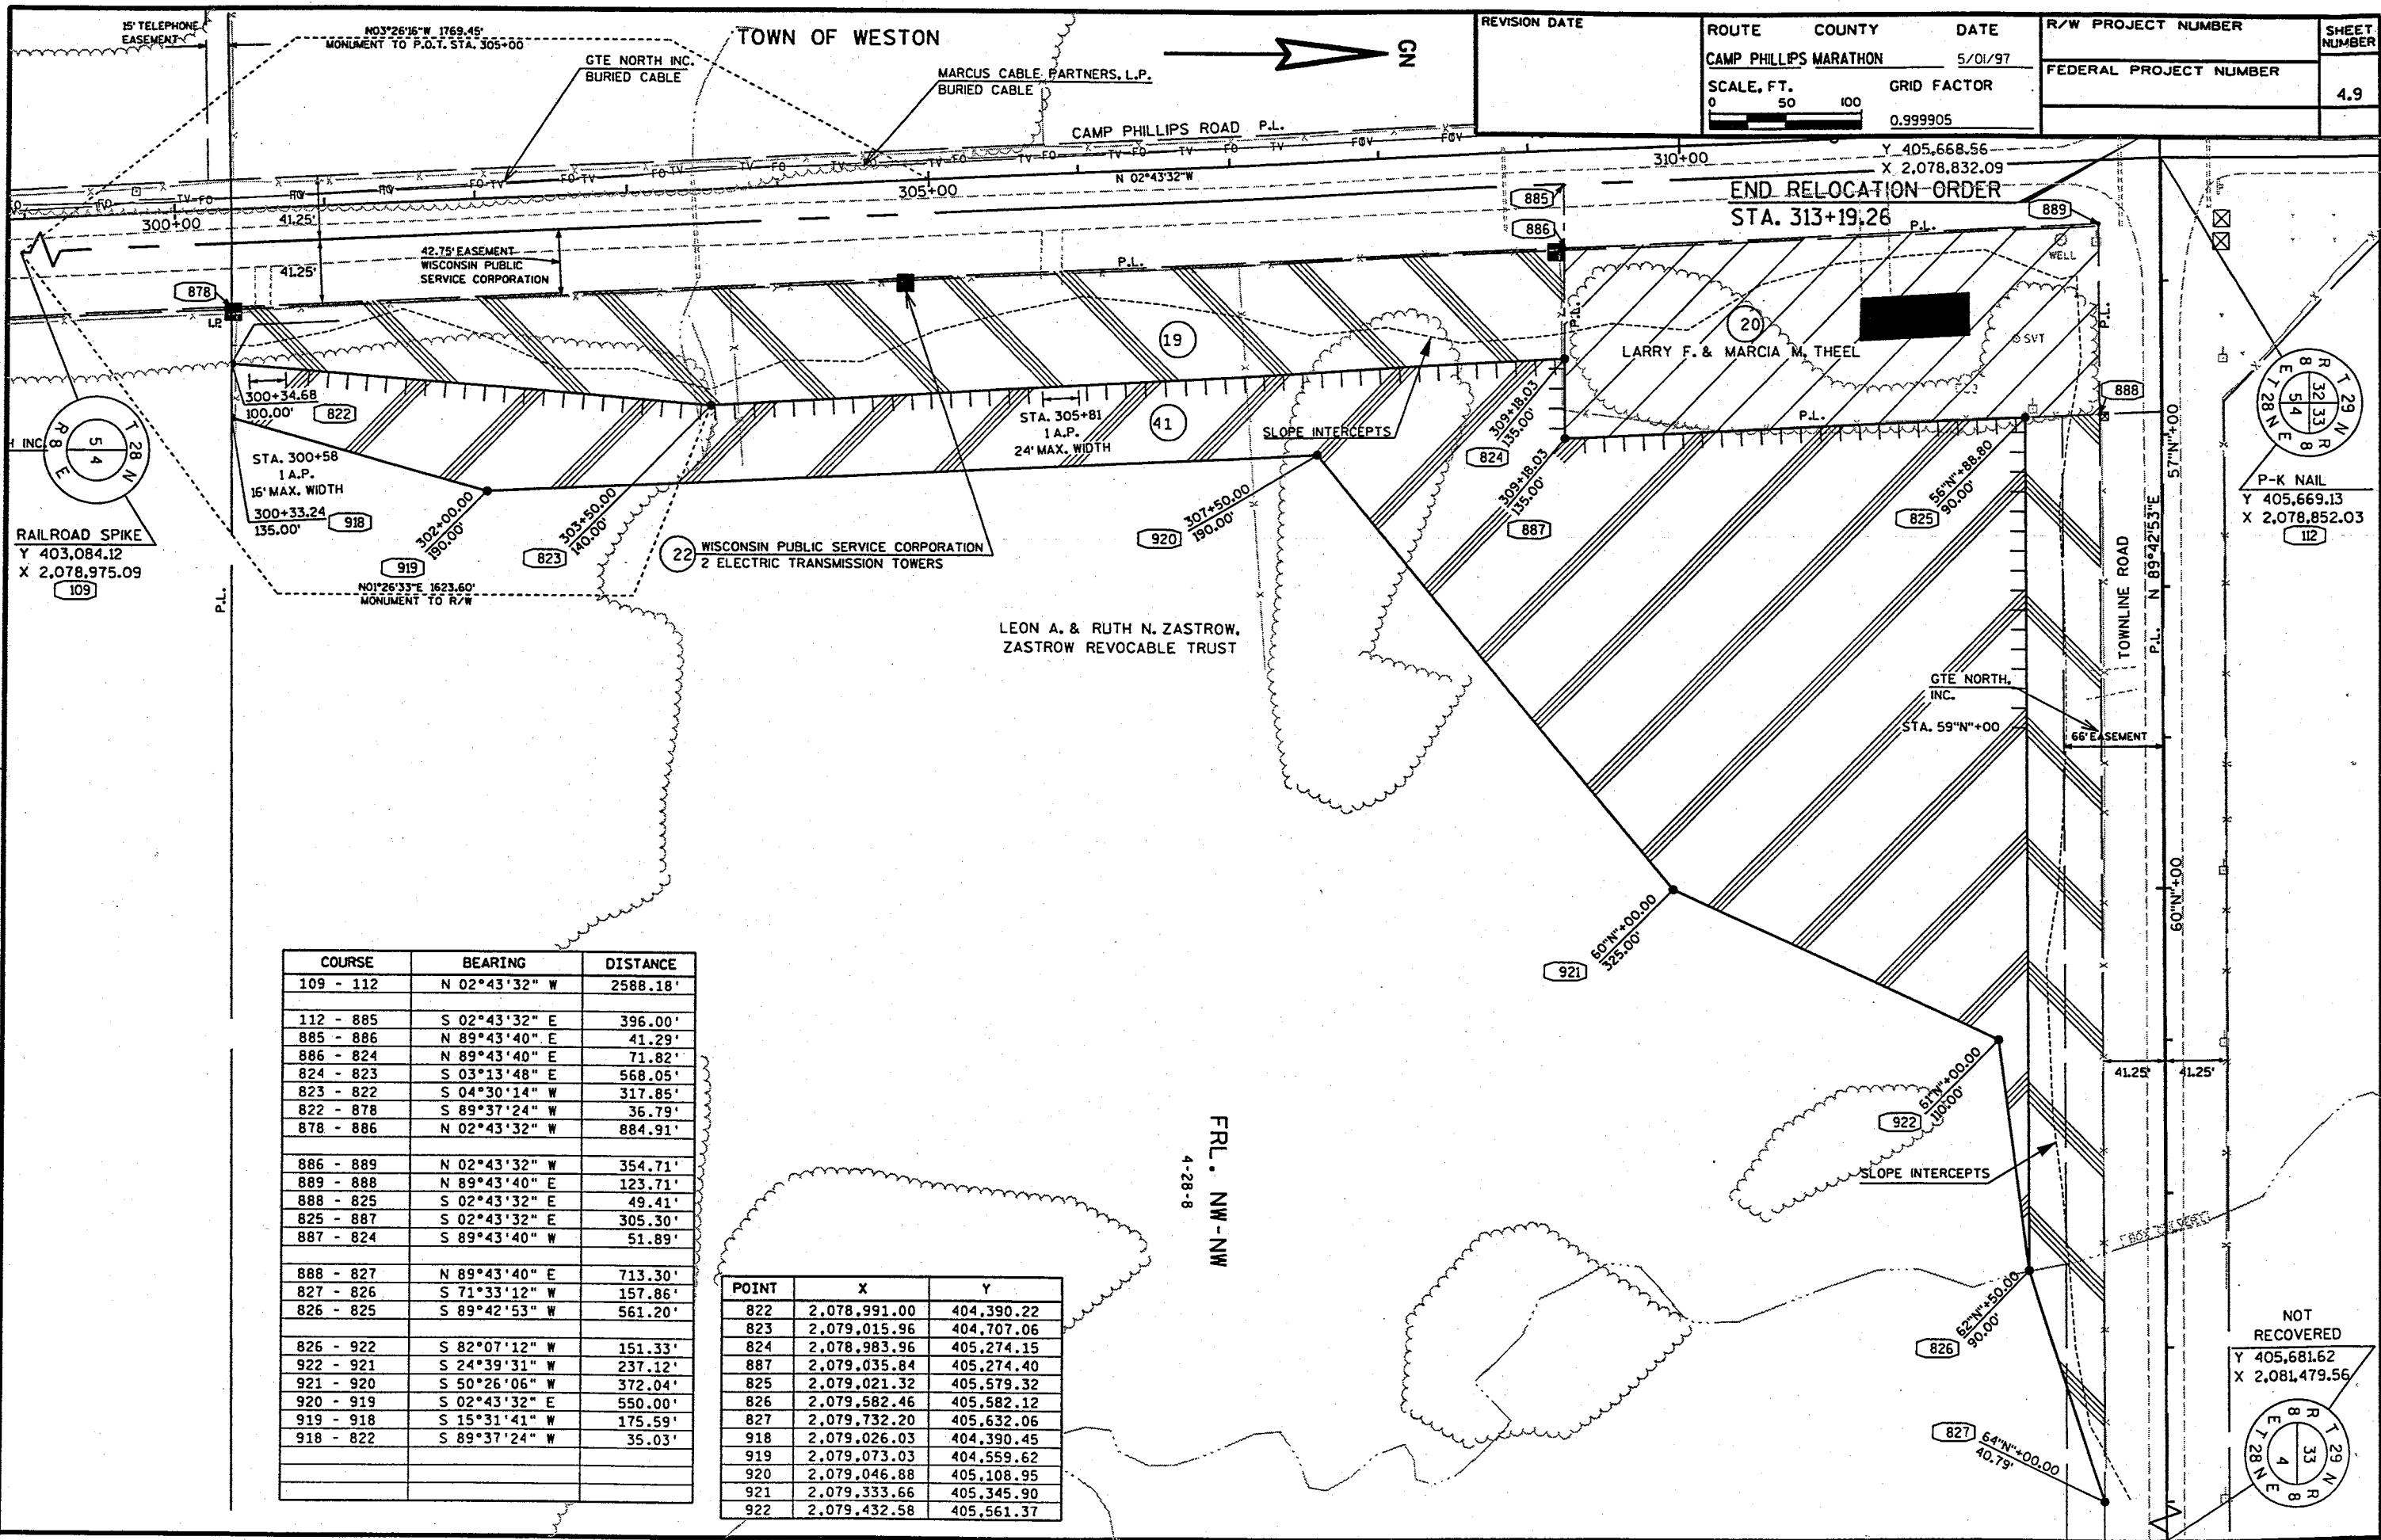

REVISION DATE	ROUTE	COUNTY	DATE	R/W PROJECT NUMBER	SHEET NUMBER
	CAMP PHILLIPS MARATHON		5/01/97		4.9
	SCALE, FT.		GRID FACTOR	FEDERAL PROJECT NUMBER	
	0 50 100		0.999905		

COURSE	BEARING	DISTANCE
109 - 112	N 02°43'32" W	2588.18'
112 - 885	S 02°43'32" E	396.00'
885 - 886	N 89°43'40" E	41.29'
886 - 824	N 89°43'40" E	71.82'
824 - 823	S 03°13'48" E	568.05'
823 - 822	S 04°30'14" W	317.85'
822 - 878	S 89°37'24" W	36.79'
878 - 886	N 02°43'32" W	884.91'
886 - 889	N 02°43'32" W	354.71'
889 - 888	N 89°43'40" E	123.71'
888 - 825	S 02°43'32" E	49.41'
825 - 887	S 02°43'32" E	305.30'
887 - 824	S 89°43'40" W	51.89'
888 - 827	N 89°43'40" E	713.30'
827 - 826	S 71°33'12" W	157.86'
826 - 825	S 89°42'53" W	561.20'
826 - 922	S 82°07'12" W	151.33'
922 - 921	S 24°39'31" W	237.12'
921 - 920	S 50°26'06" W	372.04'
920 - 919	S 02°43'32" E	550.00'
919 - 918	S 15°31'41" W	175.59'
918 - 822	S 89°37'24" W	35.03'

POINT	X	Y
822	2,078,991.00	404,390.22
823	2,079,015.96	404,707.06
824	2,078,983.96	405,274.15
887	2,079,035.84	405,274.40
825	2,079,021.32	405,579.32
826	2,079,582.46	405,582.12
827	2,079,732.20	405,632.06
918	2,079,026.03	404,390.45
919	2,079,073.03	404,559.62
920	2,079,046.88	405,108.95
921	2,079,333.66	405,345.90
922	2,079,432.58	405,561.37

TOWN OF WESTON


REVISION	DATE	ROUTE	COUNTY	DATE	R/W PROJECT NUMBER	SHEET NUMBER
		CAMP PHILLIPS MARATHON		5/01/97		4.10
SCALE, FT.		GRID FACTOR		FEDERAL PROJECT NUMBER		
0 50 100		0.999905				


COURSE	BEARING	DISTANCE
109 - 112	N 02°43'32" W	2588.18'
839 - 840	N 01°09'30" E	885.80'
840 - 841	N 02°09'20" W	502.55'
841 - 842	N 22°44'53" W	135.17'
842 - 843	N 89°23'14" W	450.11'
843 - 844	N 78°55'51" W	204.27'
844 - 890	N 89°08'52" E	612.71'
890 - 884	S 46°47'20" E	240.66'
884 - 883	S 02°43'32" E	1399.30'
936 - 937	N 02°43'32" W	1083.36'
937 - 938	N 56°07'56" W	433.07'
938 - 843	N 21°41'52" W	208.93'

POINT	X	Y
840	2,078,754.38	404,944.87
841	2,078,735.48	405,447.02
842	2,078,683.21	405,571.66
843	2,078,233.17	405,576.48
844	2,078,032.73	405,615.69
937	2,078,669.96	405,141.05
938	2,078,310.41	405,382.37

FRL. NE-NE
5-28-8


LEVELS ON - 1.2, 3.4, 5.6, 7.8, 9.0, 10.2,61.8, 63.0

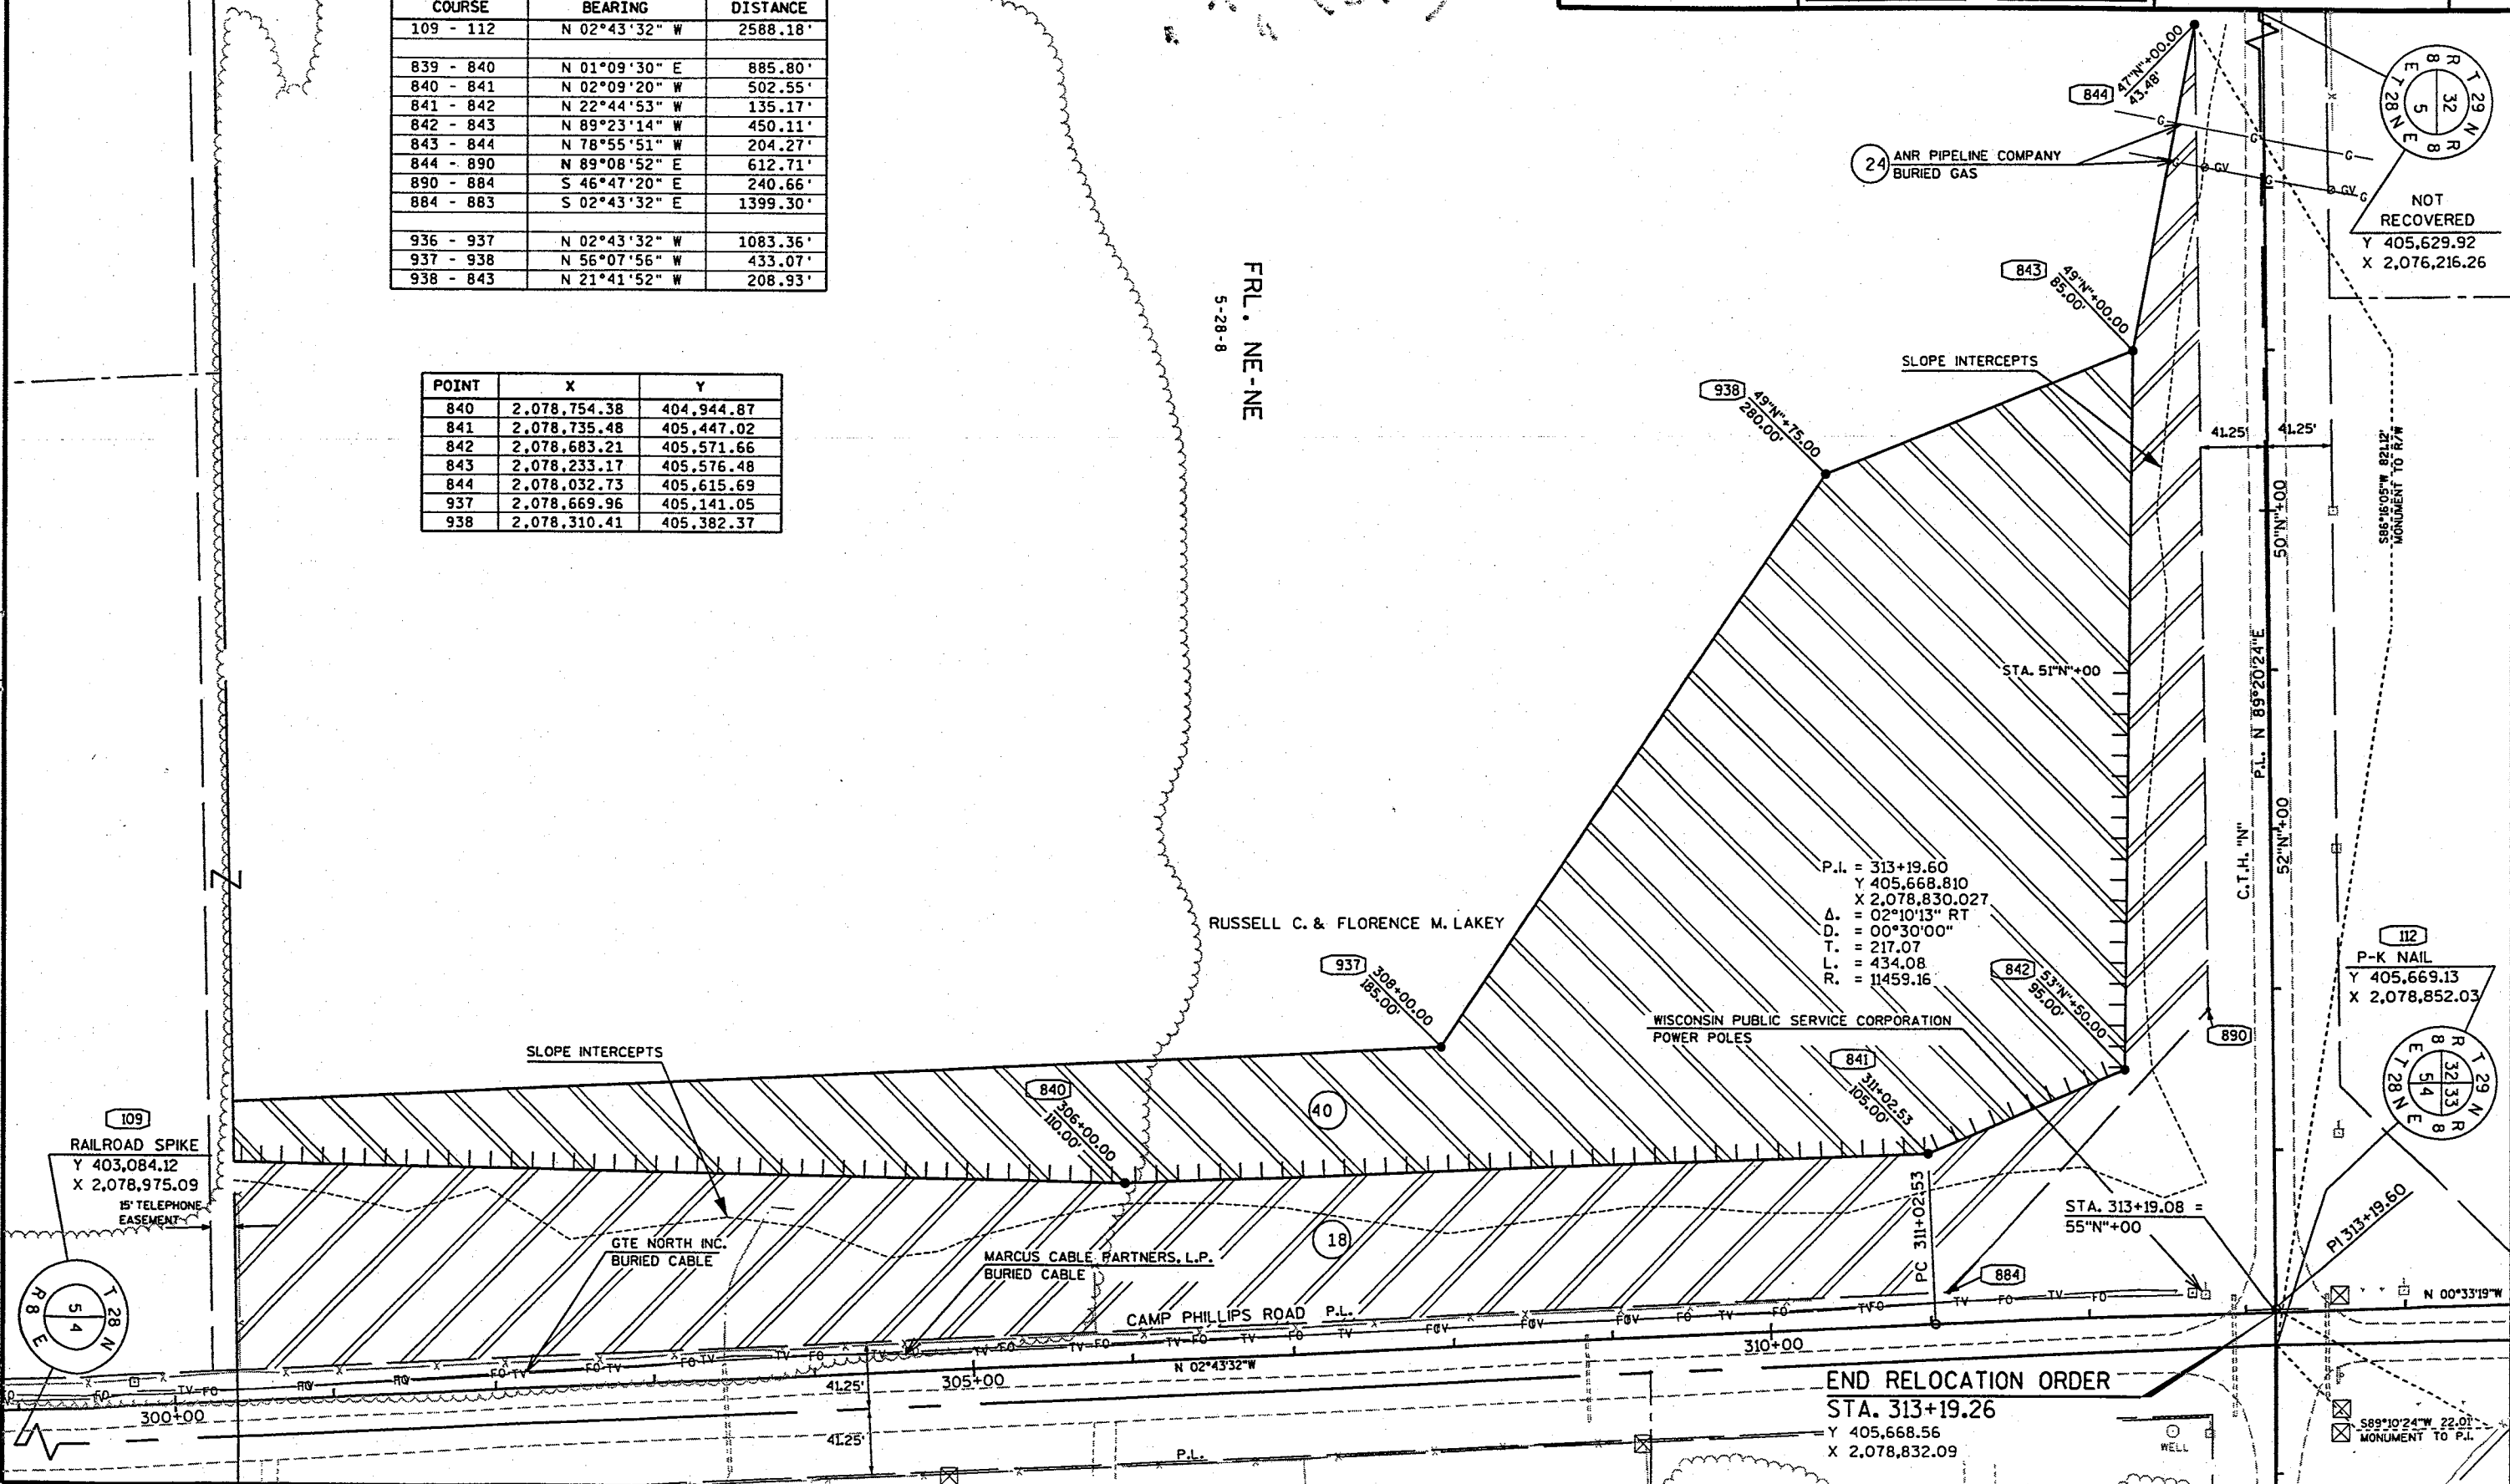

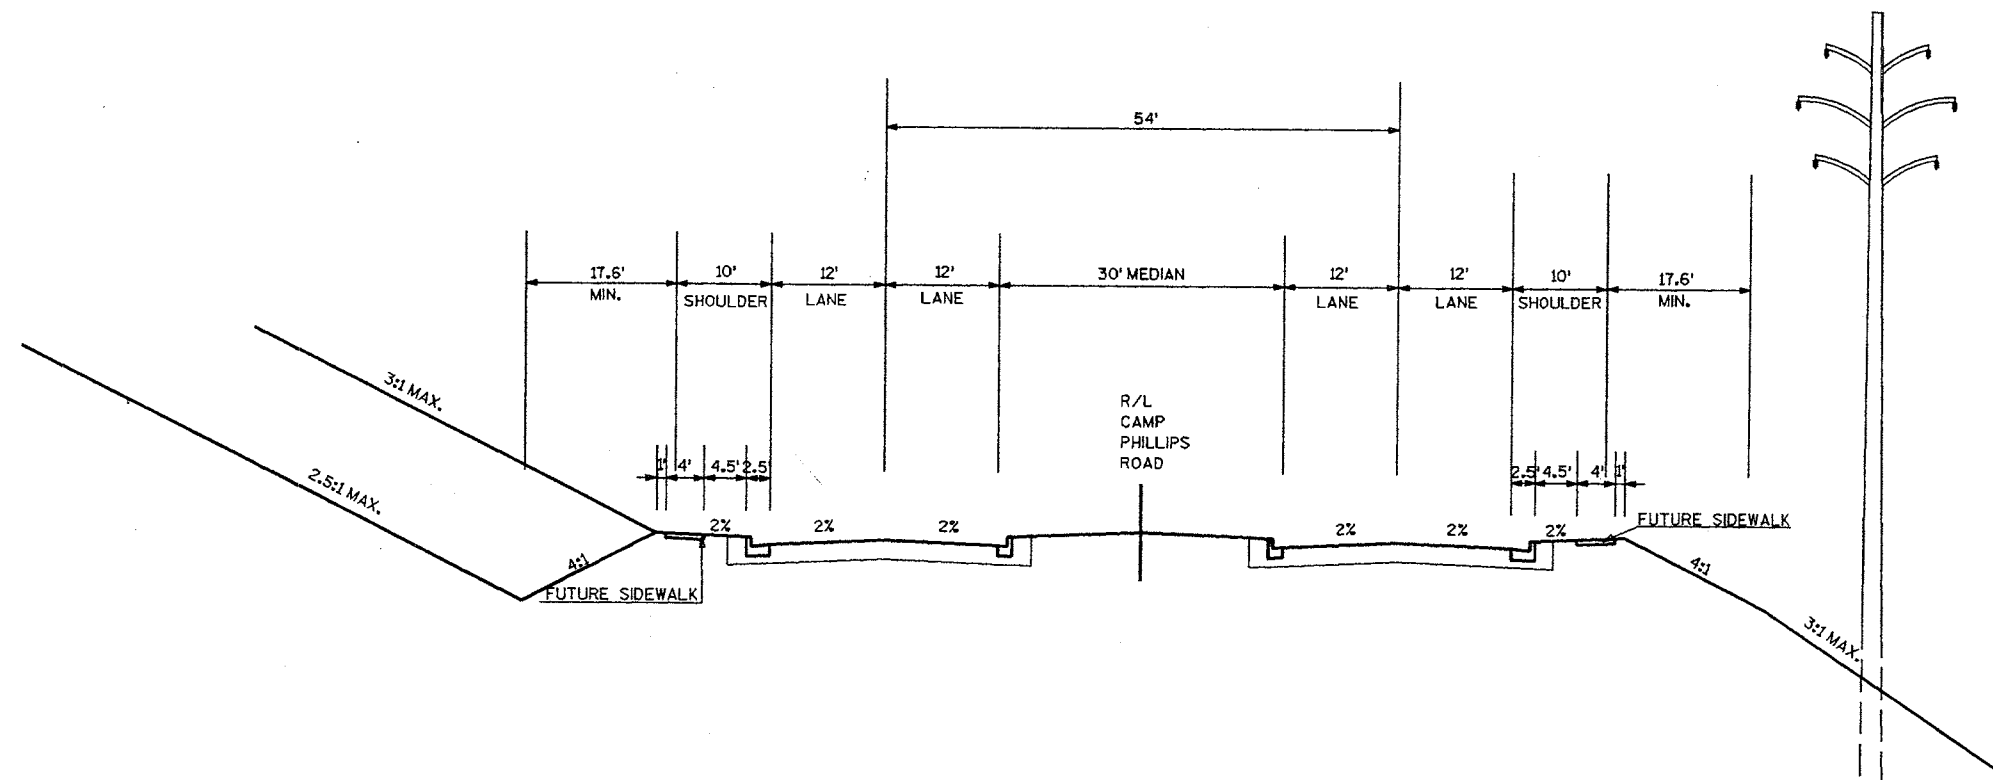

TYPICAL RURAL SECTION
WITH ALL CURB & GUTTER


LEVELS ON - 1, 2, 3, 4, 5, 6, 7, 8, 9, 10, 11, 12, 13, 14, 15, 16, 17, 18, 19, 20, 21, 22, 23, 24, 25, 26, 27, 28, 29, 30, 31, 32, 33, 34, 35, 36, 37, 38, 39, 40, 41, 42, 43, 44, 45, 46, 47, 48, 49, 50, 51, 52, 53, 54, 55, 56, 57, 58, 59, 60, 61, 62, 63

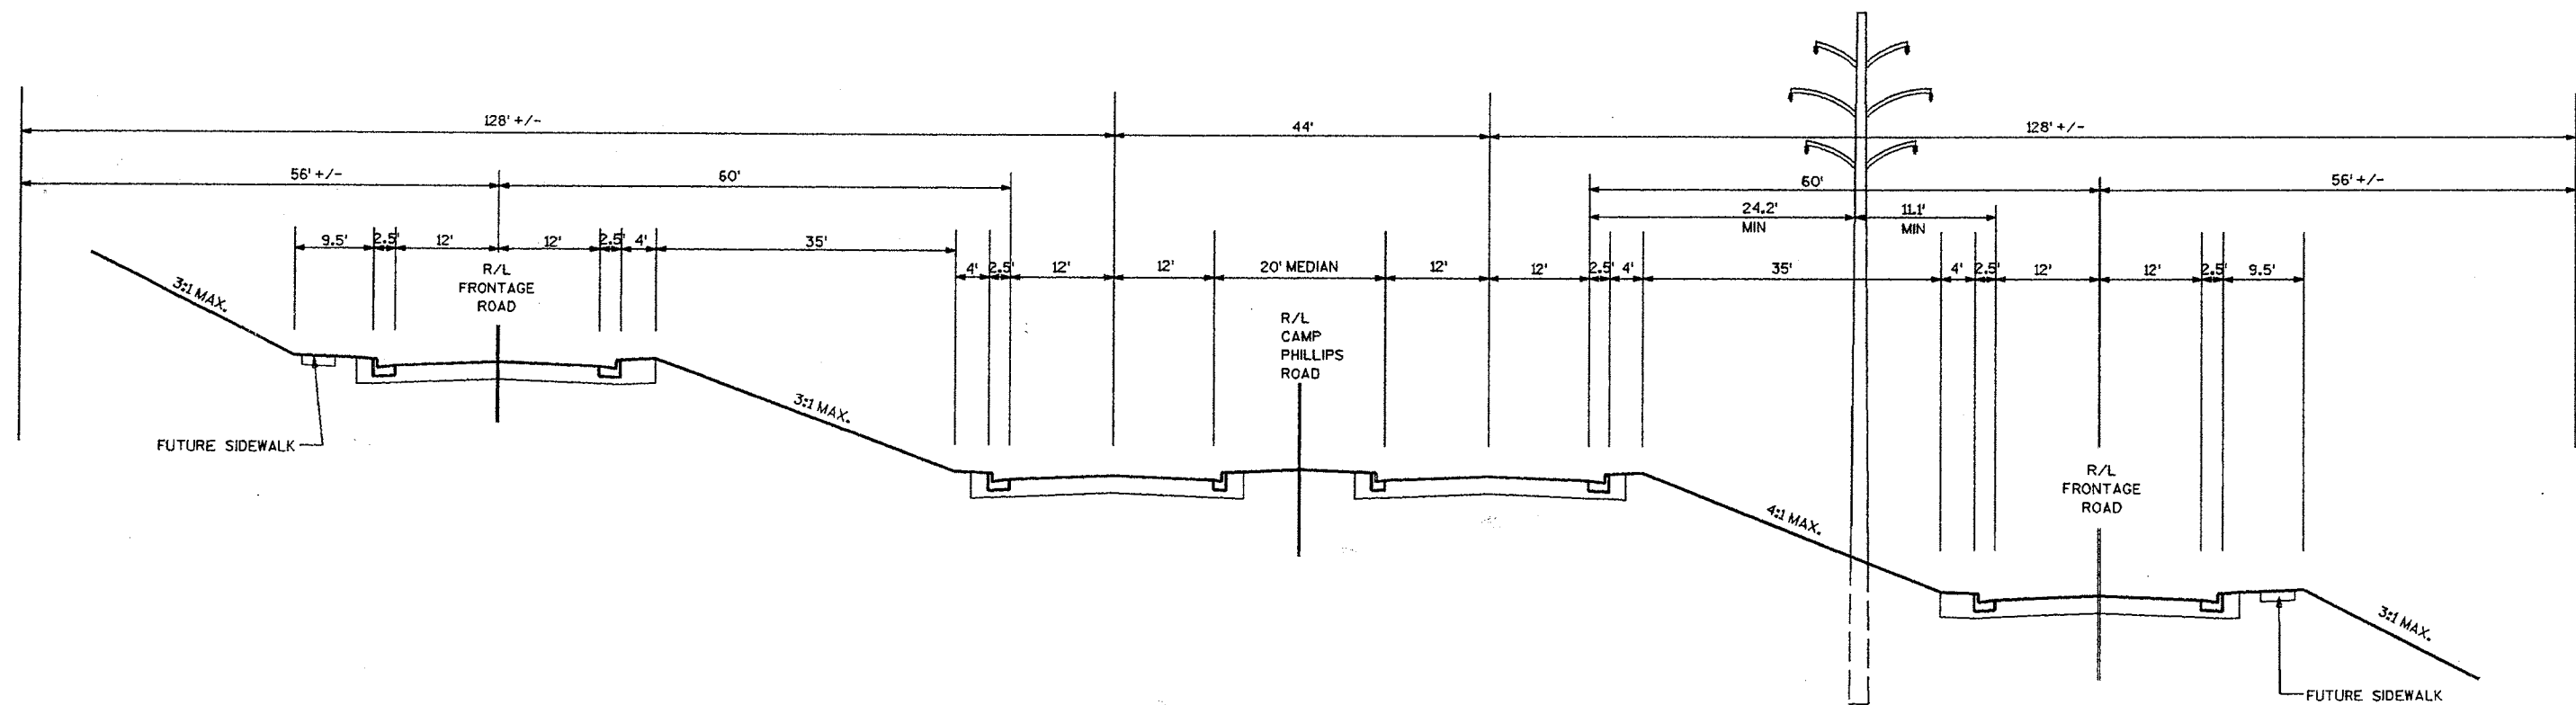


TYPICAL SECTION WITH FRONTAGE ROADS

LEVELS ON - 1, 2, 3, 4, 5, 6, 7, 8, 9, 10, 11, 12, 13, 14, 15, 16, 17, 18, 19, 20, 21, 22, 23, 24, 25, 26, 27, 28, 29, 30, 31, 32, 33, 34, 35, 36, 37, 38, 39, 40, 41, 42, 43, 44, 45, 46, 47, 48, 49, 50, 51, 52, 53, 54, 55, 56, 57, 58, 59, 60, 61, 62, 63

*LEVELS ON = 1.2, 3.4, 5.6, 7.8, 9.10, 11.12, 13.14, 15.16, 17.18, 19.20, 21.22, 23.24, 25.26, 27.28, 29.30, 31.32, 33.34, 35.36, 37.38, 39.40, 41.42, 43.44, 45.46, 47.48, 49.50, 51.52, 53.54, 55.56, 57.58, 59.60, 61.62, 63

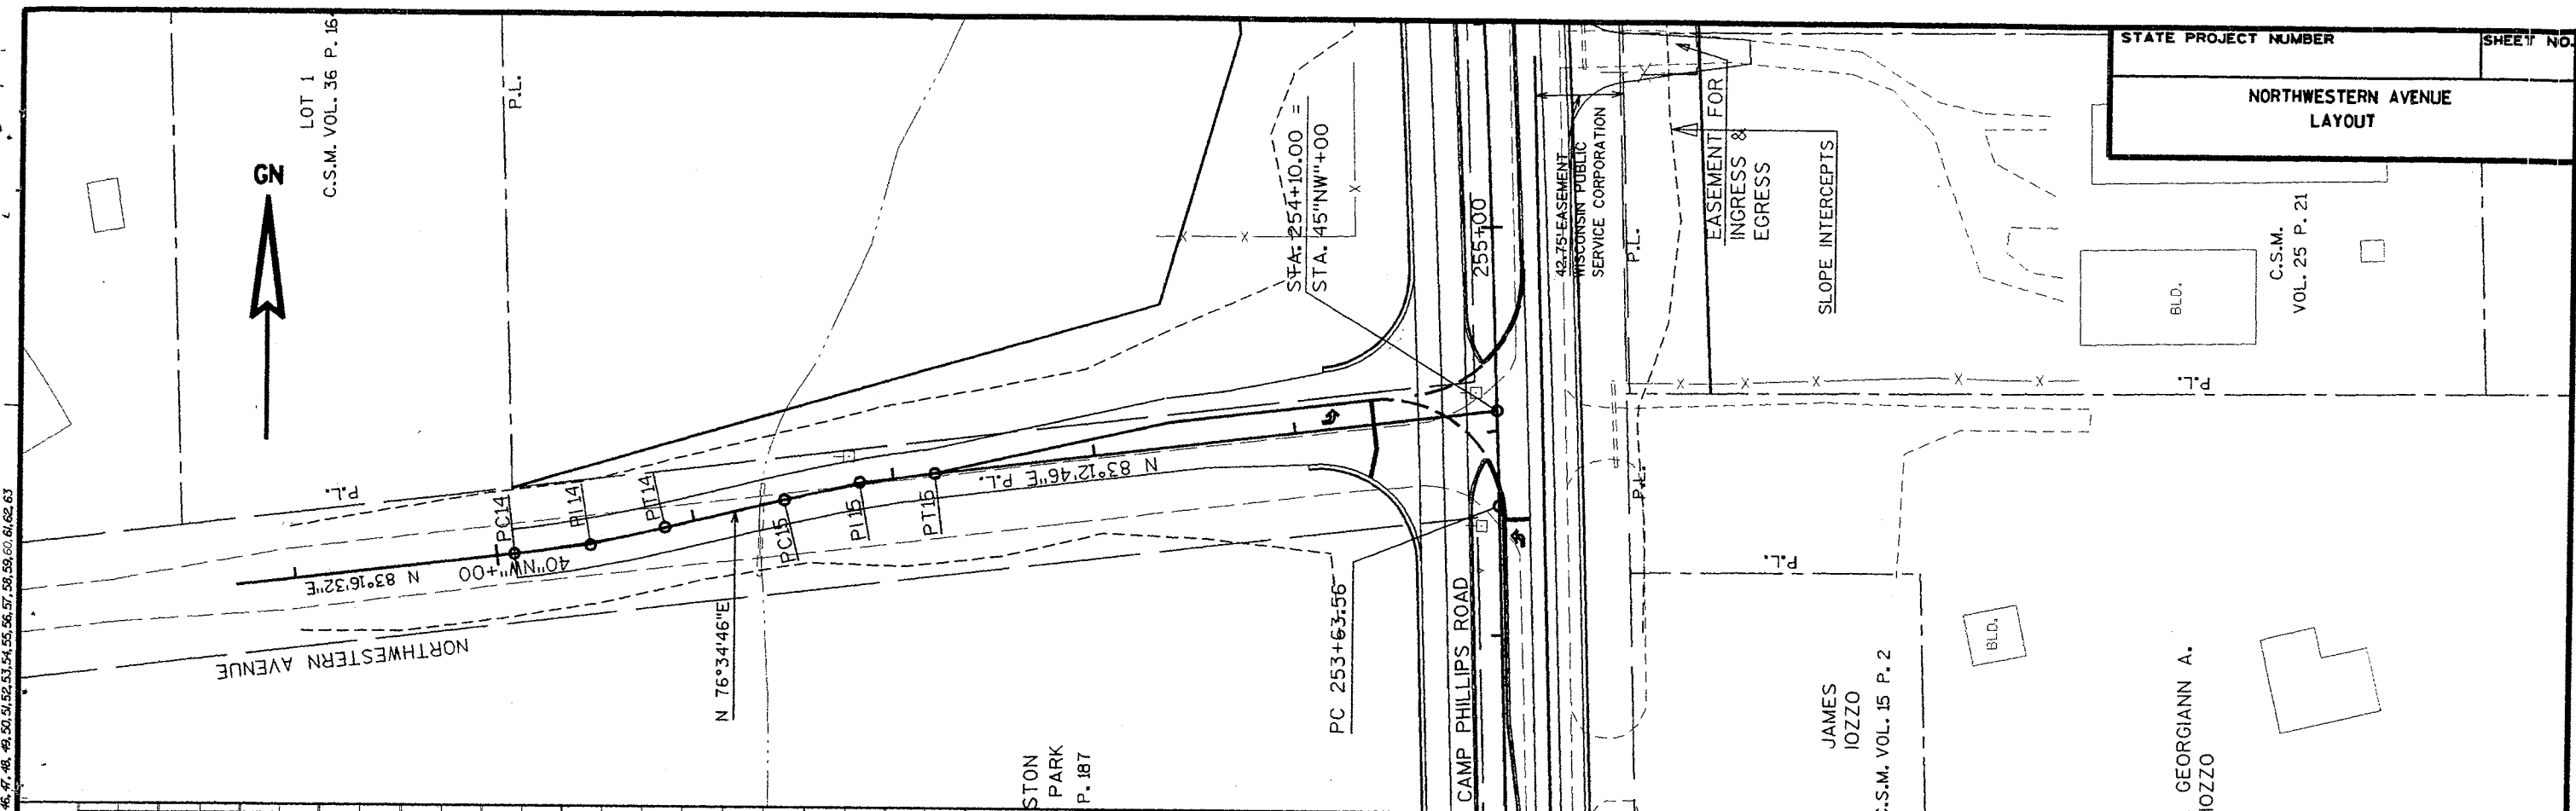


STATE PROJECT NUMBER
SHEET NO.
NORTHWESTERN AVENUE
LAYOUT

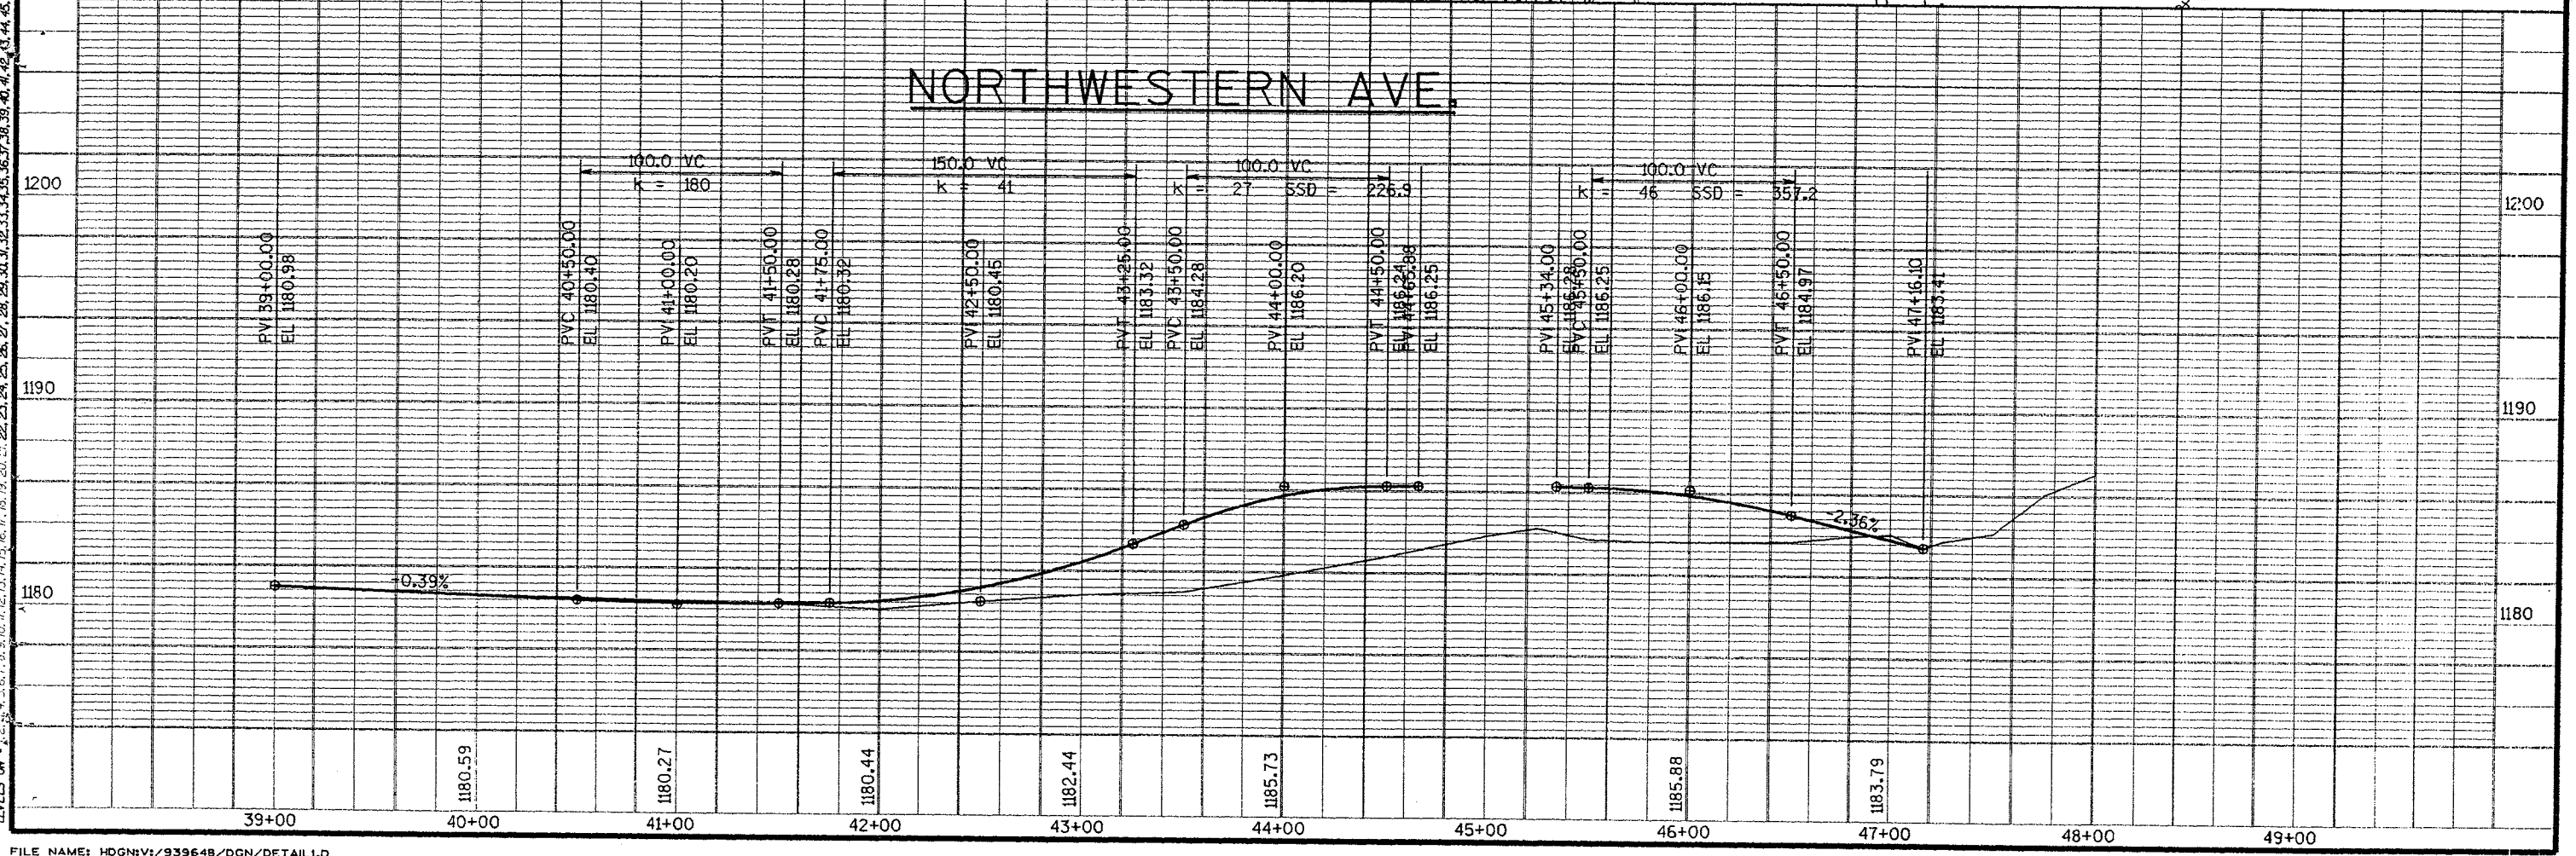

LEVELS ON - 1, 2, 3, 4, 5, 6, 7, 8, 9, 10, 11, 12, 13, 14, 15, 16, 17, 18, 19, 20, 21, 22, 23, 24, 25, 26, 27, 28, 29, 30, 31, 32, 33, 34, 35, 36, 37, 38, 39, 40, 41, 42, 43, 44, 45, 46, 47, 48, 49, 50, 51, 52, 53, 54, 55, 56, 57, 58, 59, 60, 61, 62, 63

FILE NAME: HDGN:\V1\939648\DGN\DETAIL1A.

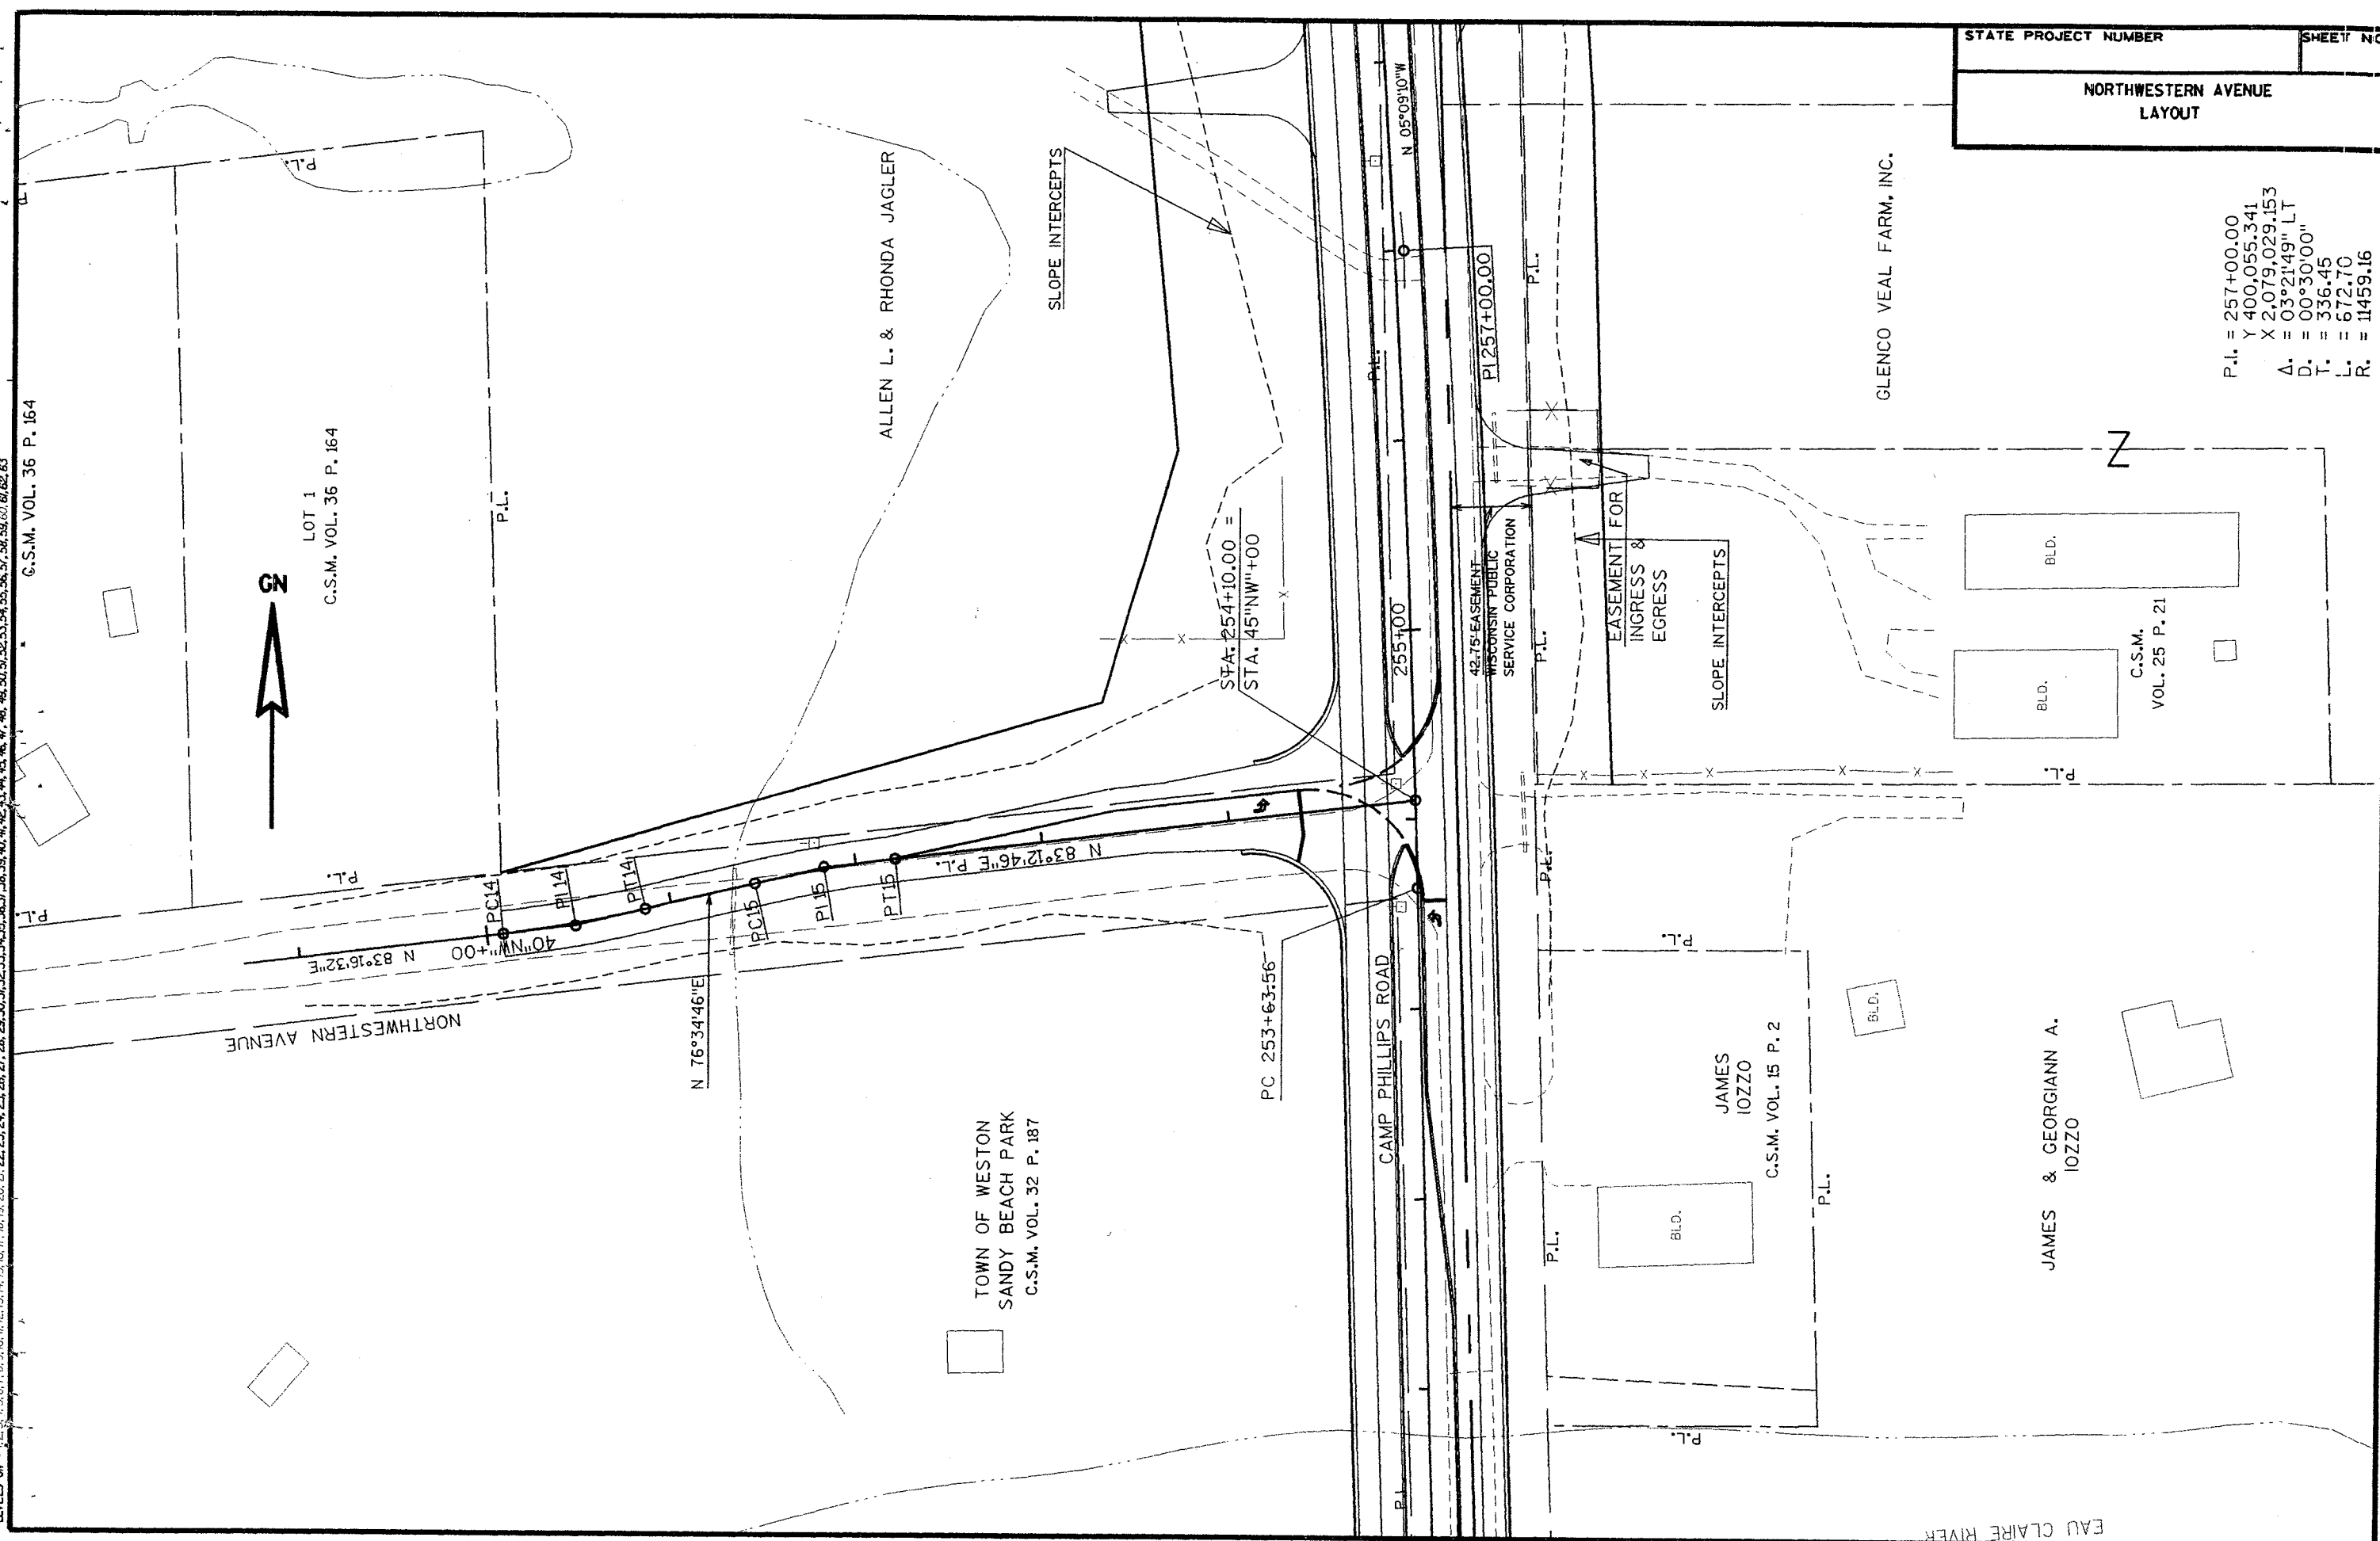


STATE PROJECT NUMBER
SHEET NO.
NORTHWESTERN AVENUE
LAYOUT


P.L. = 257+00.00
Y 400,055.341
X 2,079,029.153
Δ = 03°21'49" LT
D. = 00°30'00"
T. = 336.45
L. = 672.70
R. = 11459.16

EAU CLAIRE RIVER

LEVELS ON = 1, 2, 3, 4, 5, 6, 7, 8, 9, 10, 11, 12, 13, 14, 15, 16, 17, 18, 19, 20, 21, 22, 23, 24, 25, 26, 27, 28, 29, 30, 31, 32, 33, 34, 35, 36, 37, 38, 39, 40, 41, 42, 43, 44, 45, 46, 47, 48, 49, 50, 51, 52, 53, 54, 55, 56, 57, 58, 59, 60, 61, 62, 63

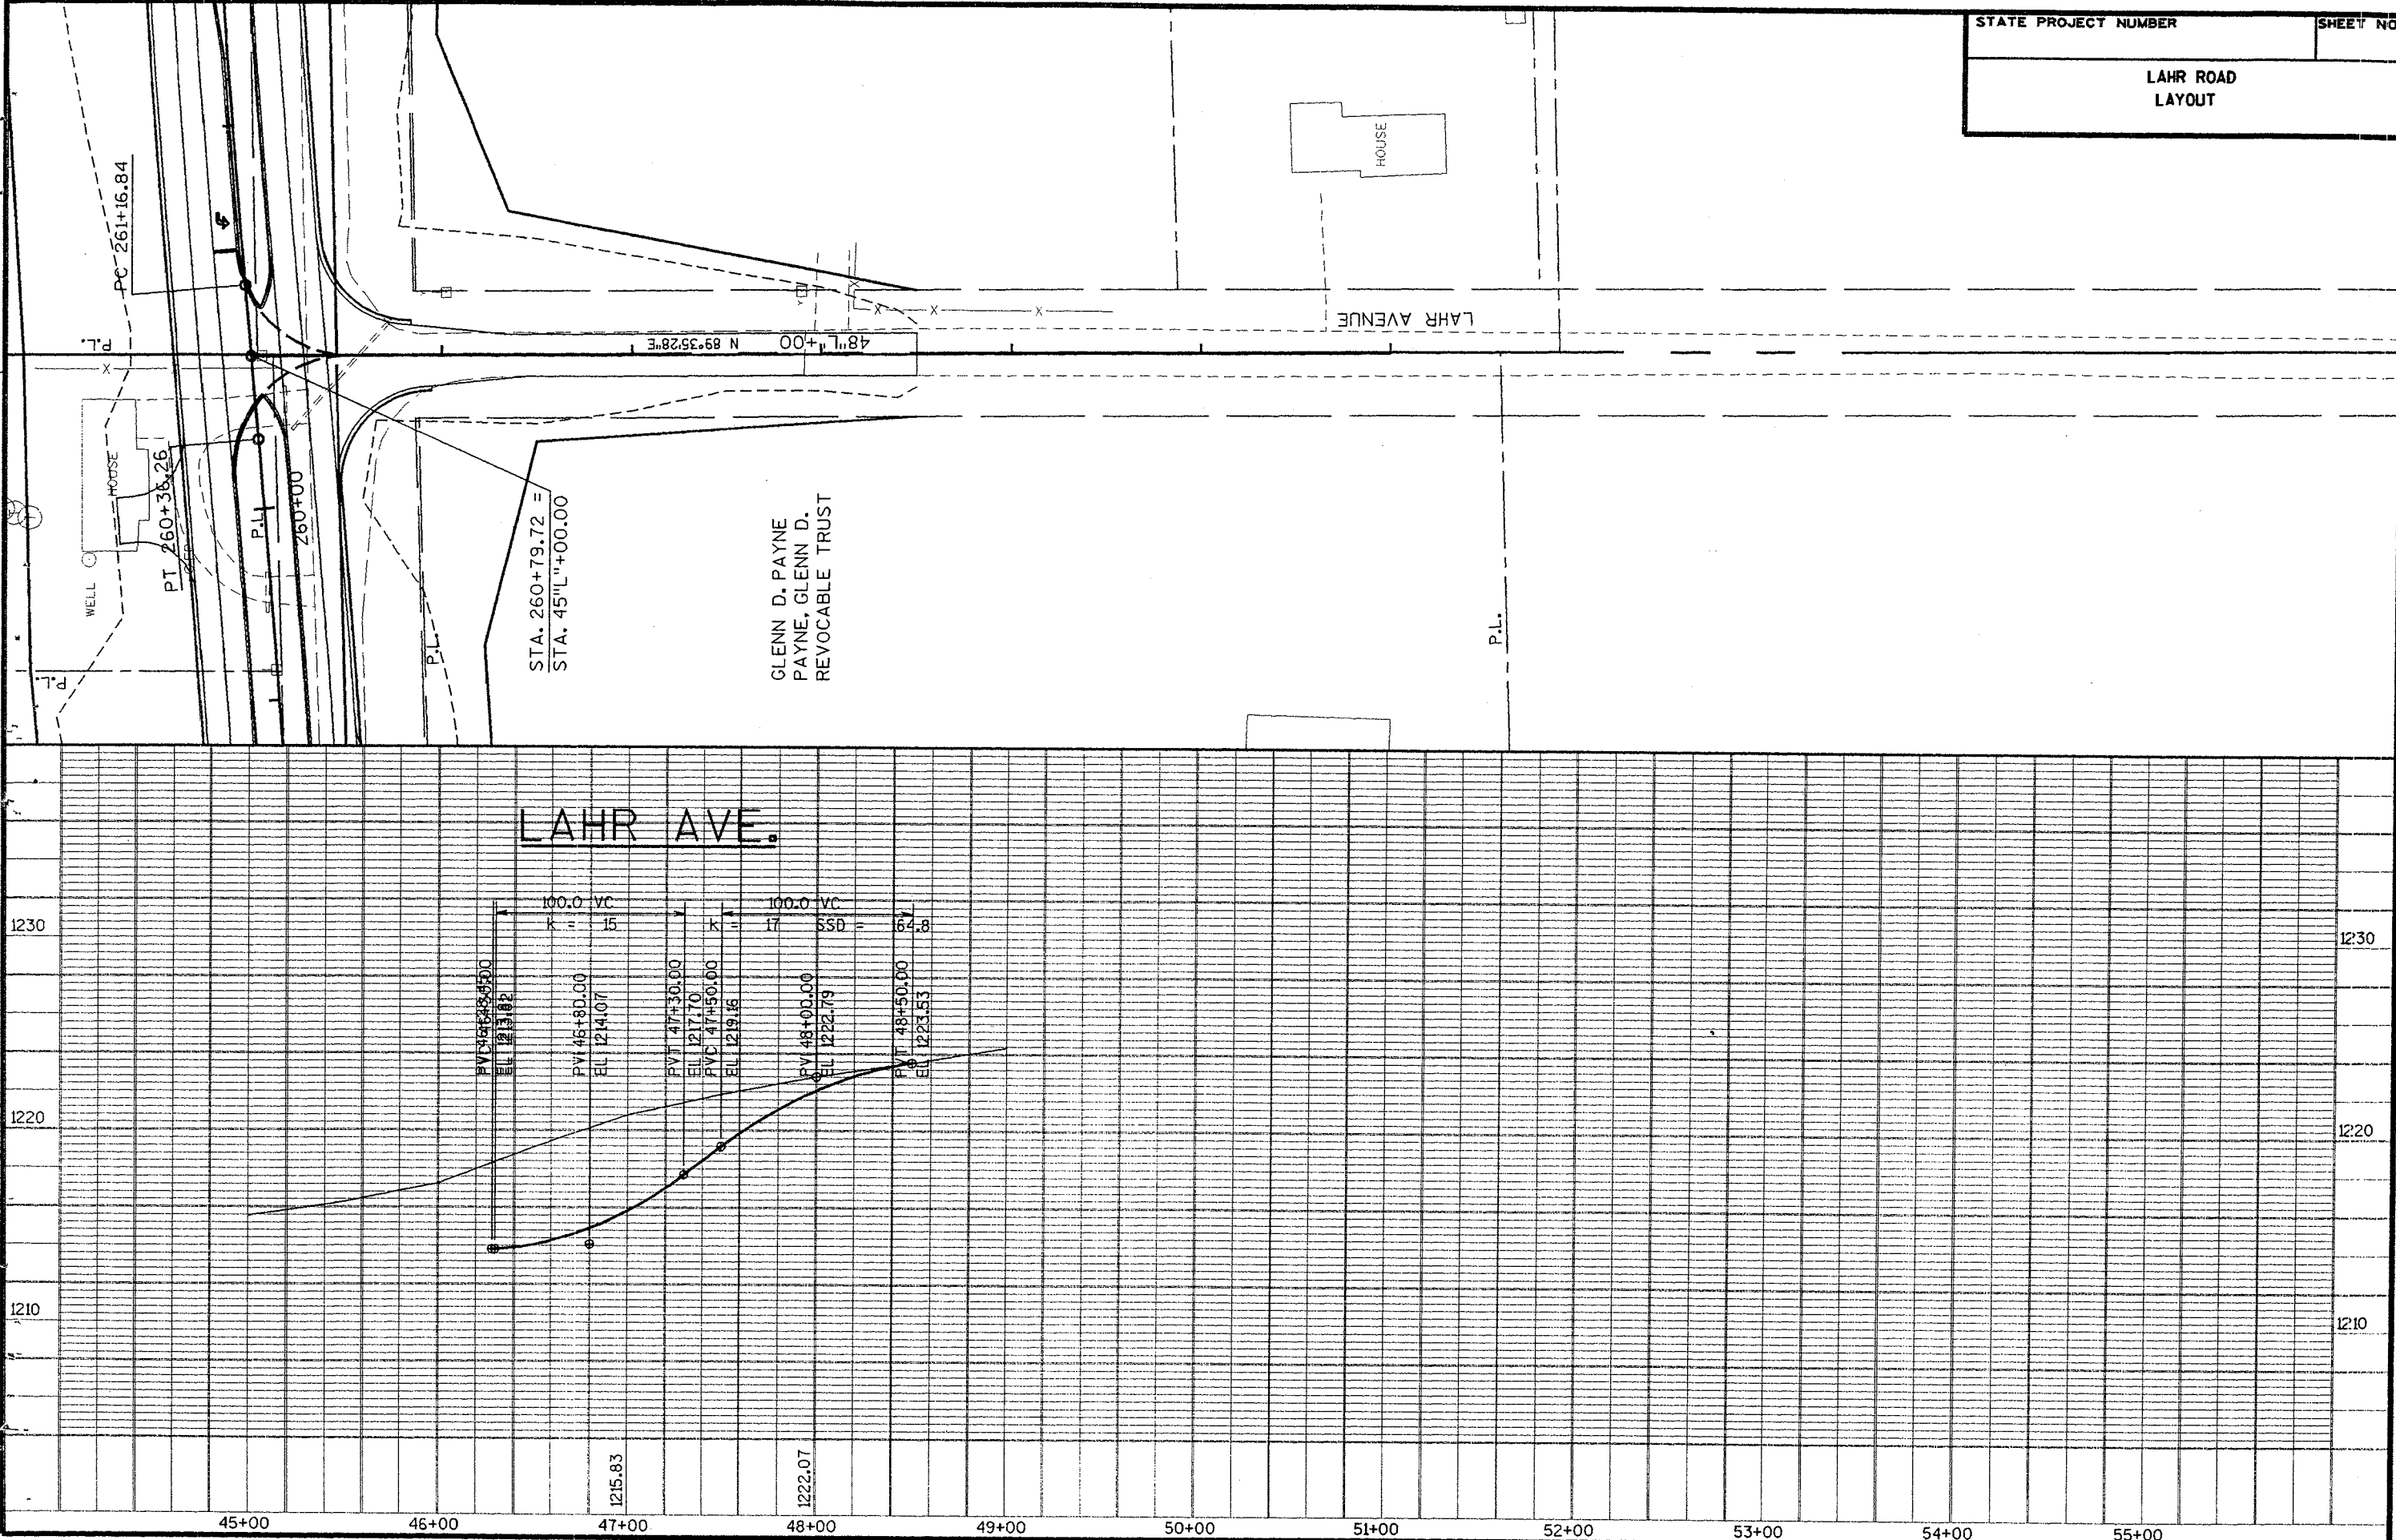

ELEVATIONS ON = 1, 2, 3, 4, 5, 6, 7, 8, 9, 10, 11, 12, 13, 14, 15, 16, 17, 18, 19, 20, 21, 22, 23, 24, 25, 26, 27, 28, 29, 30, 31, 32, 33, 34, 35, 36, 37, 38, 39, 40, 41, 42, 43, 44, 45, 46, 47, 48, 49, 50, 51, 52, 53, 54, 55, 56, 57, 58, 59, 60, 61, 62, 63

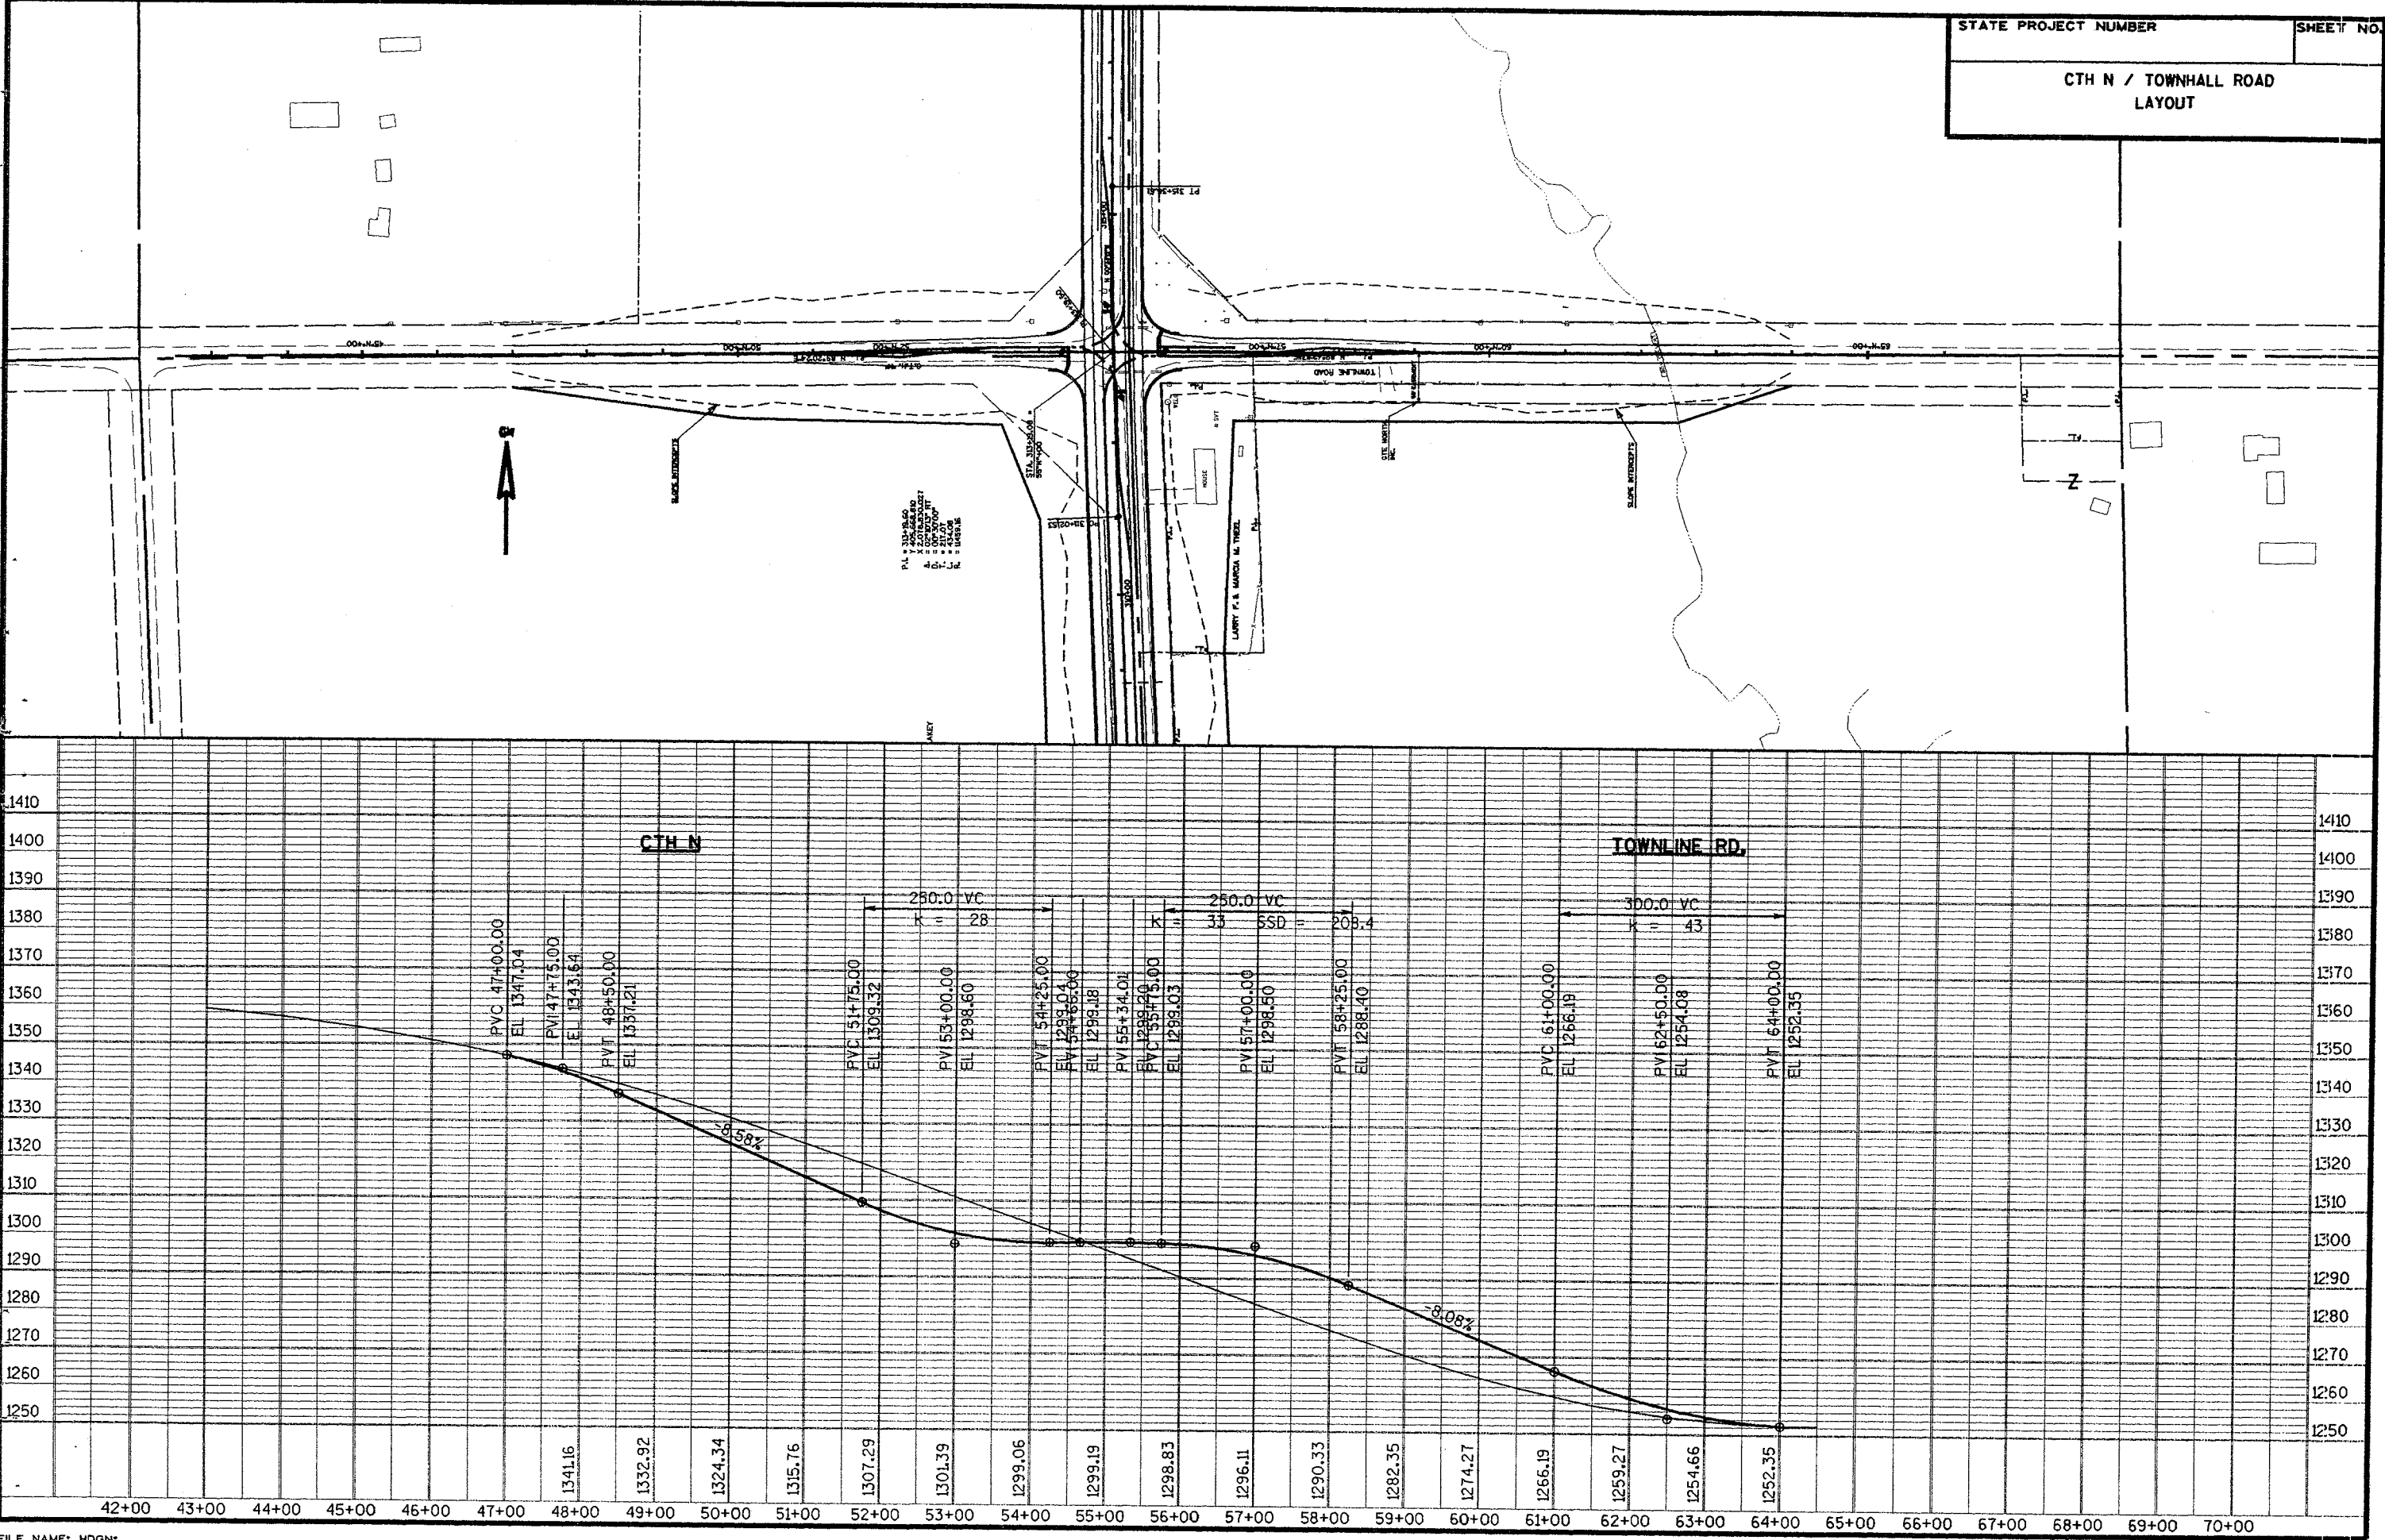

LEVELS ON = 12, 13, 14, 15, 16, 17, 18, 19, 20, 21, 22, 23, 24, 25, 26, 27, 28, 29, 30, 31, 32, 33, 34, 35, 36, 37, 38, 39, 40, 41, 42, 43, 44, 45, 46, 47, 48, 49, 50, 51, 52, 53, 54, 55, 56, 57, 58, 59, 60, 61, 62, 63

SLOPE INTERCEPTS

P.L. = 313+19.60
Y 405.668.810
X 2,078.830.027
Δ = 02°10'13" RT
D = 00°30'00"
T = 217.07
L = 434.08
R = 11459.16

STA. 313+19.08 =
55°N+00

PO 311+02.53

310+00

315+00

PT 315+36.61

P.L.

HOUSE

SVT

LARRY F. & MARCIA M. THEEL

P.L.

TOWNLINE ROAD

GTE NORTH
INC.



66' EASEMENT



GN





STATE PROJECT NUMBER	SHEET NO.
CTH N / TOWNHALL ROAD LAYOUT	

LEVELS ON = 1, 2, 3, 4, 5, 6, 7, 8, 9, 10, 11, 12, 13, 14, 15, 16, 17, 18, 19, 20, 21, 22, 23, 24, 25, 26, 27, 28, 29, 30, 31, 32, 33, 34, 35, 36, 37, 38, 39, 40, 41, 42, 43, 44, 45, 46, 47, 48, 49, 50, 51, 52, 53, 54, 55, 56, 57, 58, 59, 60, 61, 62, 63

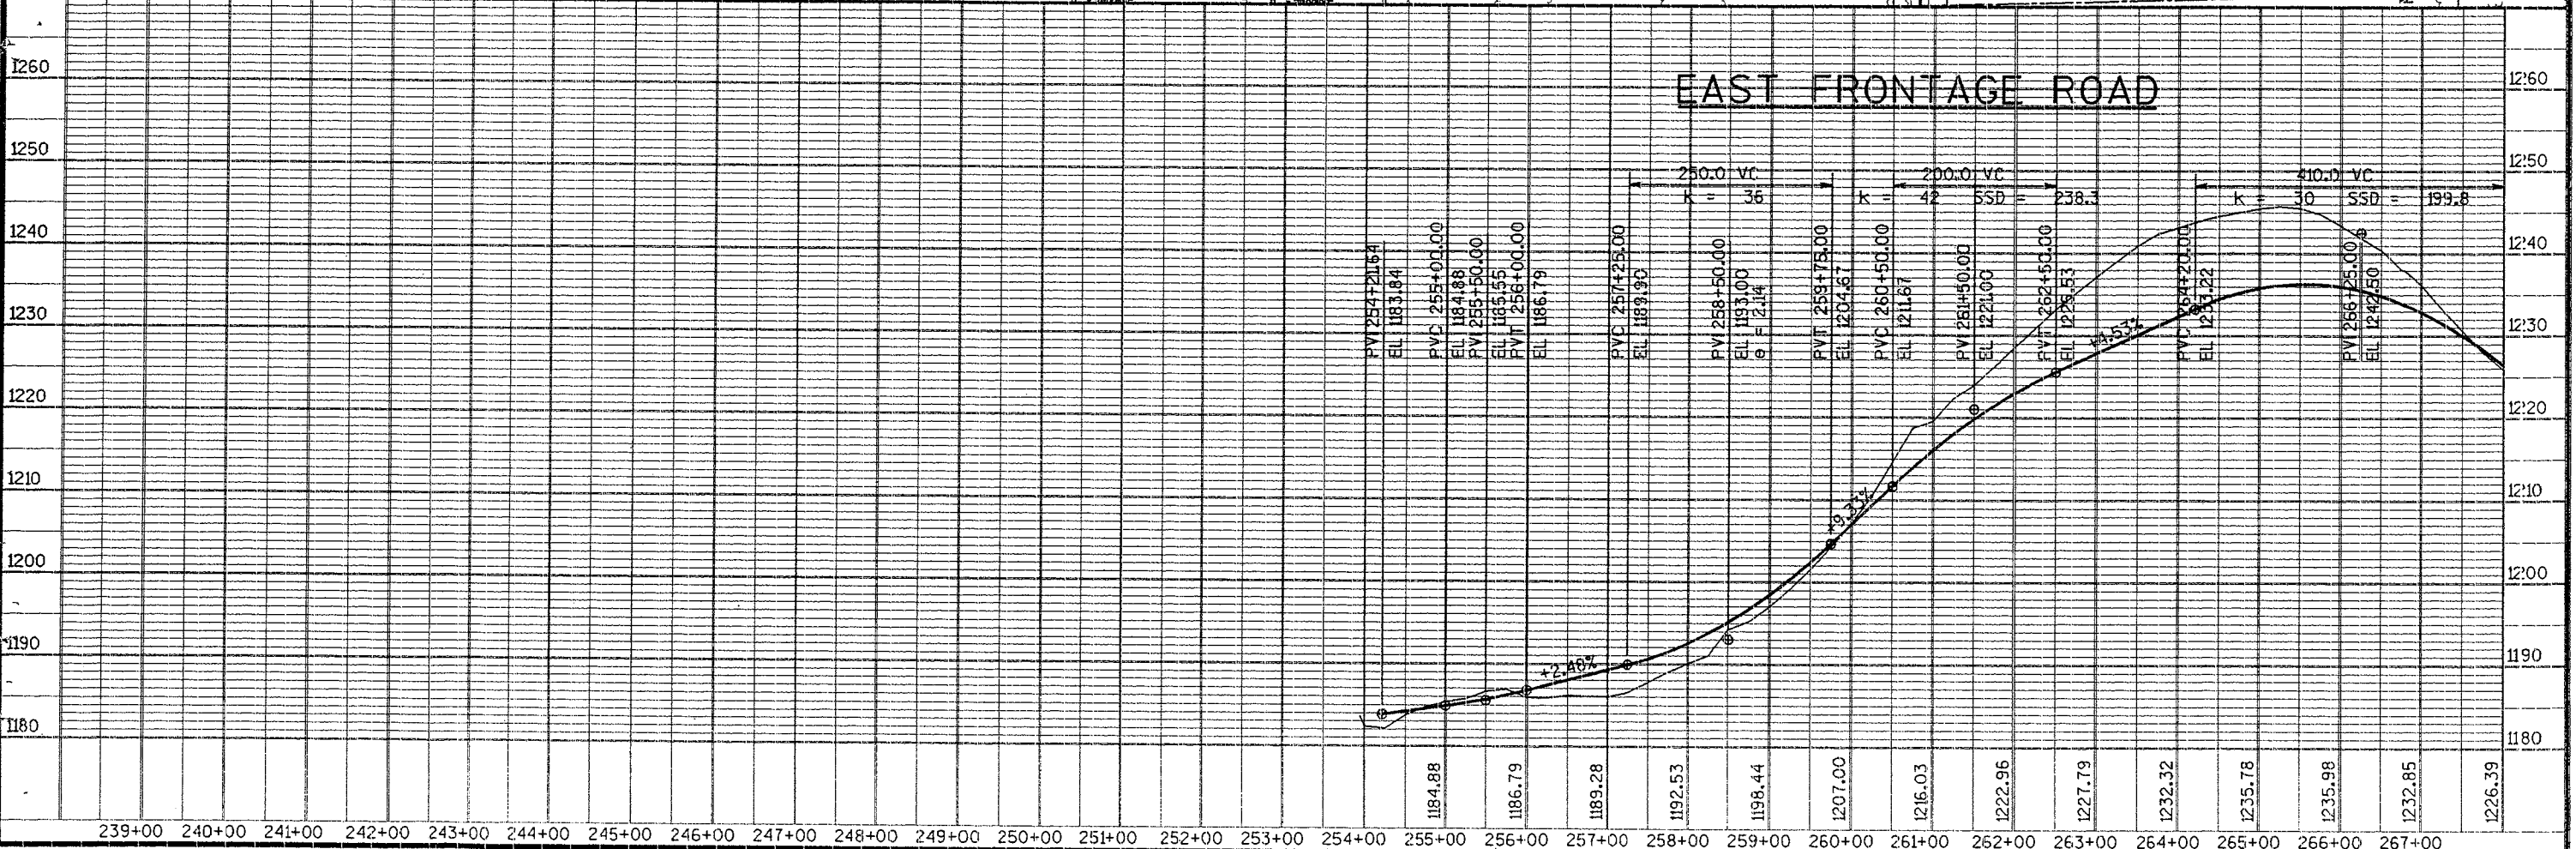
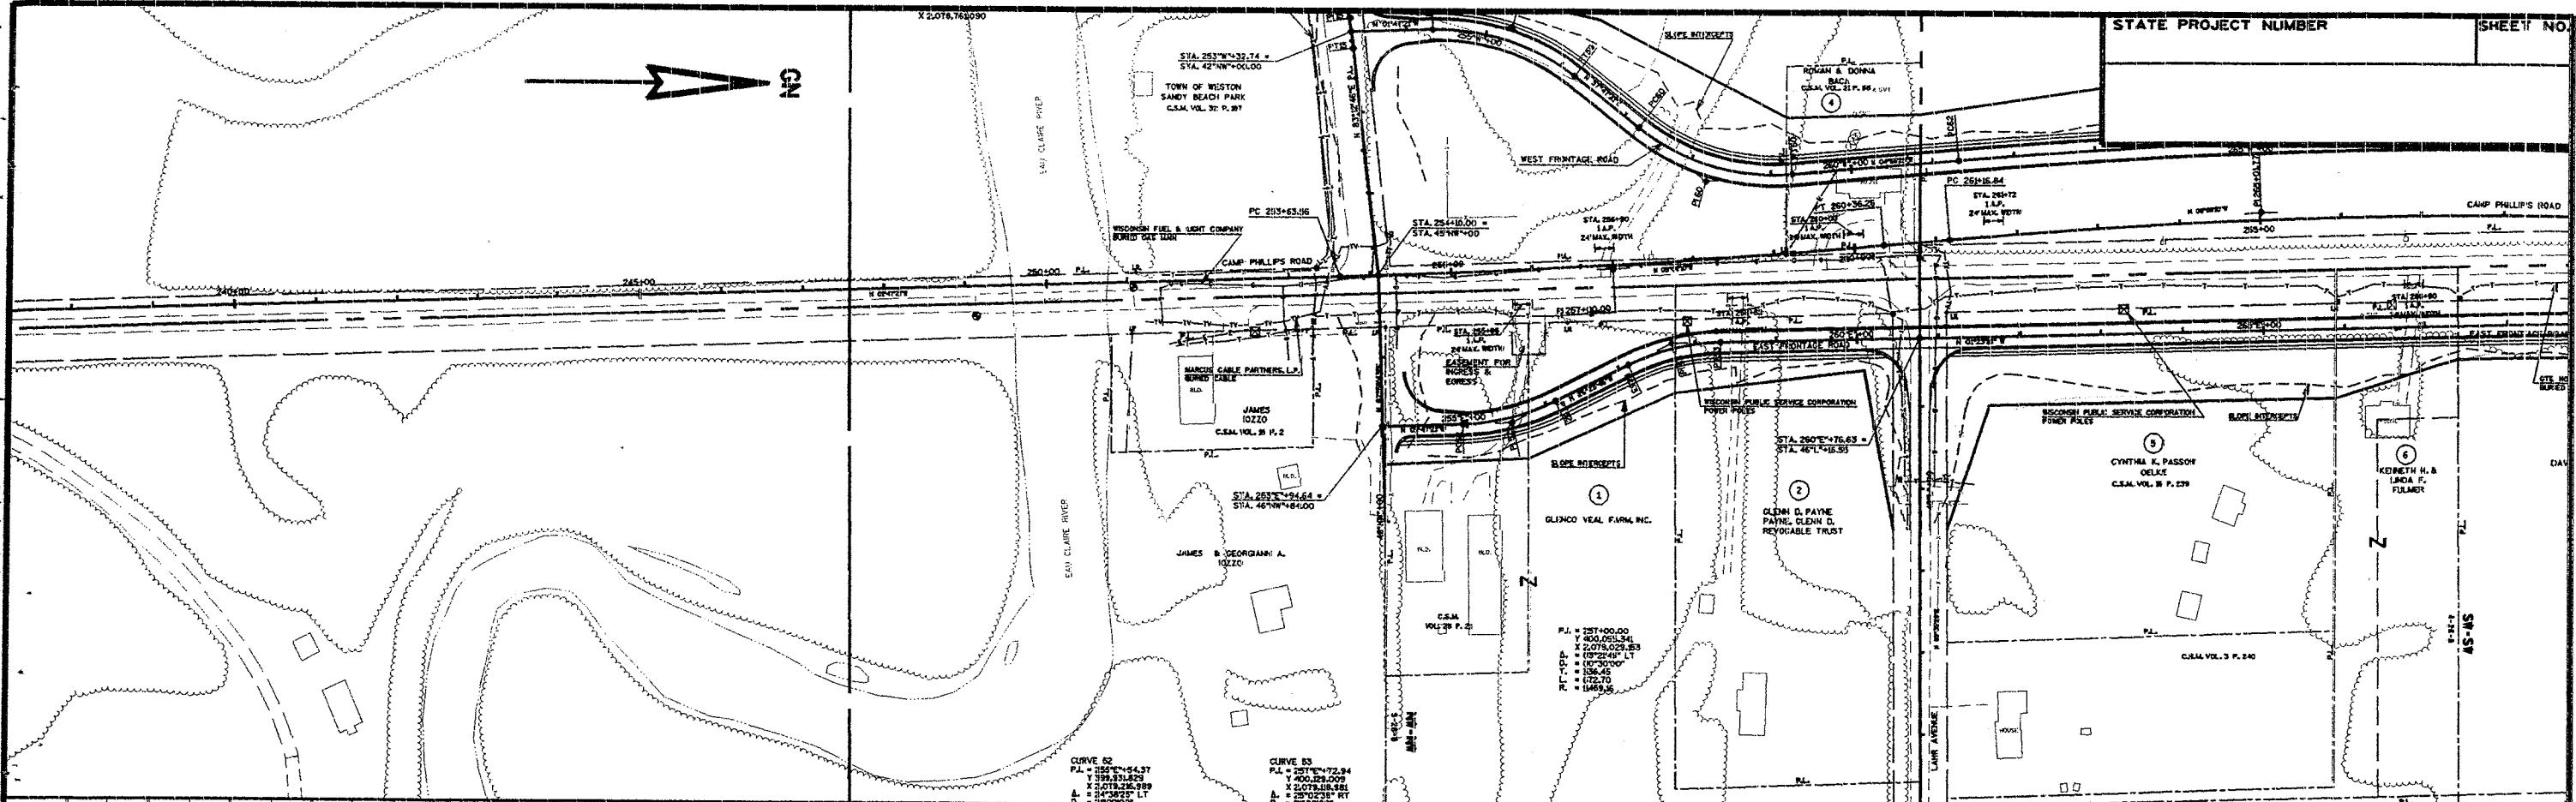


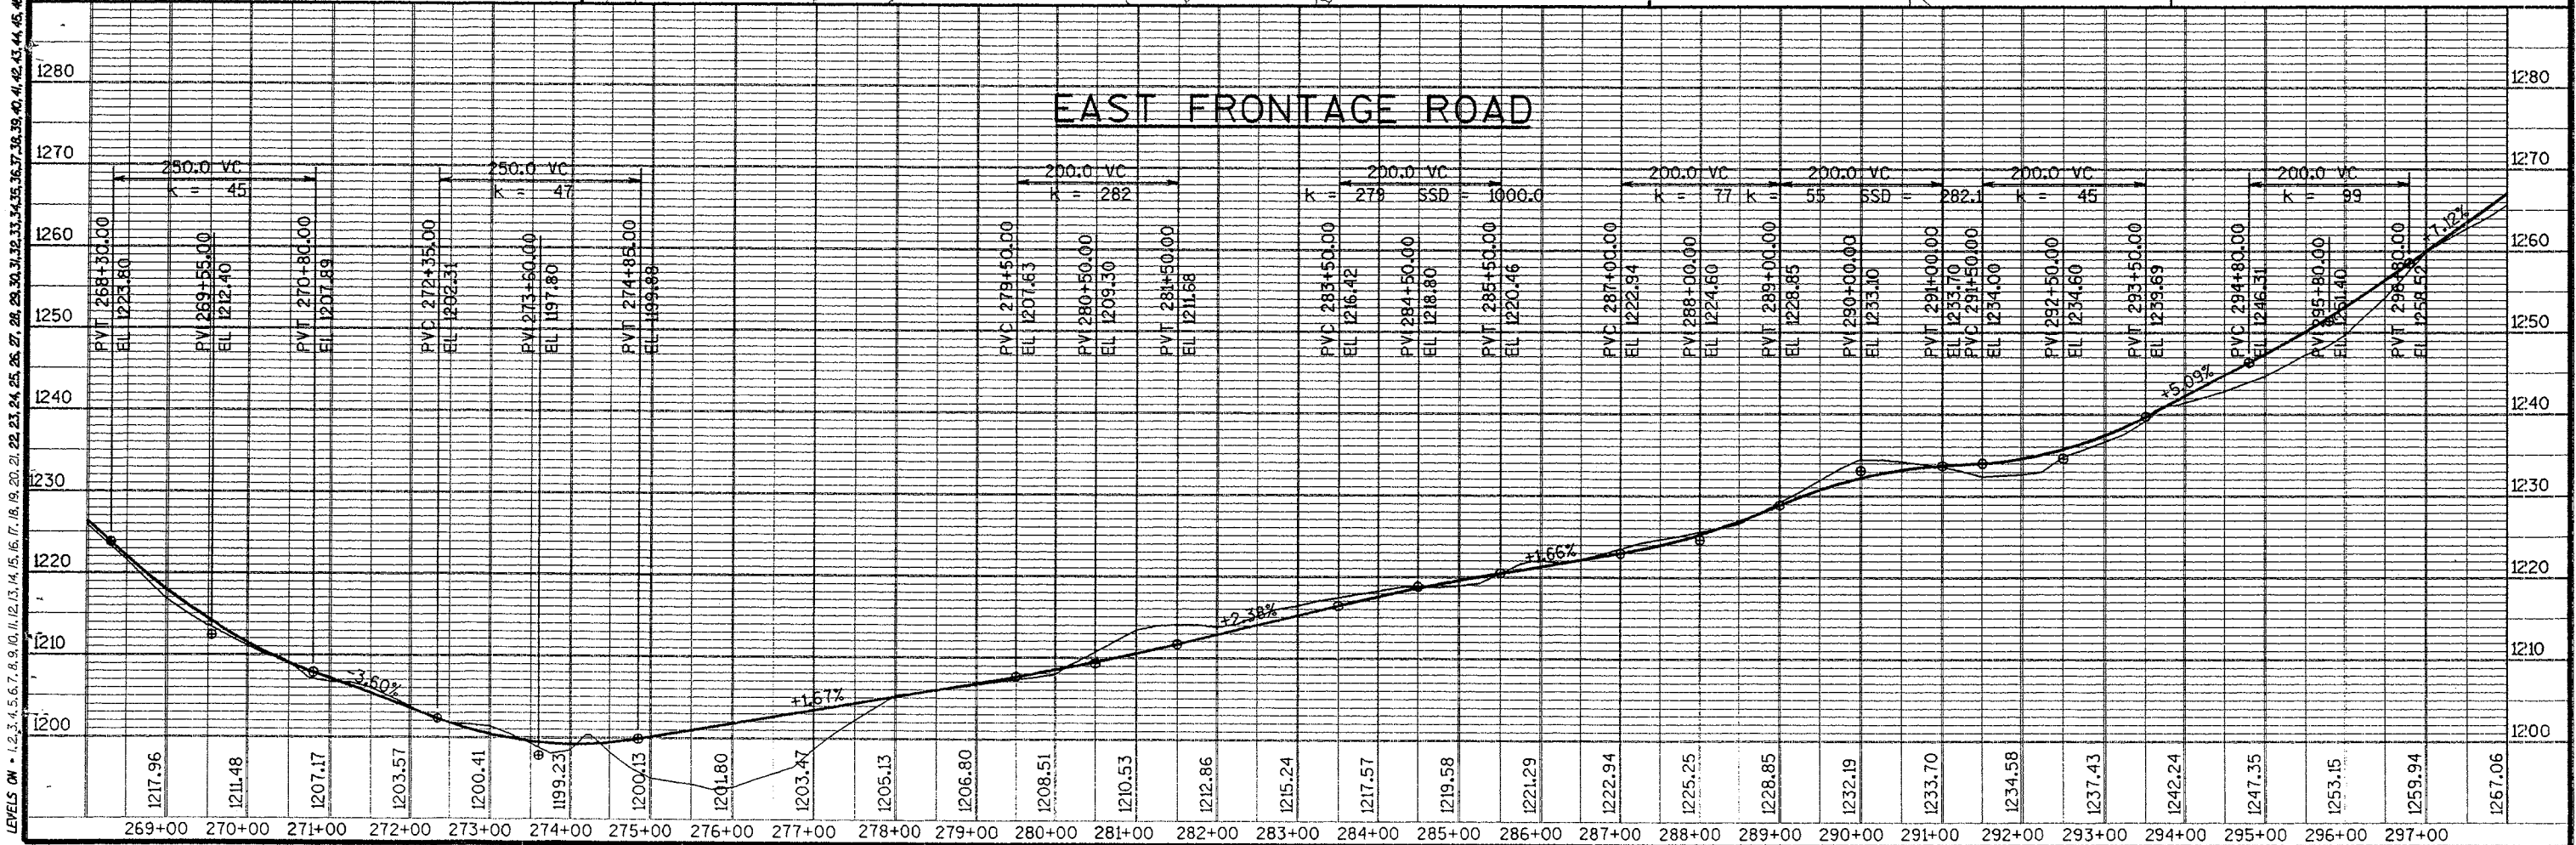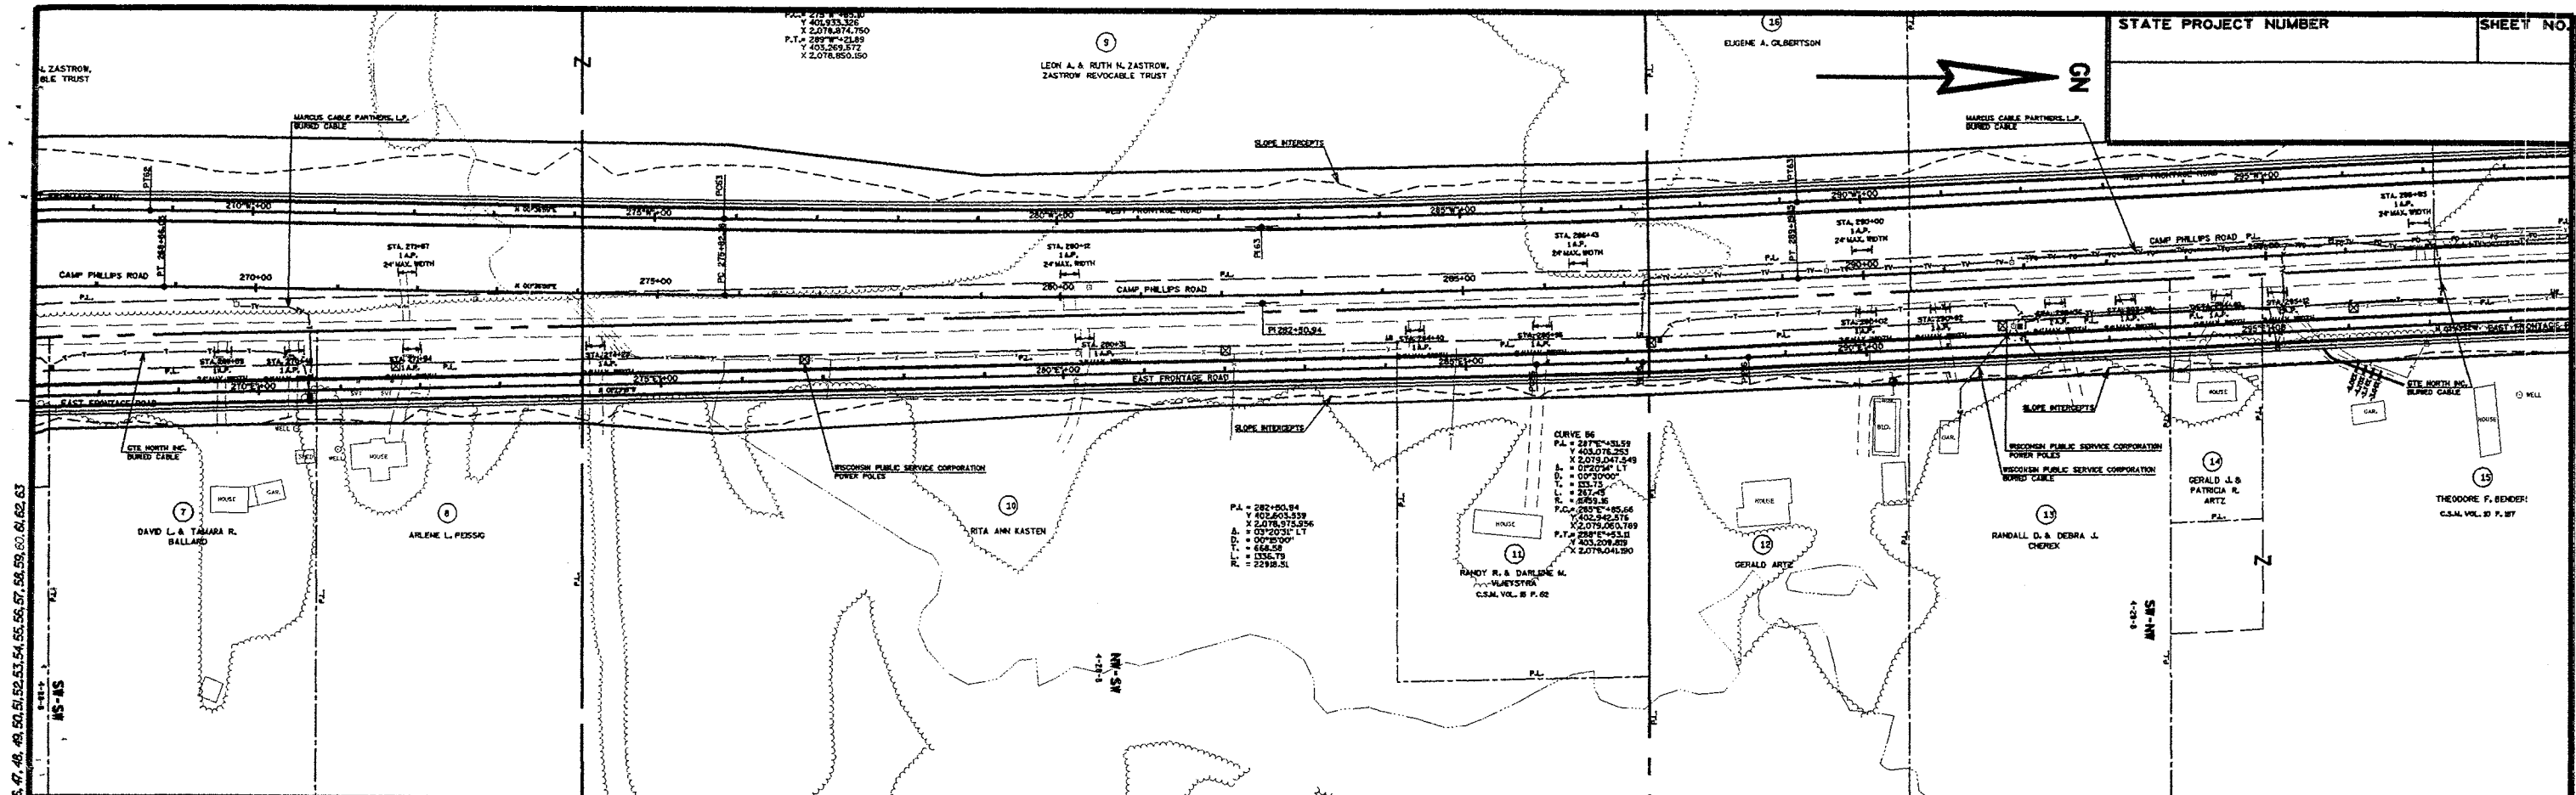


LEVELS ON = 1, 2, 3, 4, 5, 6, 7, 8, 9, 10, 11, 12, 13, 14, 15, 16, 17, 18, 19, 20, 21, 22, 23, 24, 25, 26, 27, 28, 29, 30, 31, 32, 33, 34, 35, 36, 37, 38, 39, 40, 41, 42, 43, 44, 45, 46, 47, 48, 49, 50, 51, 52, 53, 54, 55, 56, 57, 58, 59, 60, 61, 62, 63

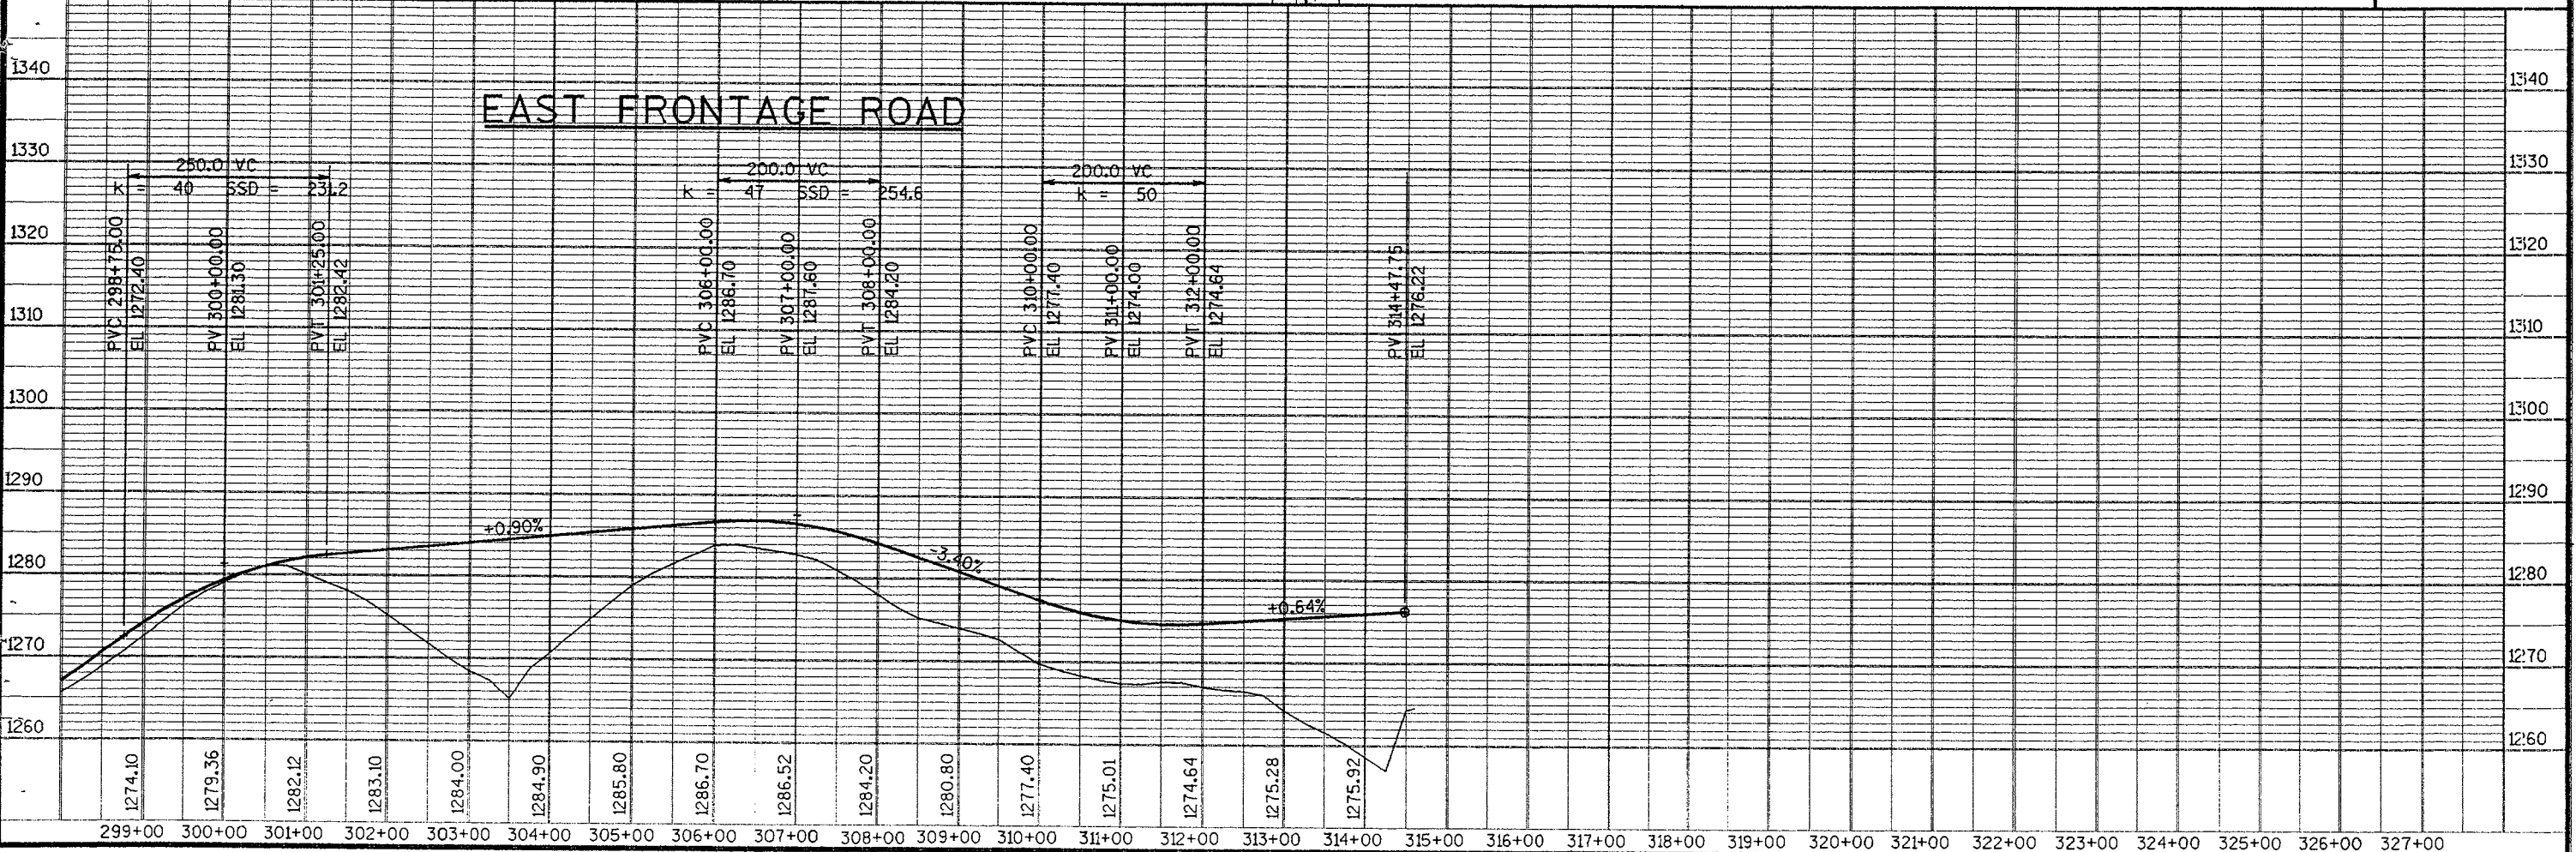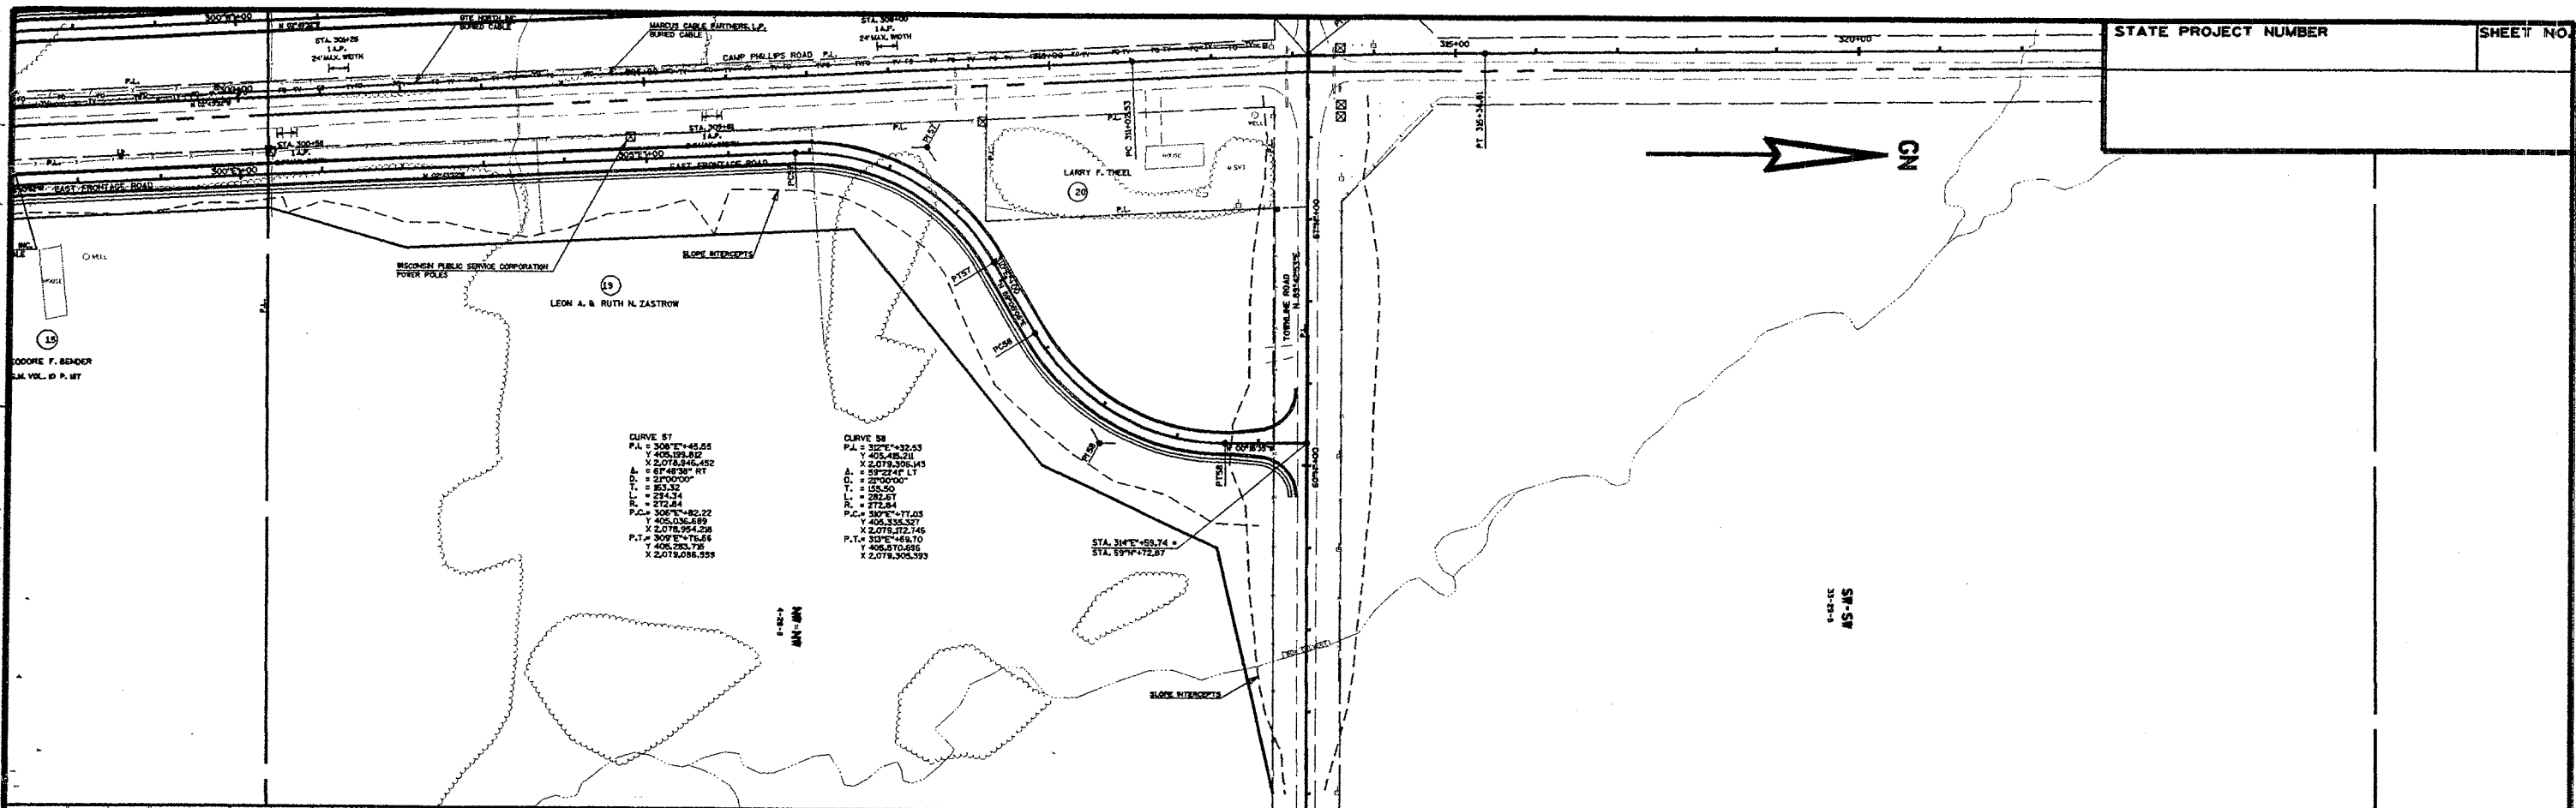

LEVELS ON - 1, 2, 3, 4, 5, 6, 7, 8, 9, 10, 11, 12, 13, 14, 15, 16, 17, 18, 19, 20, 21, 22, 23, 24, 25, 26, 27, 28, 29, 30, 31, 32, 33, 34, 35, 36, 37, 38, 39, 40, 41, 42, 43, 44, 45, 46, 47, 48, 49, 50, 51, 52, 53, 54, 55, 56, 57, 58, 59, 60, 61, 62, 63

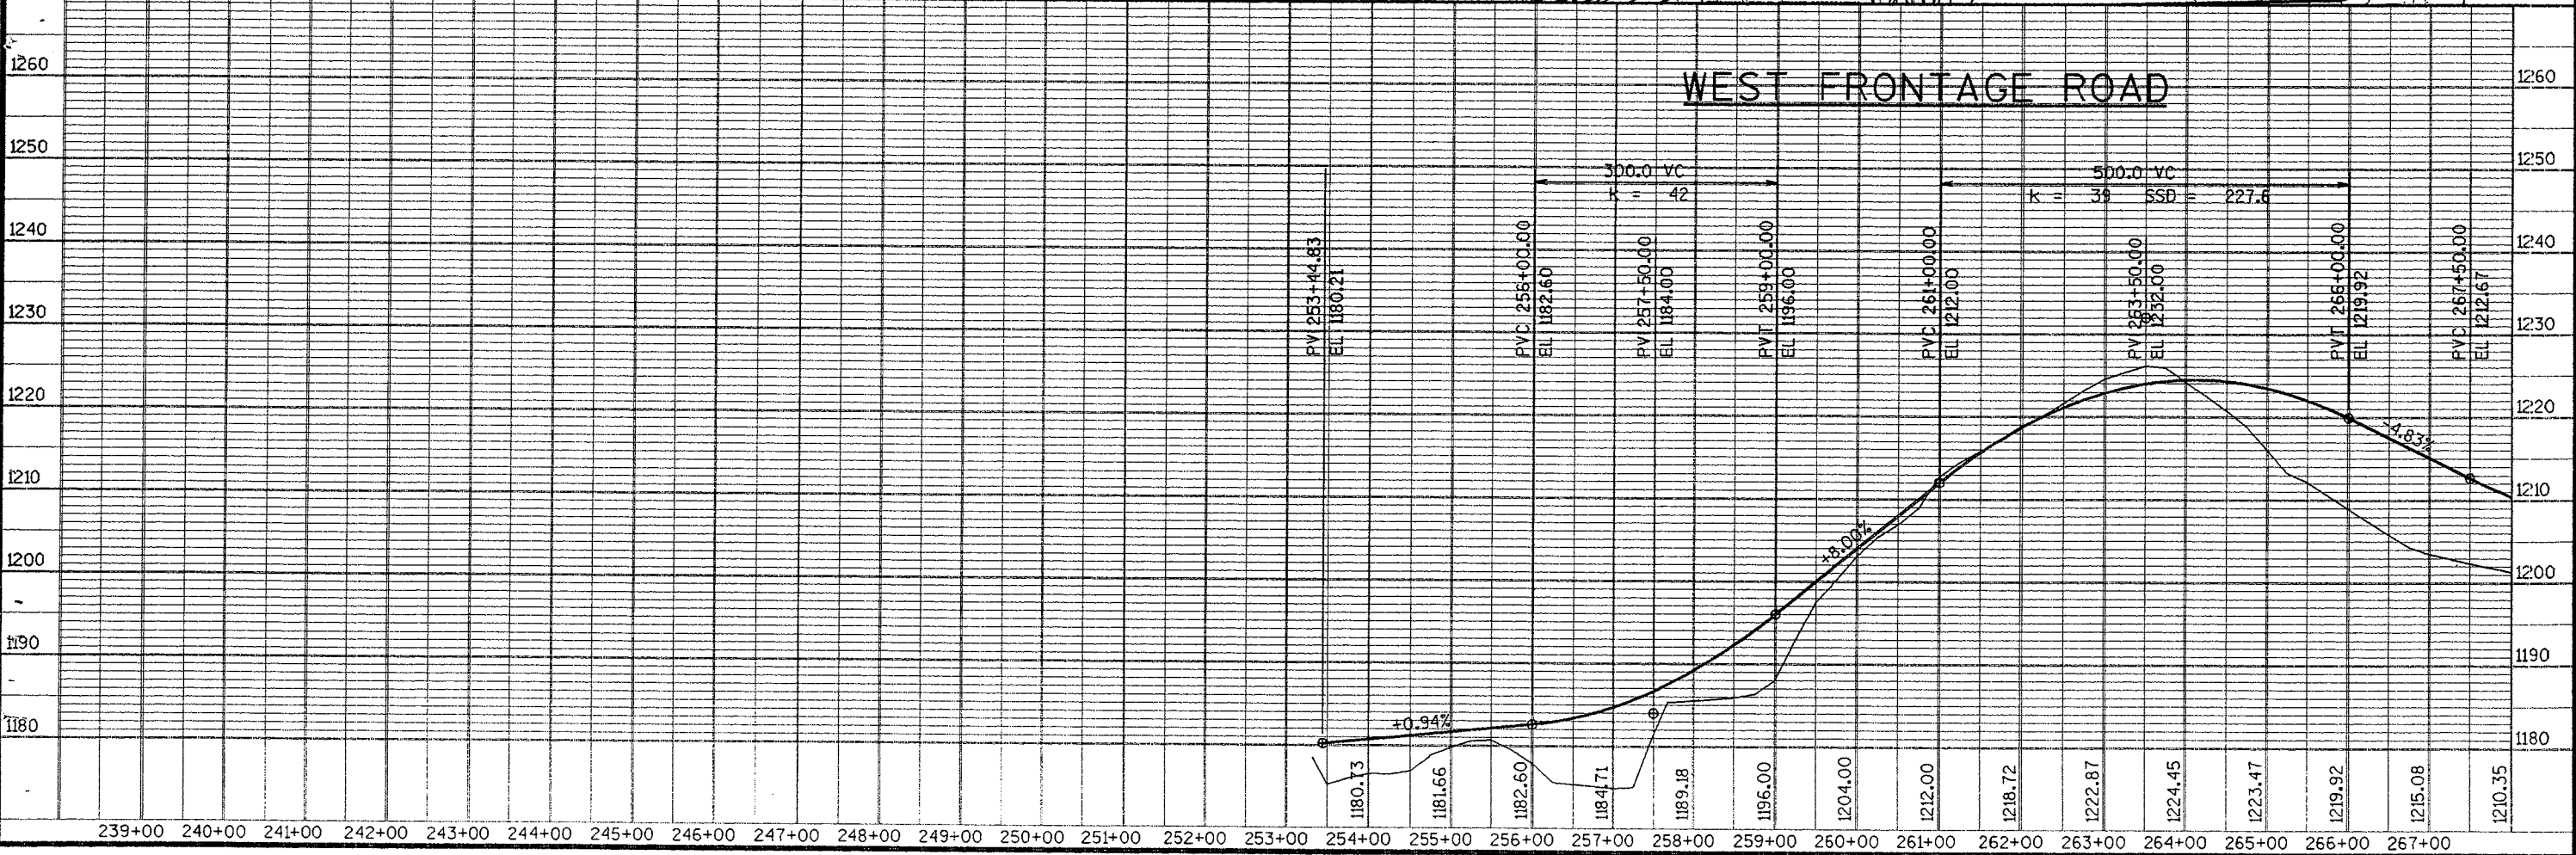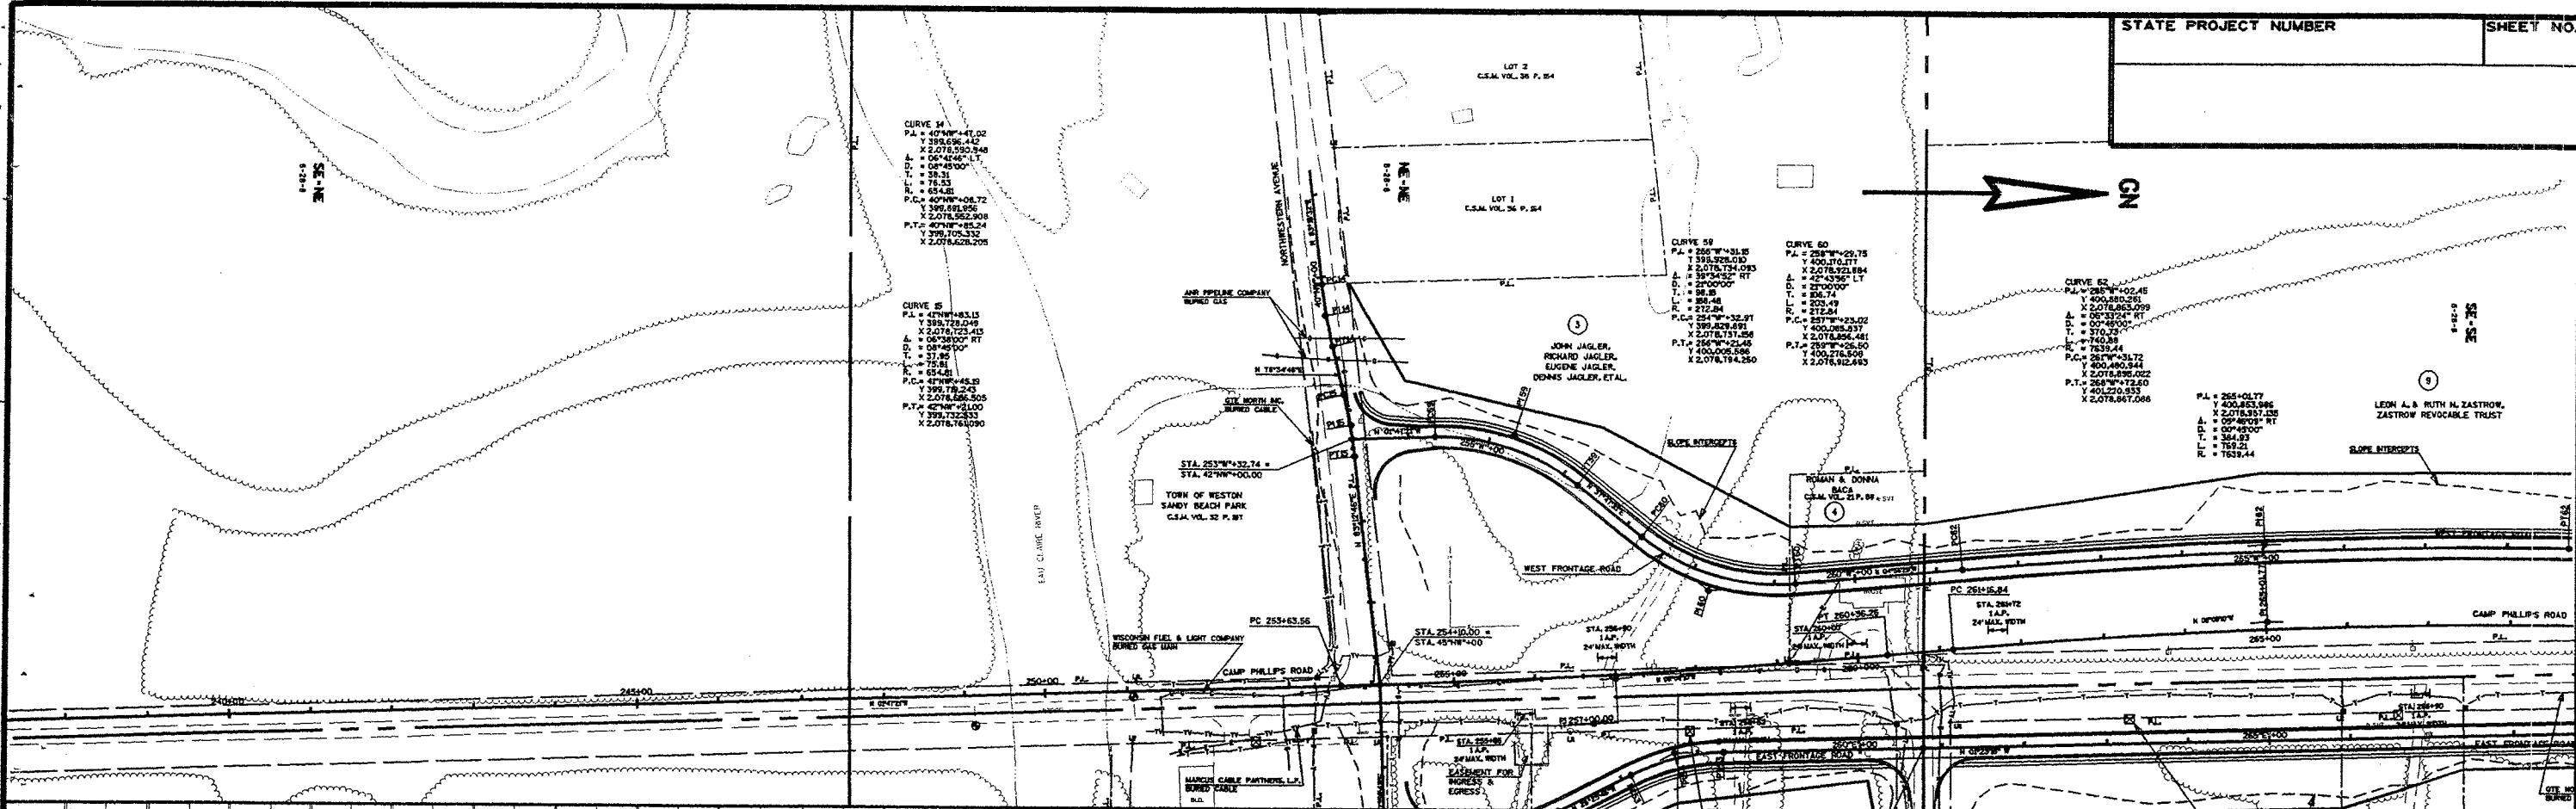

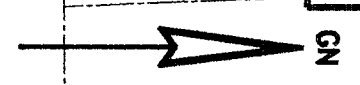

CURVE 63
P.L. = 282+74+53.68
Y 432,401.908
X 2,078,881.941
Δ = 109°50'00"
R = 555.58
T = 134.79
L = 229.31
P.C. = 275+74+53.68
Y 431,933.328
X 2,078,874.760
P.T. = 287+74+53.68
Y 433,263.572
X 2,078,950.50


LEON A. & RUTH H. ZASTROW
ZASTROW REVOCABLE TRUST

EUGENE A. GILBERTSON


CHARLOTTE TEHAKO

RUSSELL C. & L.A.


LEVELS ON - 1, 2, 3, 4, 5, 6, 7, 8, 9, 10, 11, 12, 13, 14, 15, 16, 17, 18, 19, 20, 21, 22, 23, 24, 25, 26, 27, 28, 29, 30, 31, 32, 33, 34, 35, 36, 37, 38, 39, 40, 41, 42, 43, 44, 45, 46, 47, 48, 49, 50, 51, 52, 53, 54, 55, 56, 57, 58, 59, 60, 61, 62, 63

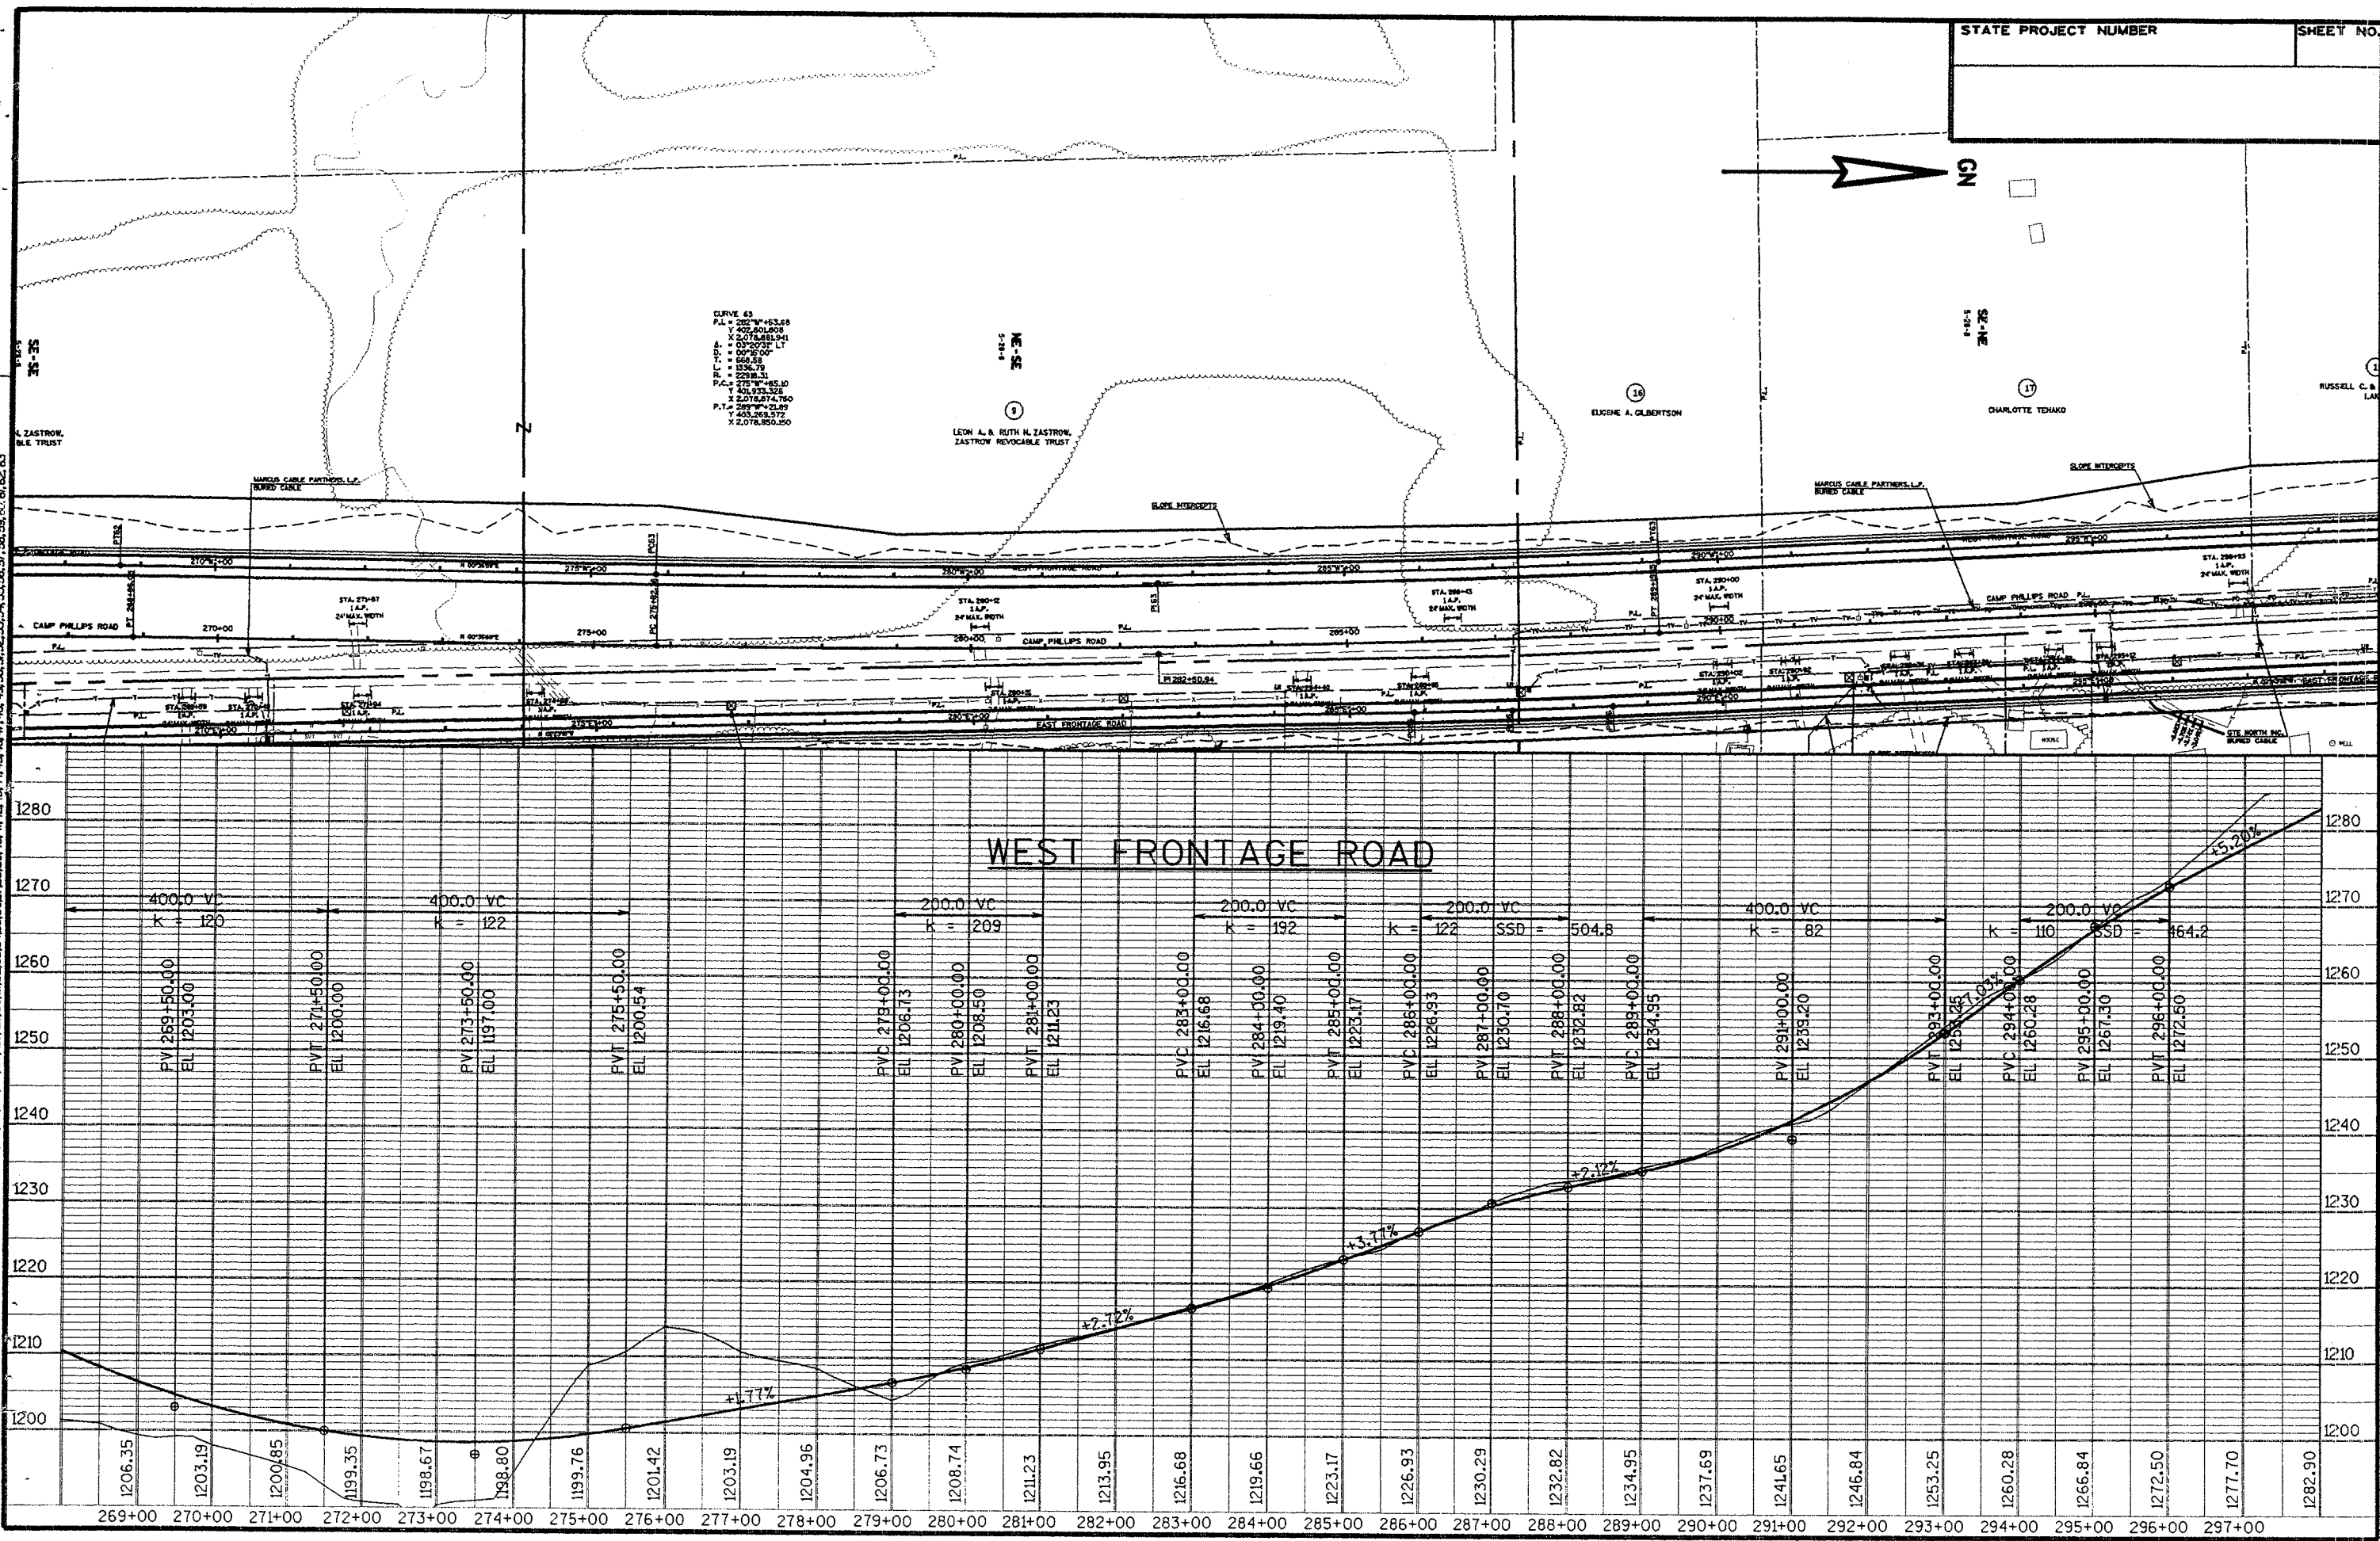



LEVELS ON - 1, 2, 3, 4, 5, 6, 7, 8, 9, 10, 11, 12, 13, 14, 15, 16, 17, 18, 19, 20, 21, 22, 23, 24, 25, 26, 27, 28, 29, 30, 31, 32, 33, 34, 35, 36, 37, 38, 39, 40, 41, 42, 43, 44, 45, 46, 47, 48, 49, 50, 51, 52, 53, 54, 55, 56, 57, 58, 59, 60, 61, 62, 63

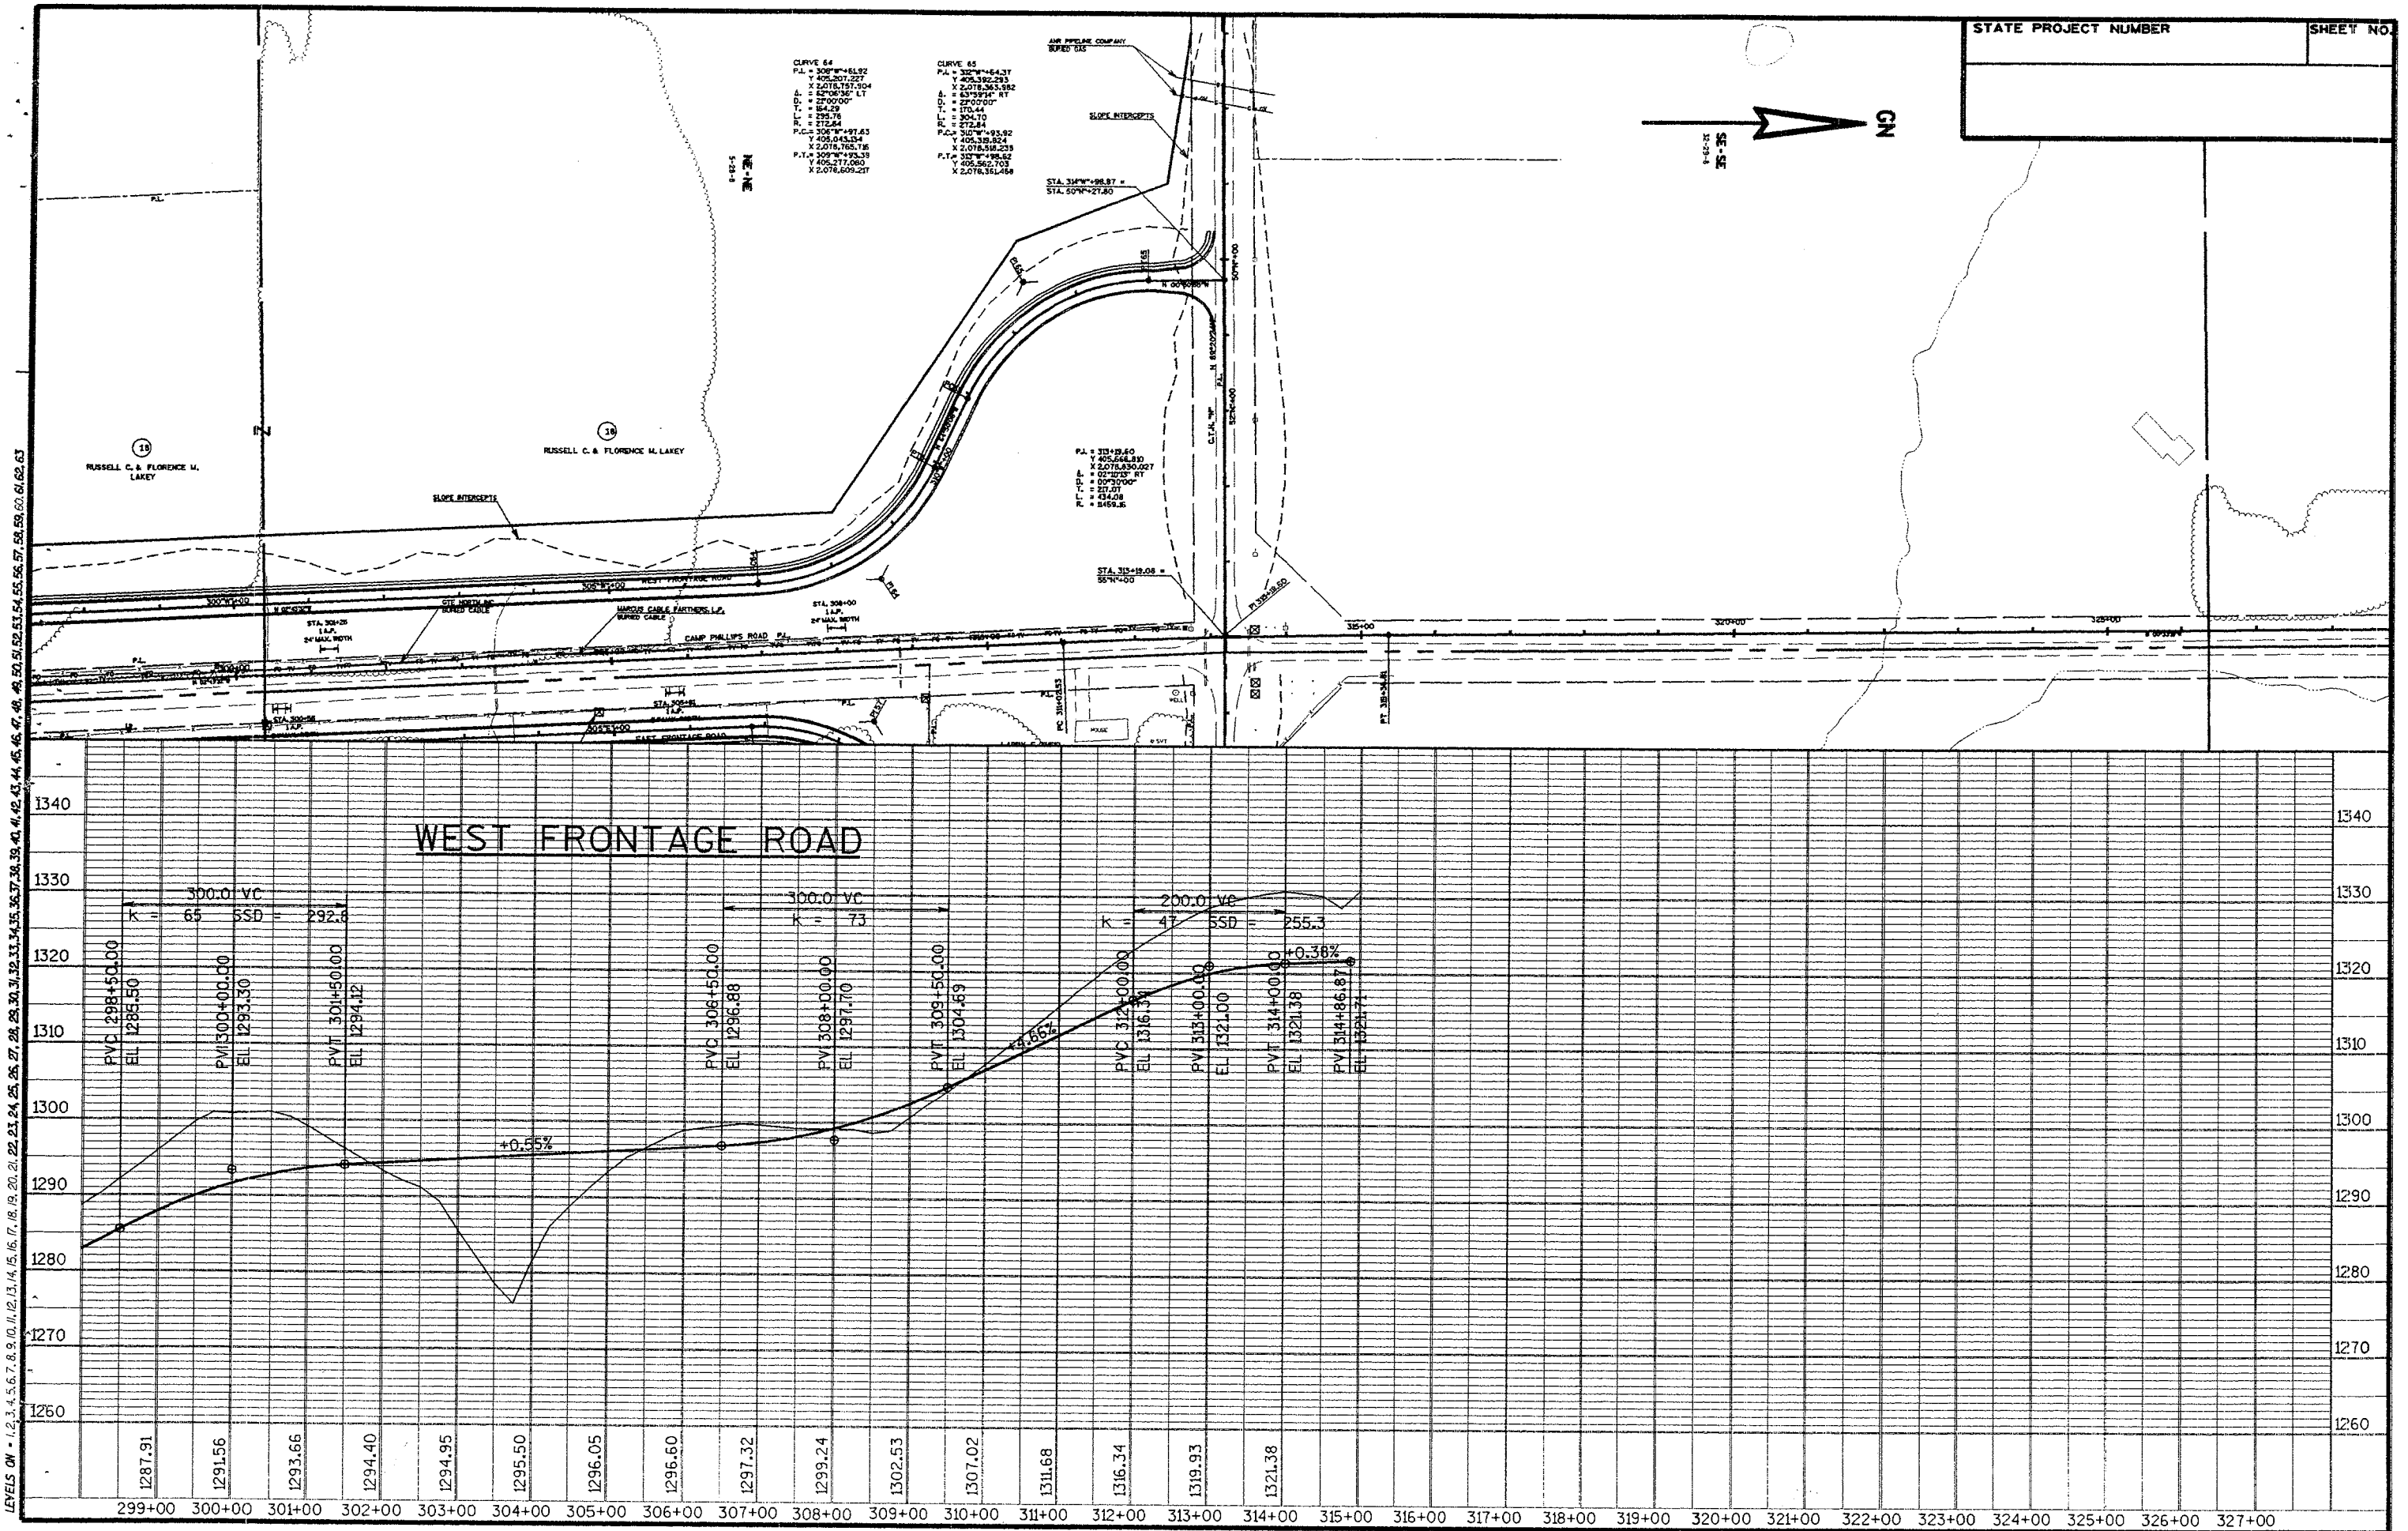



LEVELS ON = 1, 2, 3, 4, 5, 6, 7, 8, 9, 10, 11, 12, 13, 14, 15, 16, 17, 18, 19, 20, 21, 22, 23, 24, 25, 26, 27, 28, 29, 30, 31, 32, 33, 34, 35, 36, 37, 38, 39, 40, 41, 42, 43, 44, 45, 46, 47, 48, 49, 50, 51, 52, 53, 54, 55, 56, 57, 58, 59, 60, 61, 62, 63

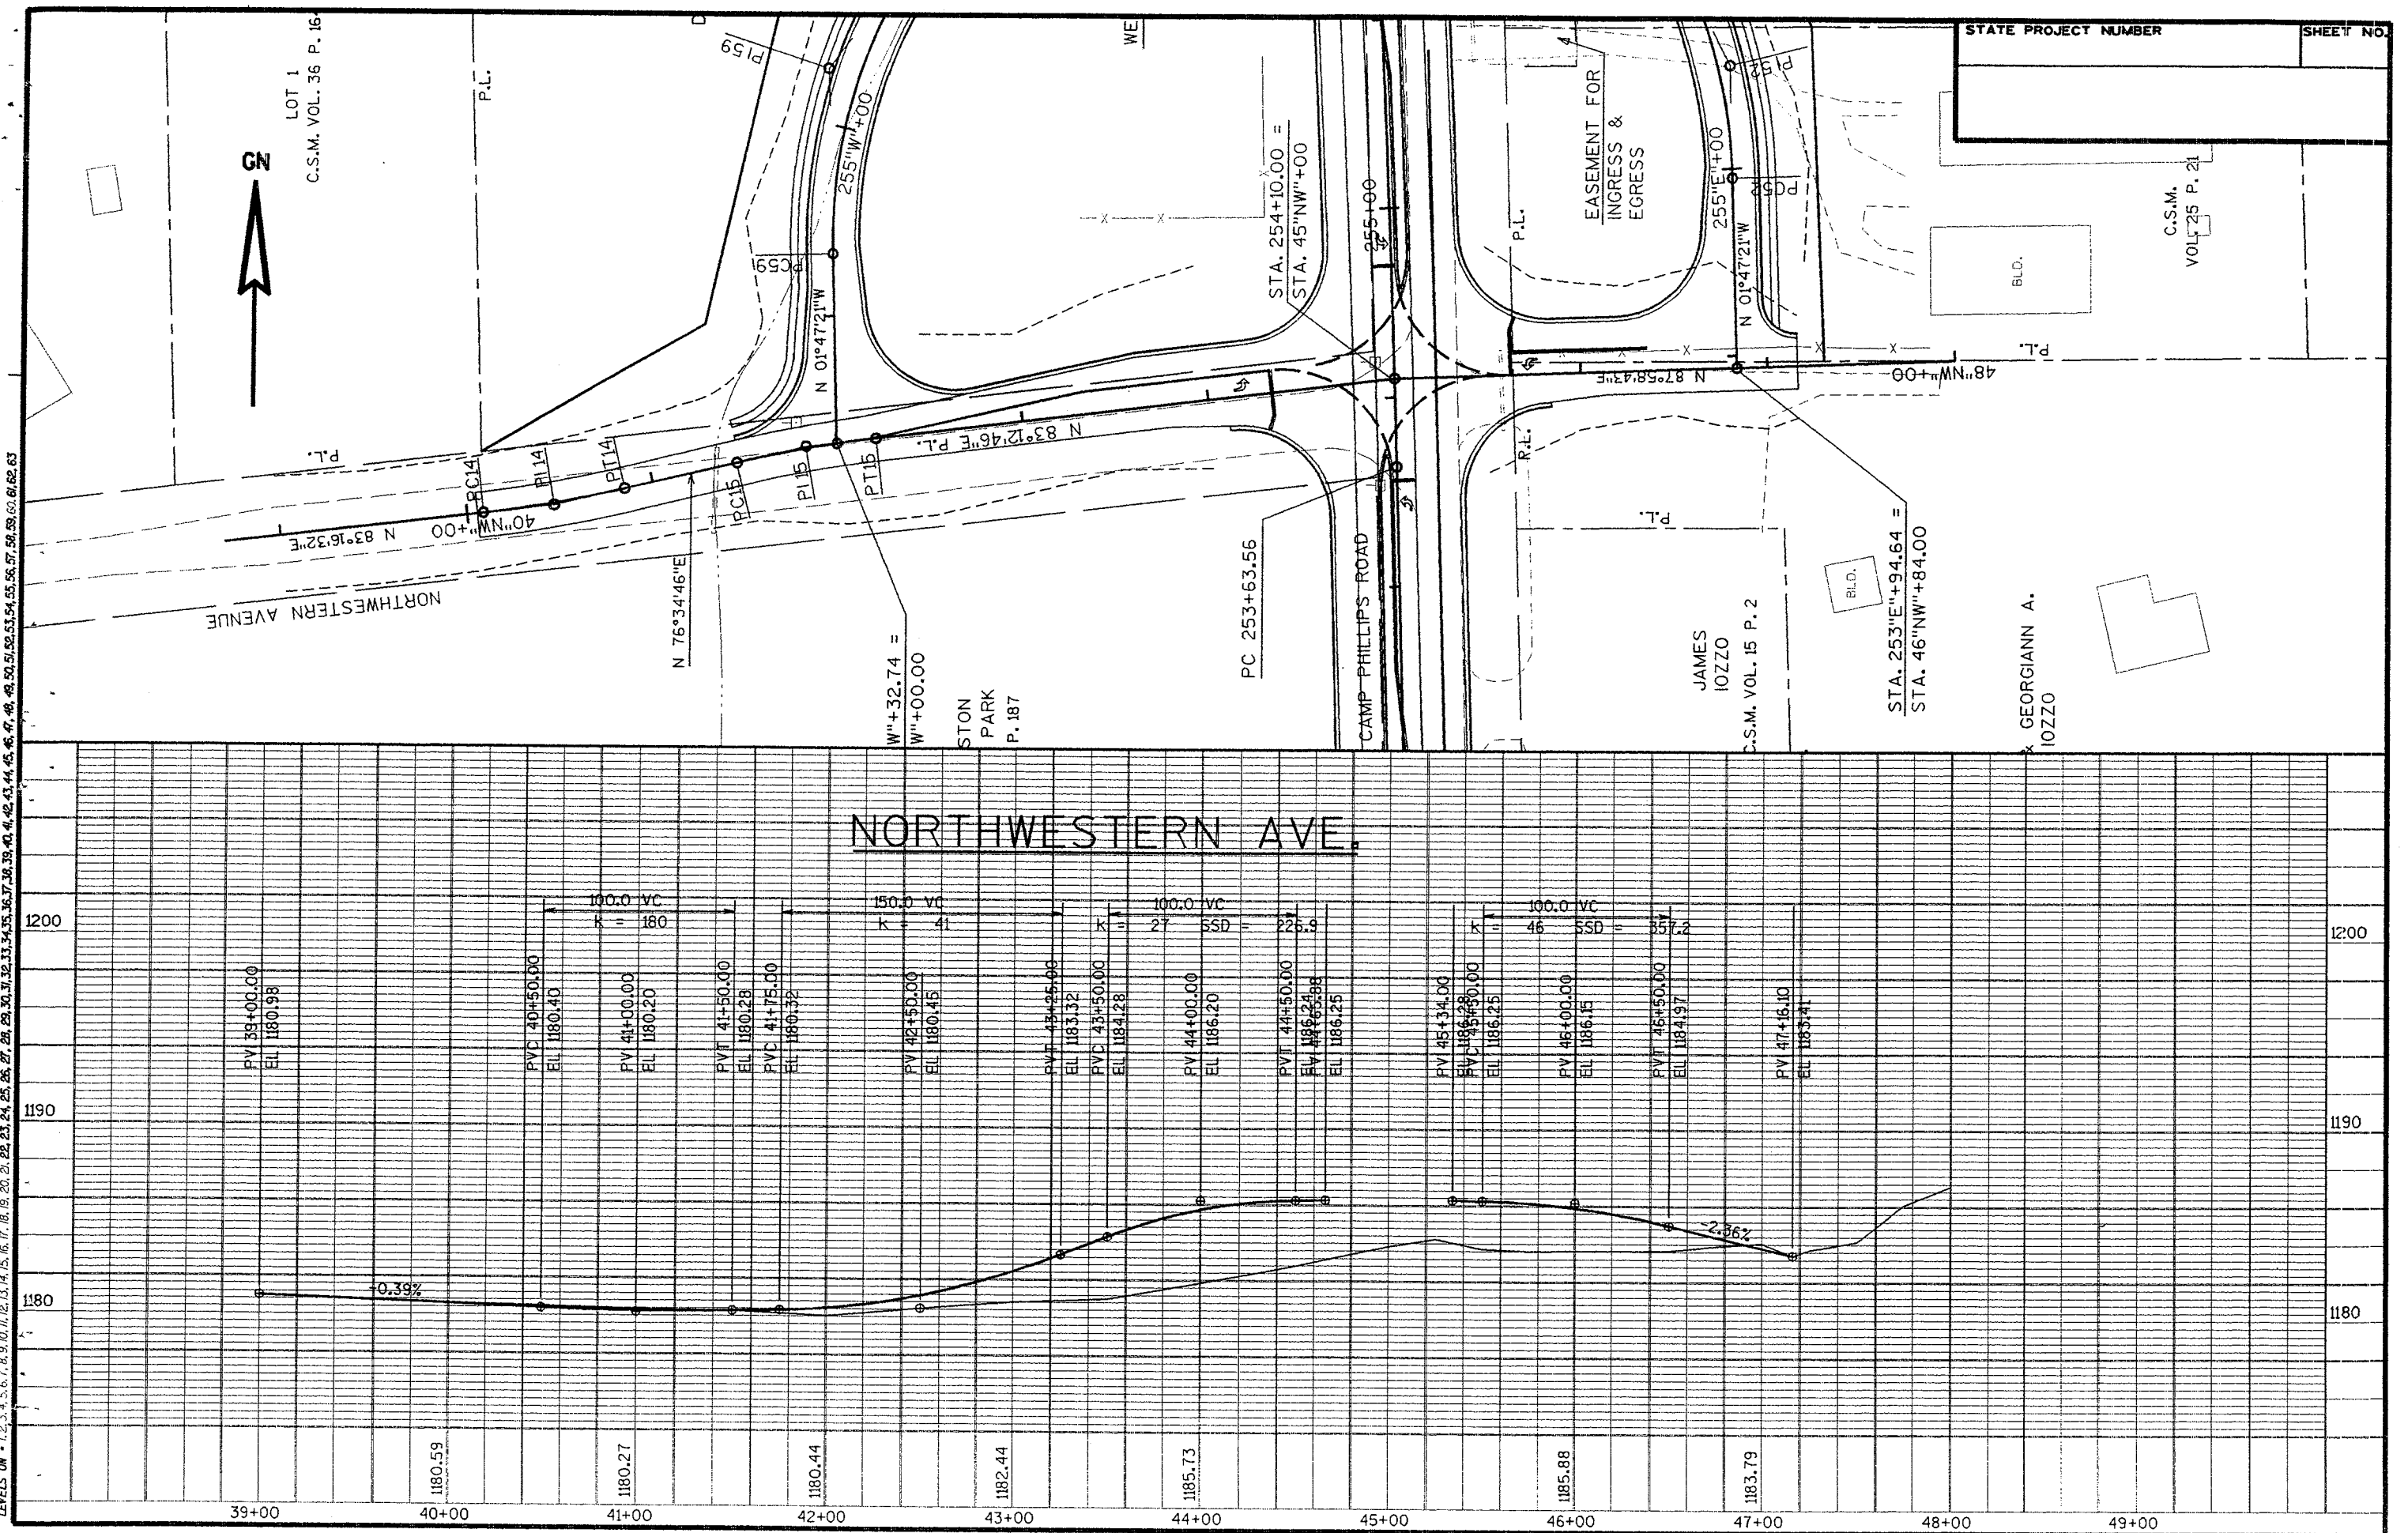



LEVELS ON = 1, 2, 3, 4, 5, 6, 7, 8, 9, 10, 11, 12, 13, 14, 15, 16, 17, 18, 19, 20, 21, 22, 23, 24, 25, 26, 27, 28, 29, 30, 31, 32, 33, 34, 35, 36, 37, 38, 39, 40, 41, 42, 43, 44, 45, 46, 47, 48, 49, 50, 51, 52, 53, 54, 55, 56, 57, 58, 59, 60, 61, 62, 63

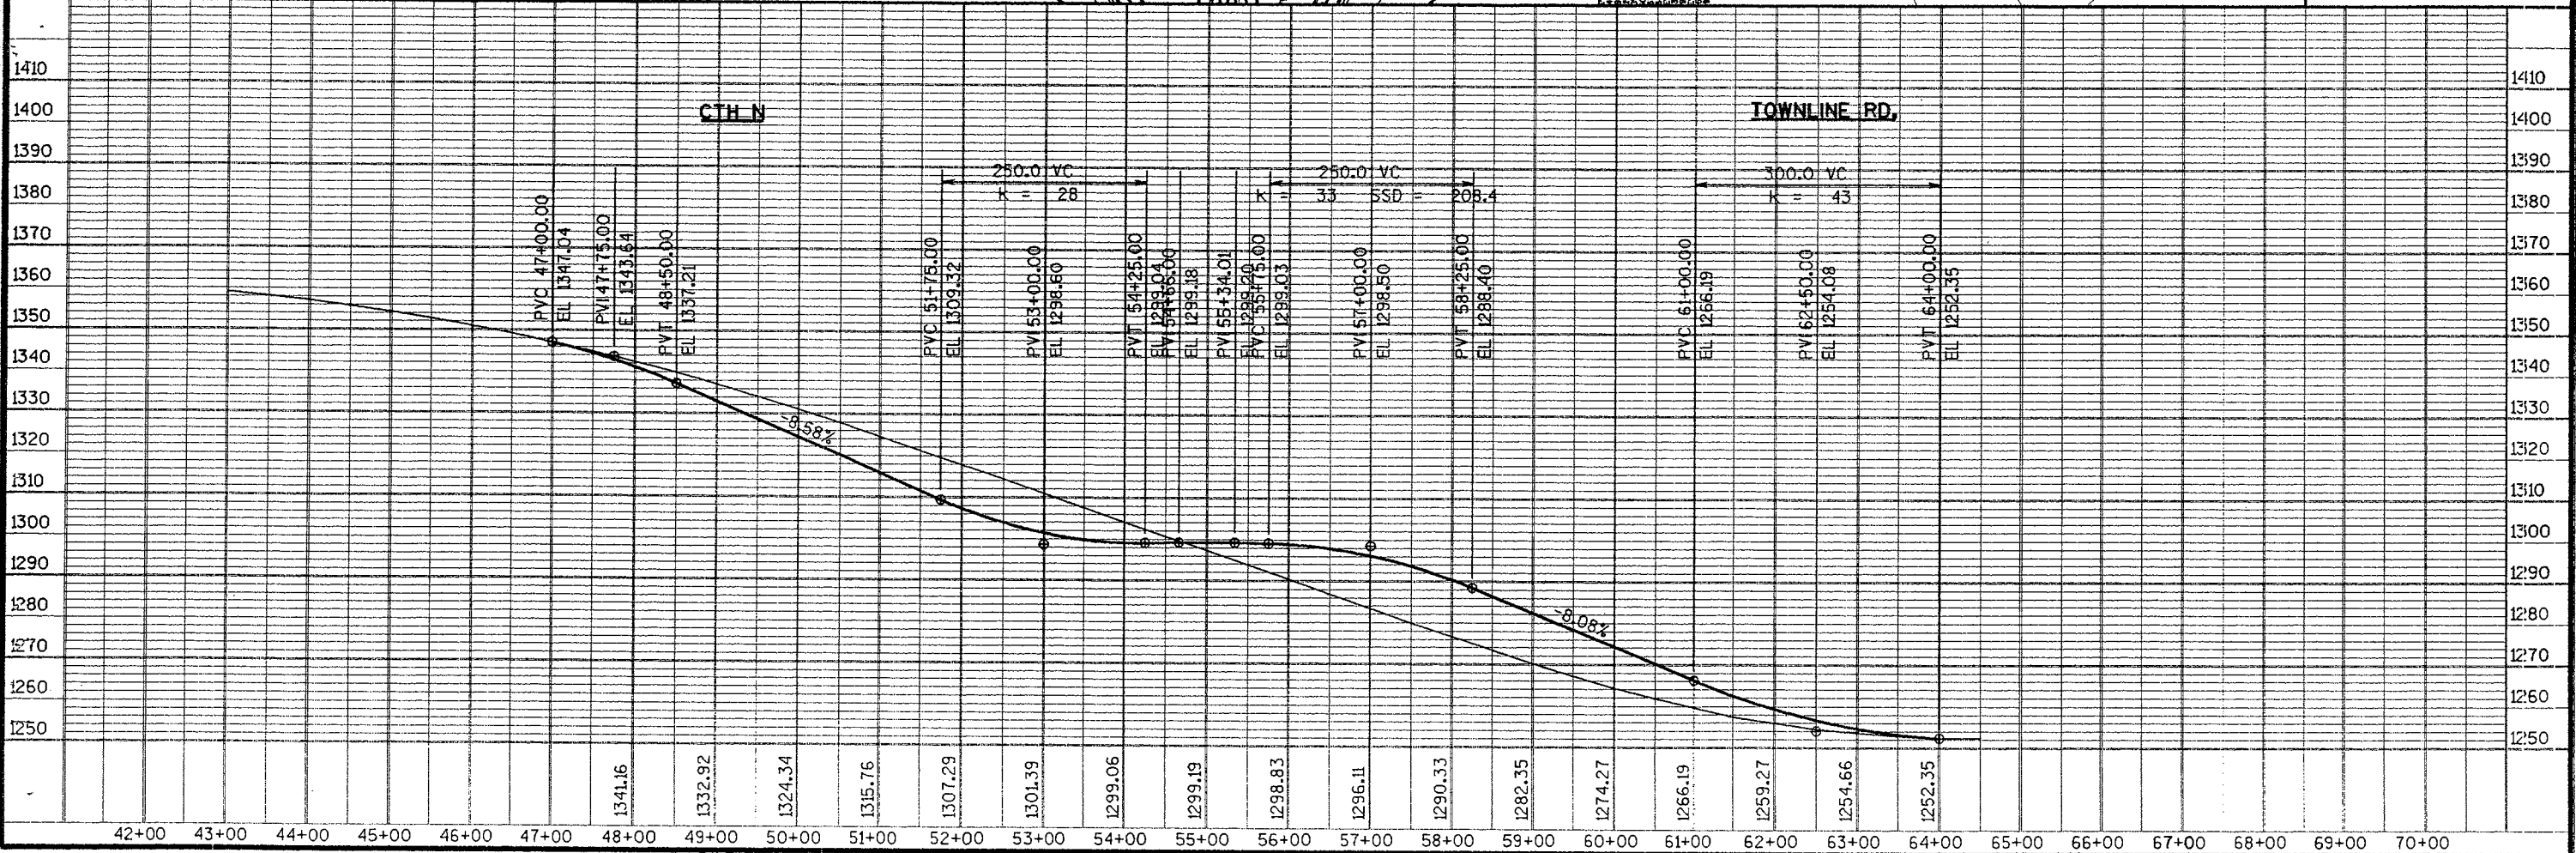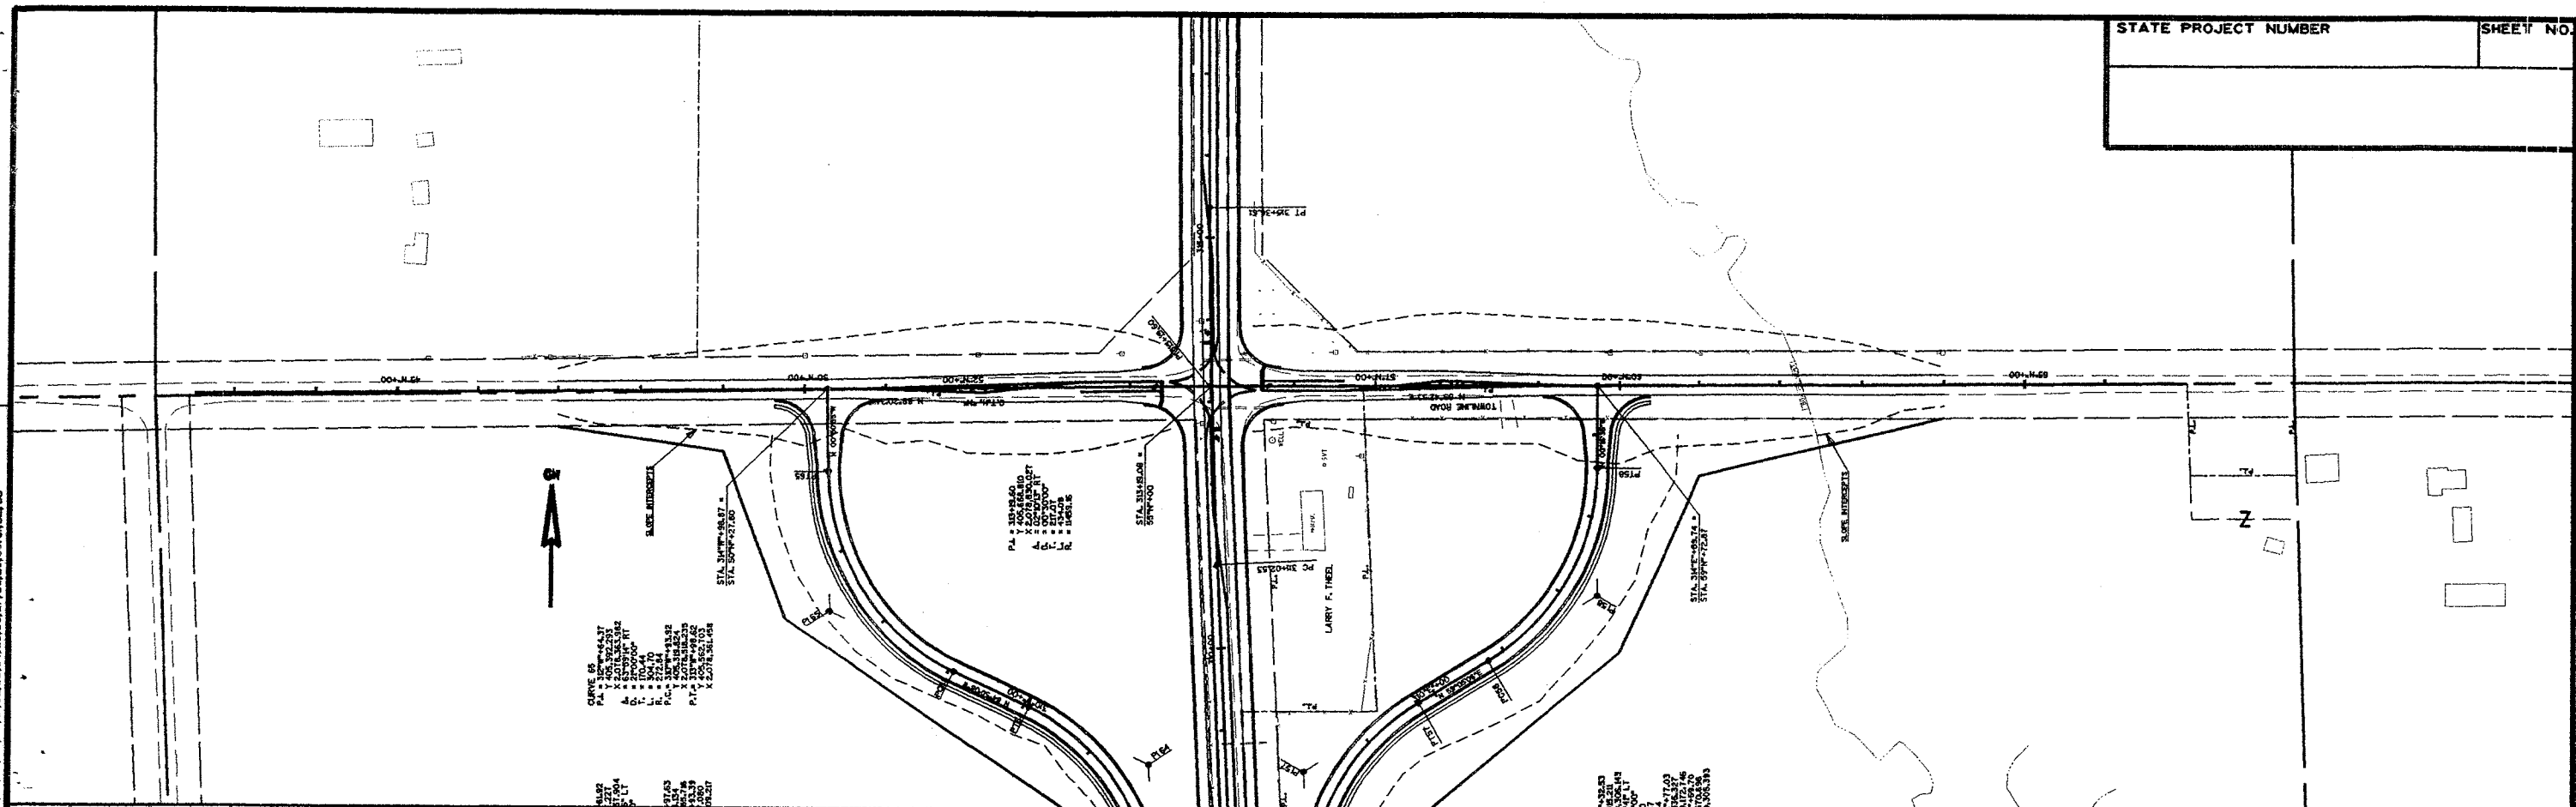


LEVELS ON = 1, 2, 3, 4, 5, 6, 7, 8, 9, 10, 11, 12, 13, 14, 15, 16, 17, 18, 19, 20, 21, 22, 23, 24, 25, 26, 27, 28, 29, 30, 31, 32, 33, 34, 35, 36, 37, 38, 39, 40, 41, 42, 43, 44, 45, 46, 47, 48, 49, 50, 51, 52, 53, 54, 55, 56, 57, 58, 59, 60, 61, 62, 63

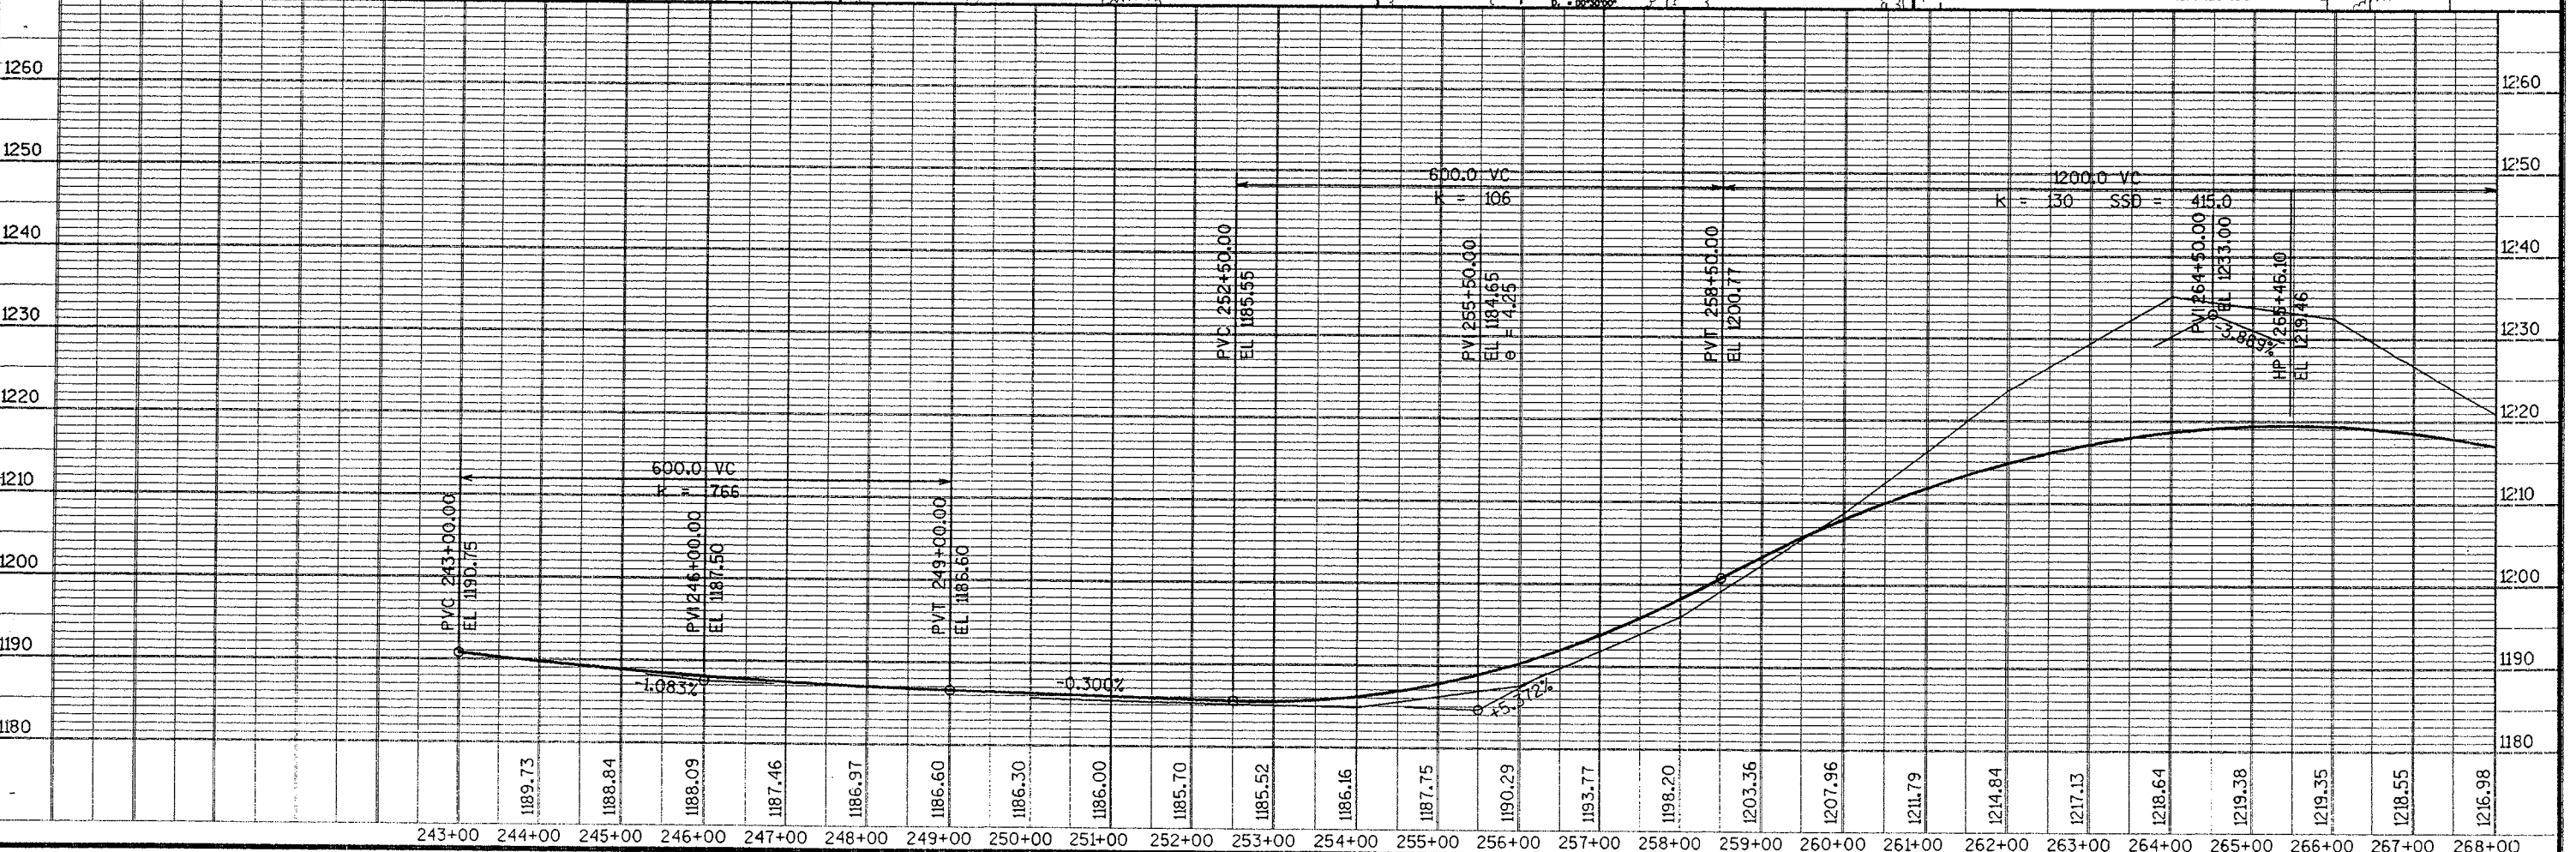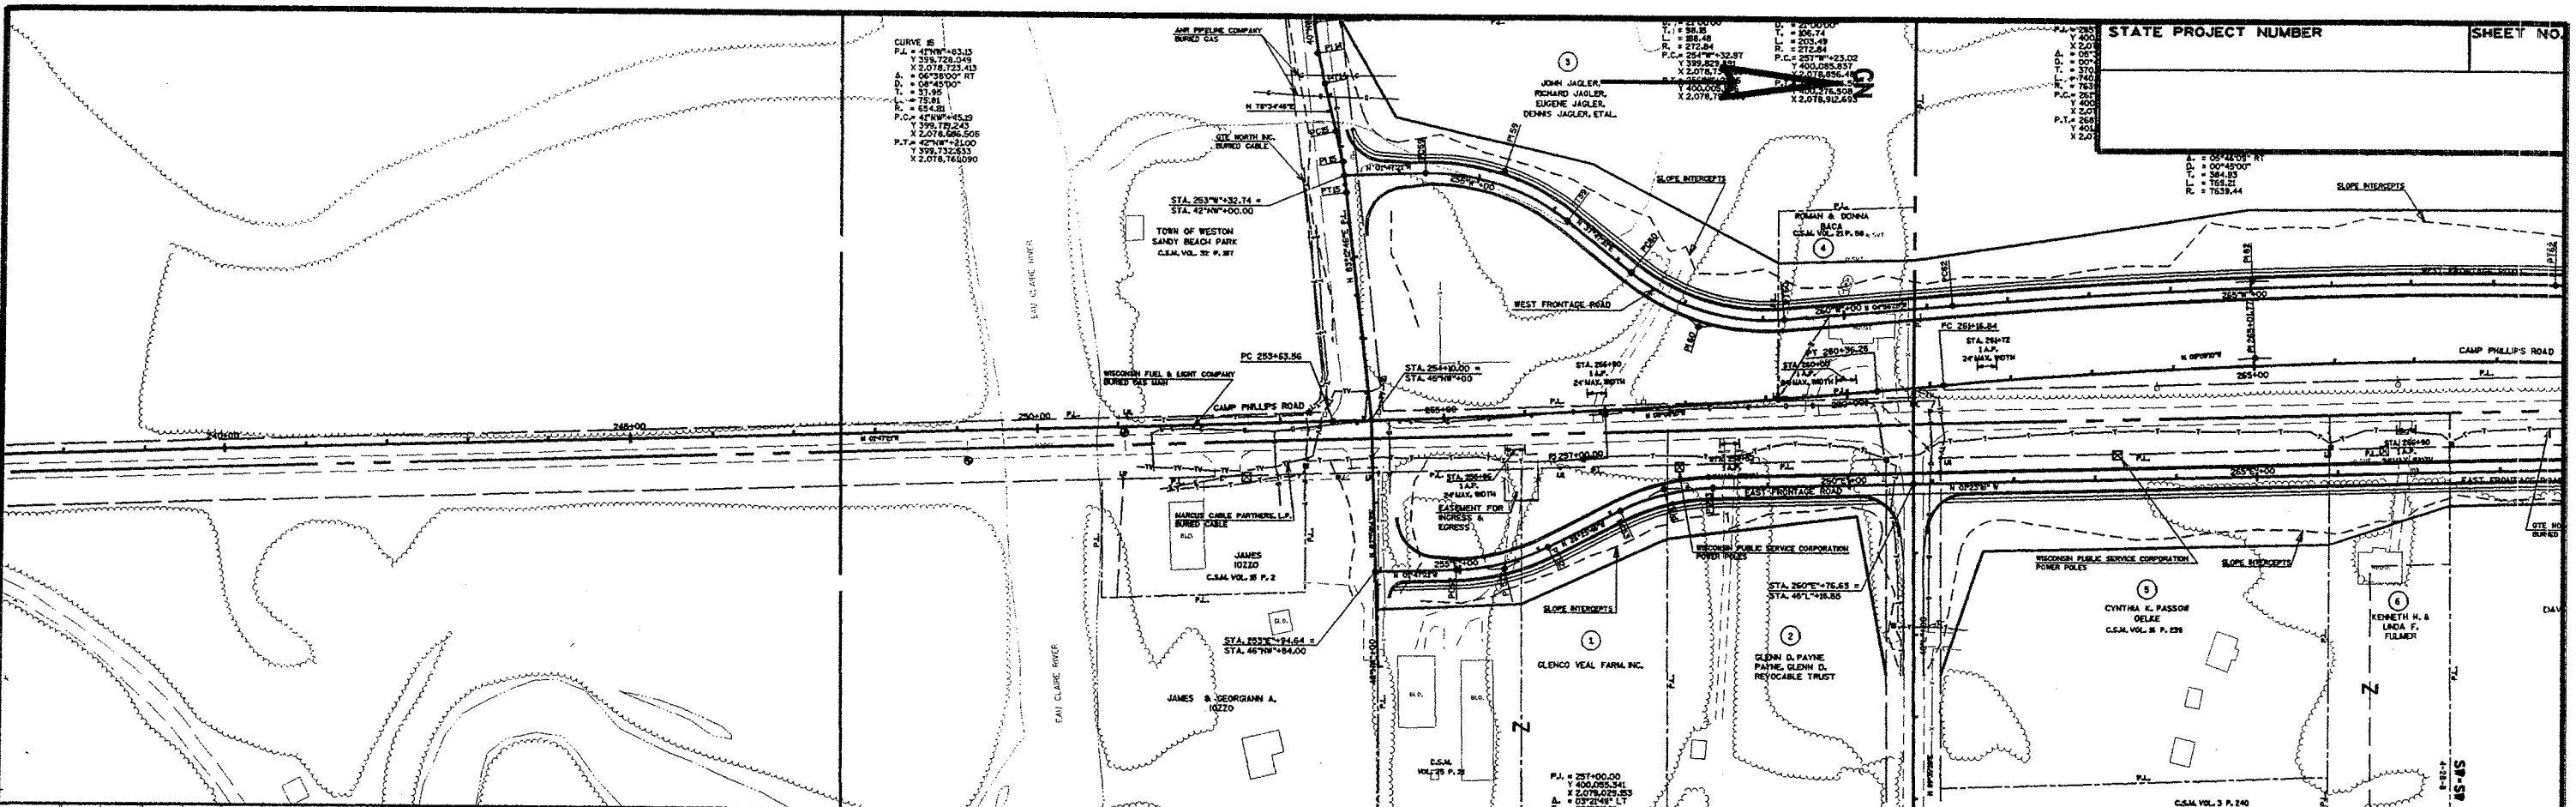


LEVELS ON = 1, 2, 3, 4, 5, 6, 7, 8, 9, 10, 11, 12, 13, 14, 15, 16, 17, 18, 19, 20, 21, 22, 23, 24, 25, 26, 27, 28, 29, 30, 31, 32, 33, 34, 35, 36, 37, 38, 39, 40, 41, 42, 43, 44, 45, 46, 47, 48, 49, 50, 51, 52, 53, 54, 55, 56, 57, 58, 59, 60, 61, 62, 63

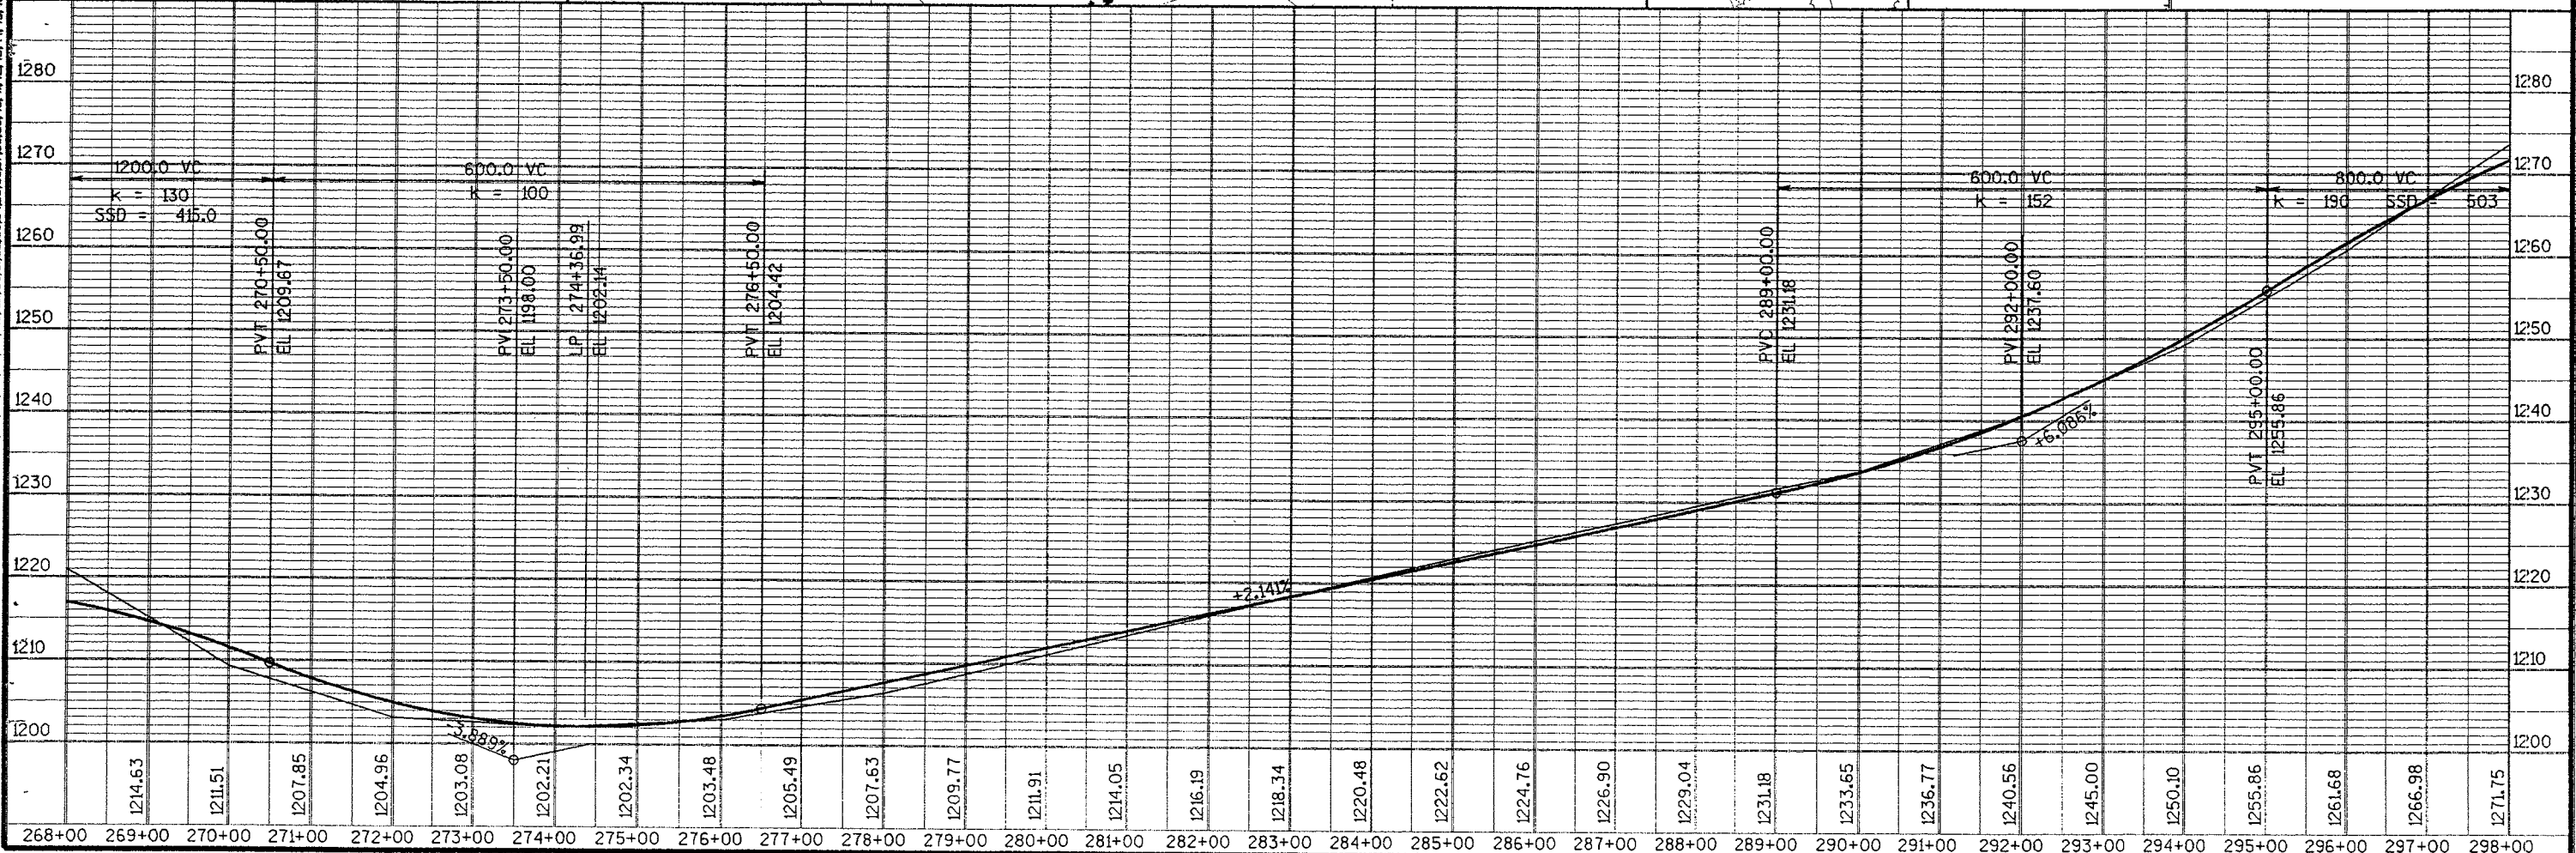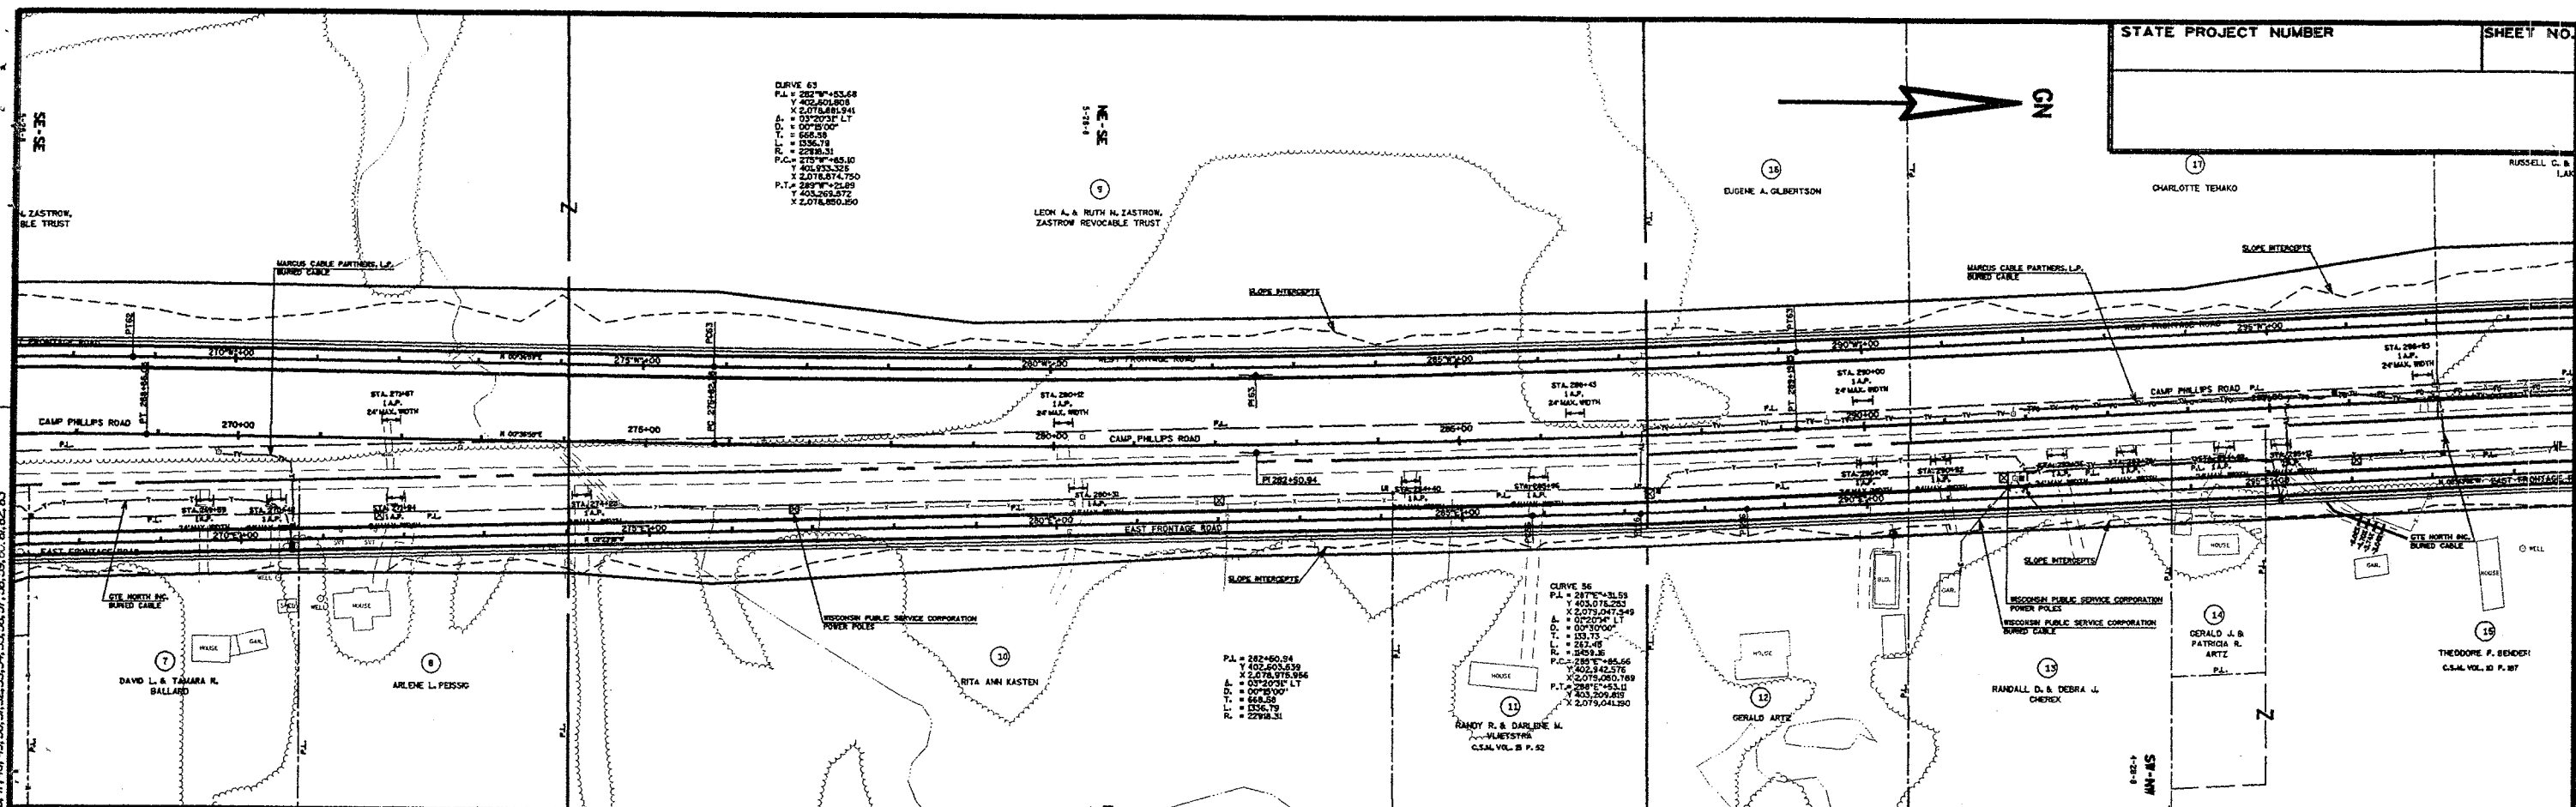


LEVELS ON - 1, 2, 3, 4, 5, 6, 7, 8, 9, 10, 11, 12, 13, 14, 15, 16, 17, 18, 19, 20, 21, 22, 23, 24, 25, 26, 27, 28, 29, 30, 31, 32, 33, 34, 35, 36, 37, 38, 39, 40, 41, 42, 43, 44, 45, 46, 47, 48, 49, 50, 51, 52, 53, 54, 55, 56, 57, 58, 59, 60, 61, 62, 63

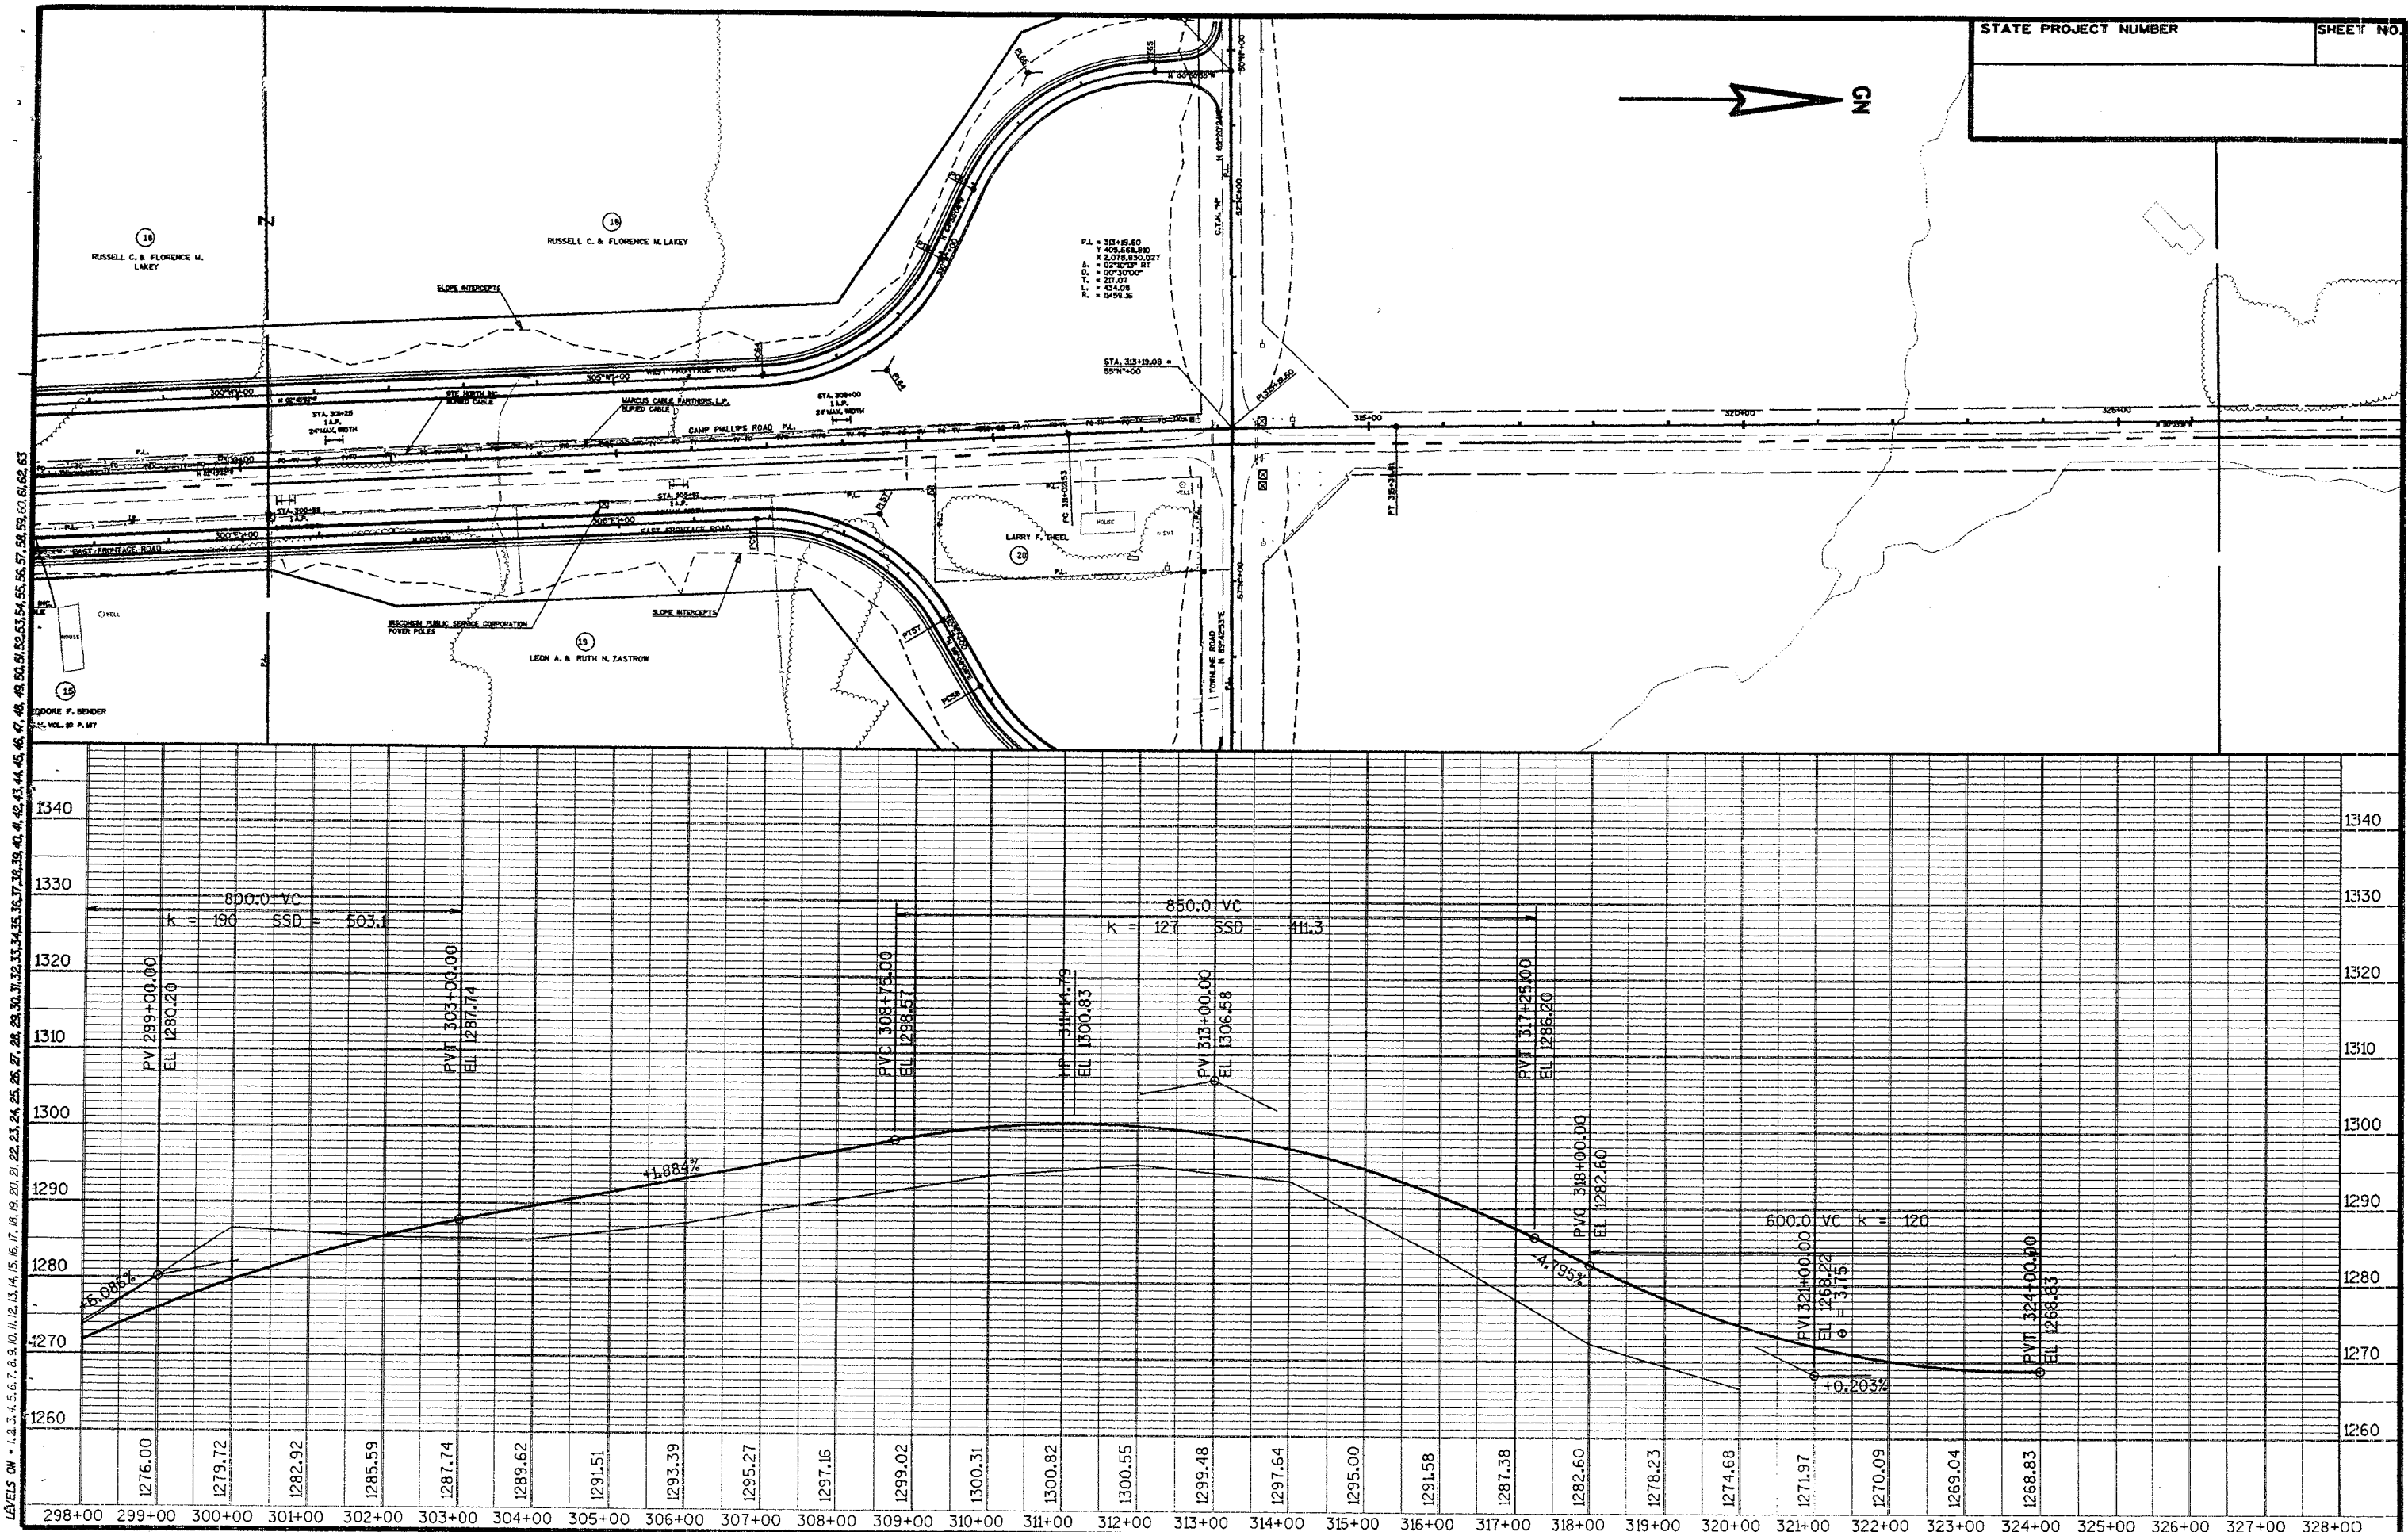



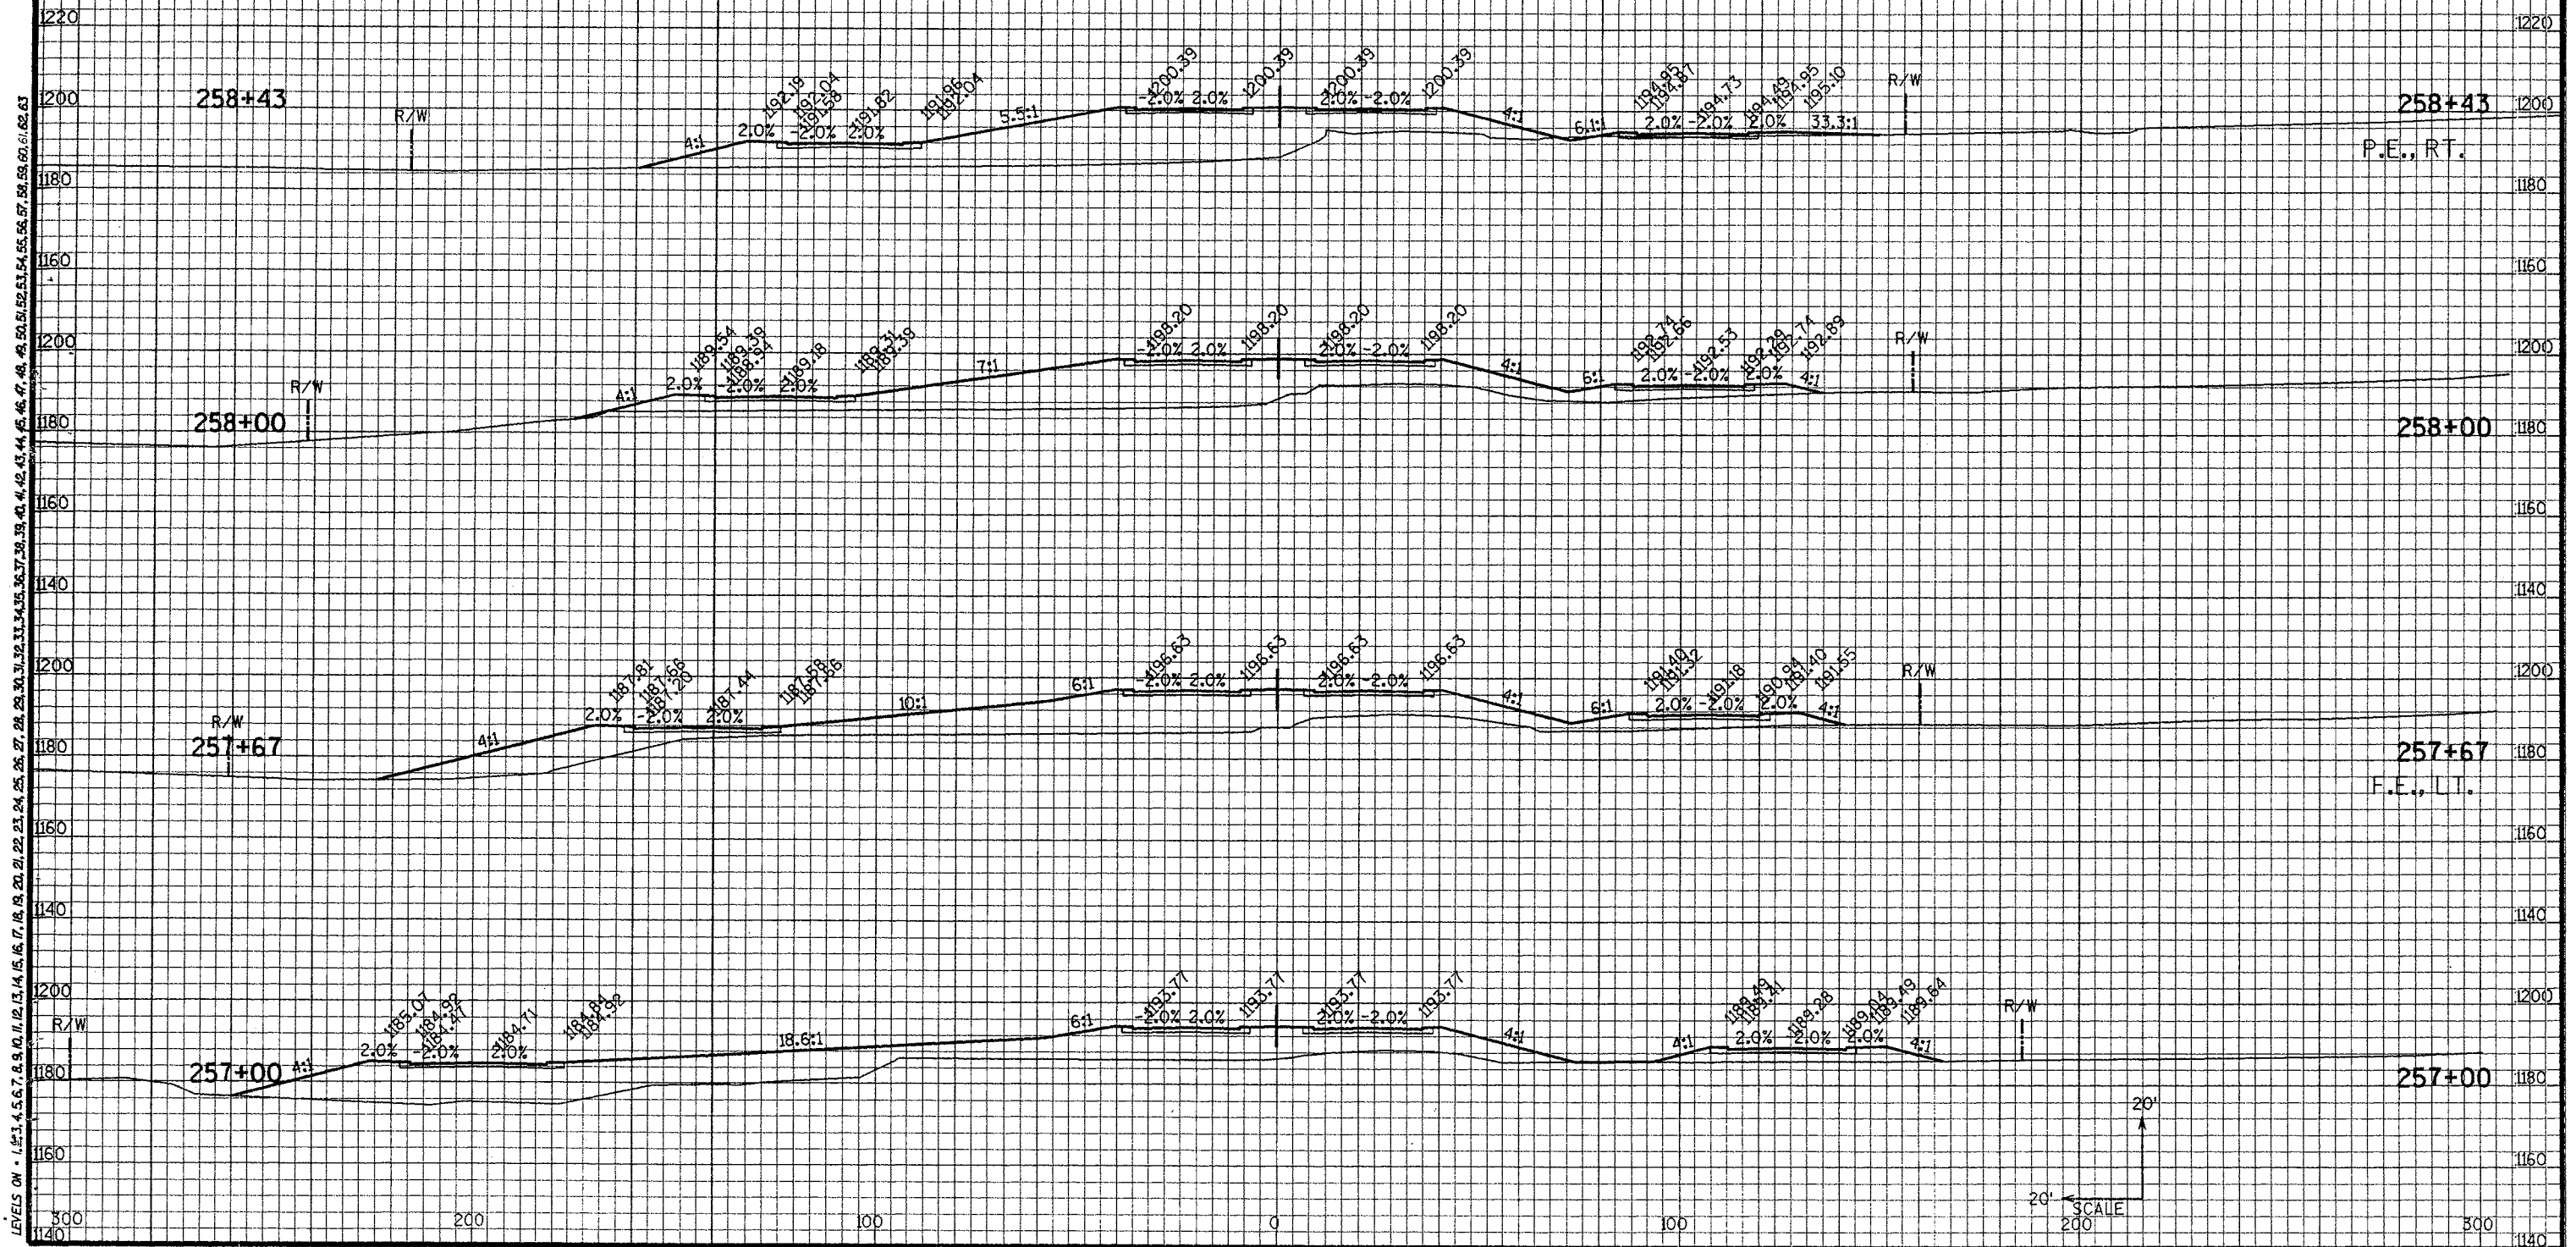


 


CAMP PHILLIPS
STA 262+00 TO 265+00

SHEET
NUMBER
4

LEVELS ON - 1, 2, 3, 4, 5, 6, 7, 8, 9, 10, 11, 12, 13, 14, 15, 16, 17, 18, 19, 20, 21, 22, 23, 24, 25, 26, 27, 28, 29, 30, 31, 32, 33, 34, 35, 36, 37, 38, 39, 40, 41, 42, 43, 44, 45, 46, 47, 48, 49, 50, 51, 52, 53, 54, 55, 56, 57, 58, 59, 60, 61, 62, 63

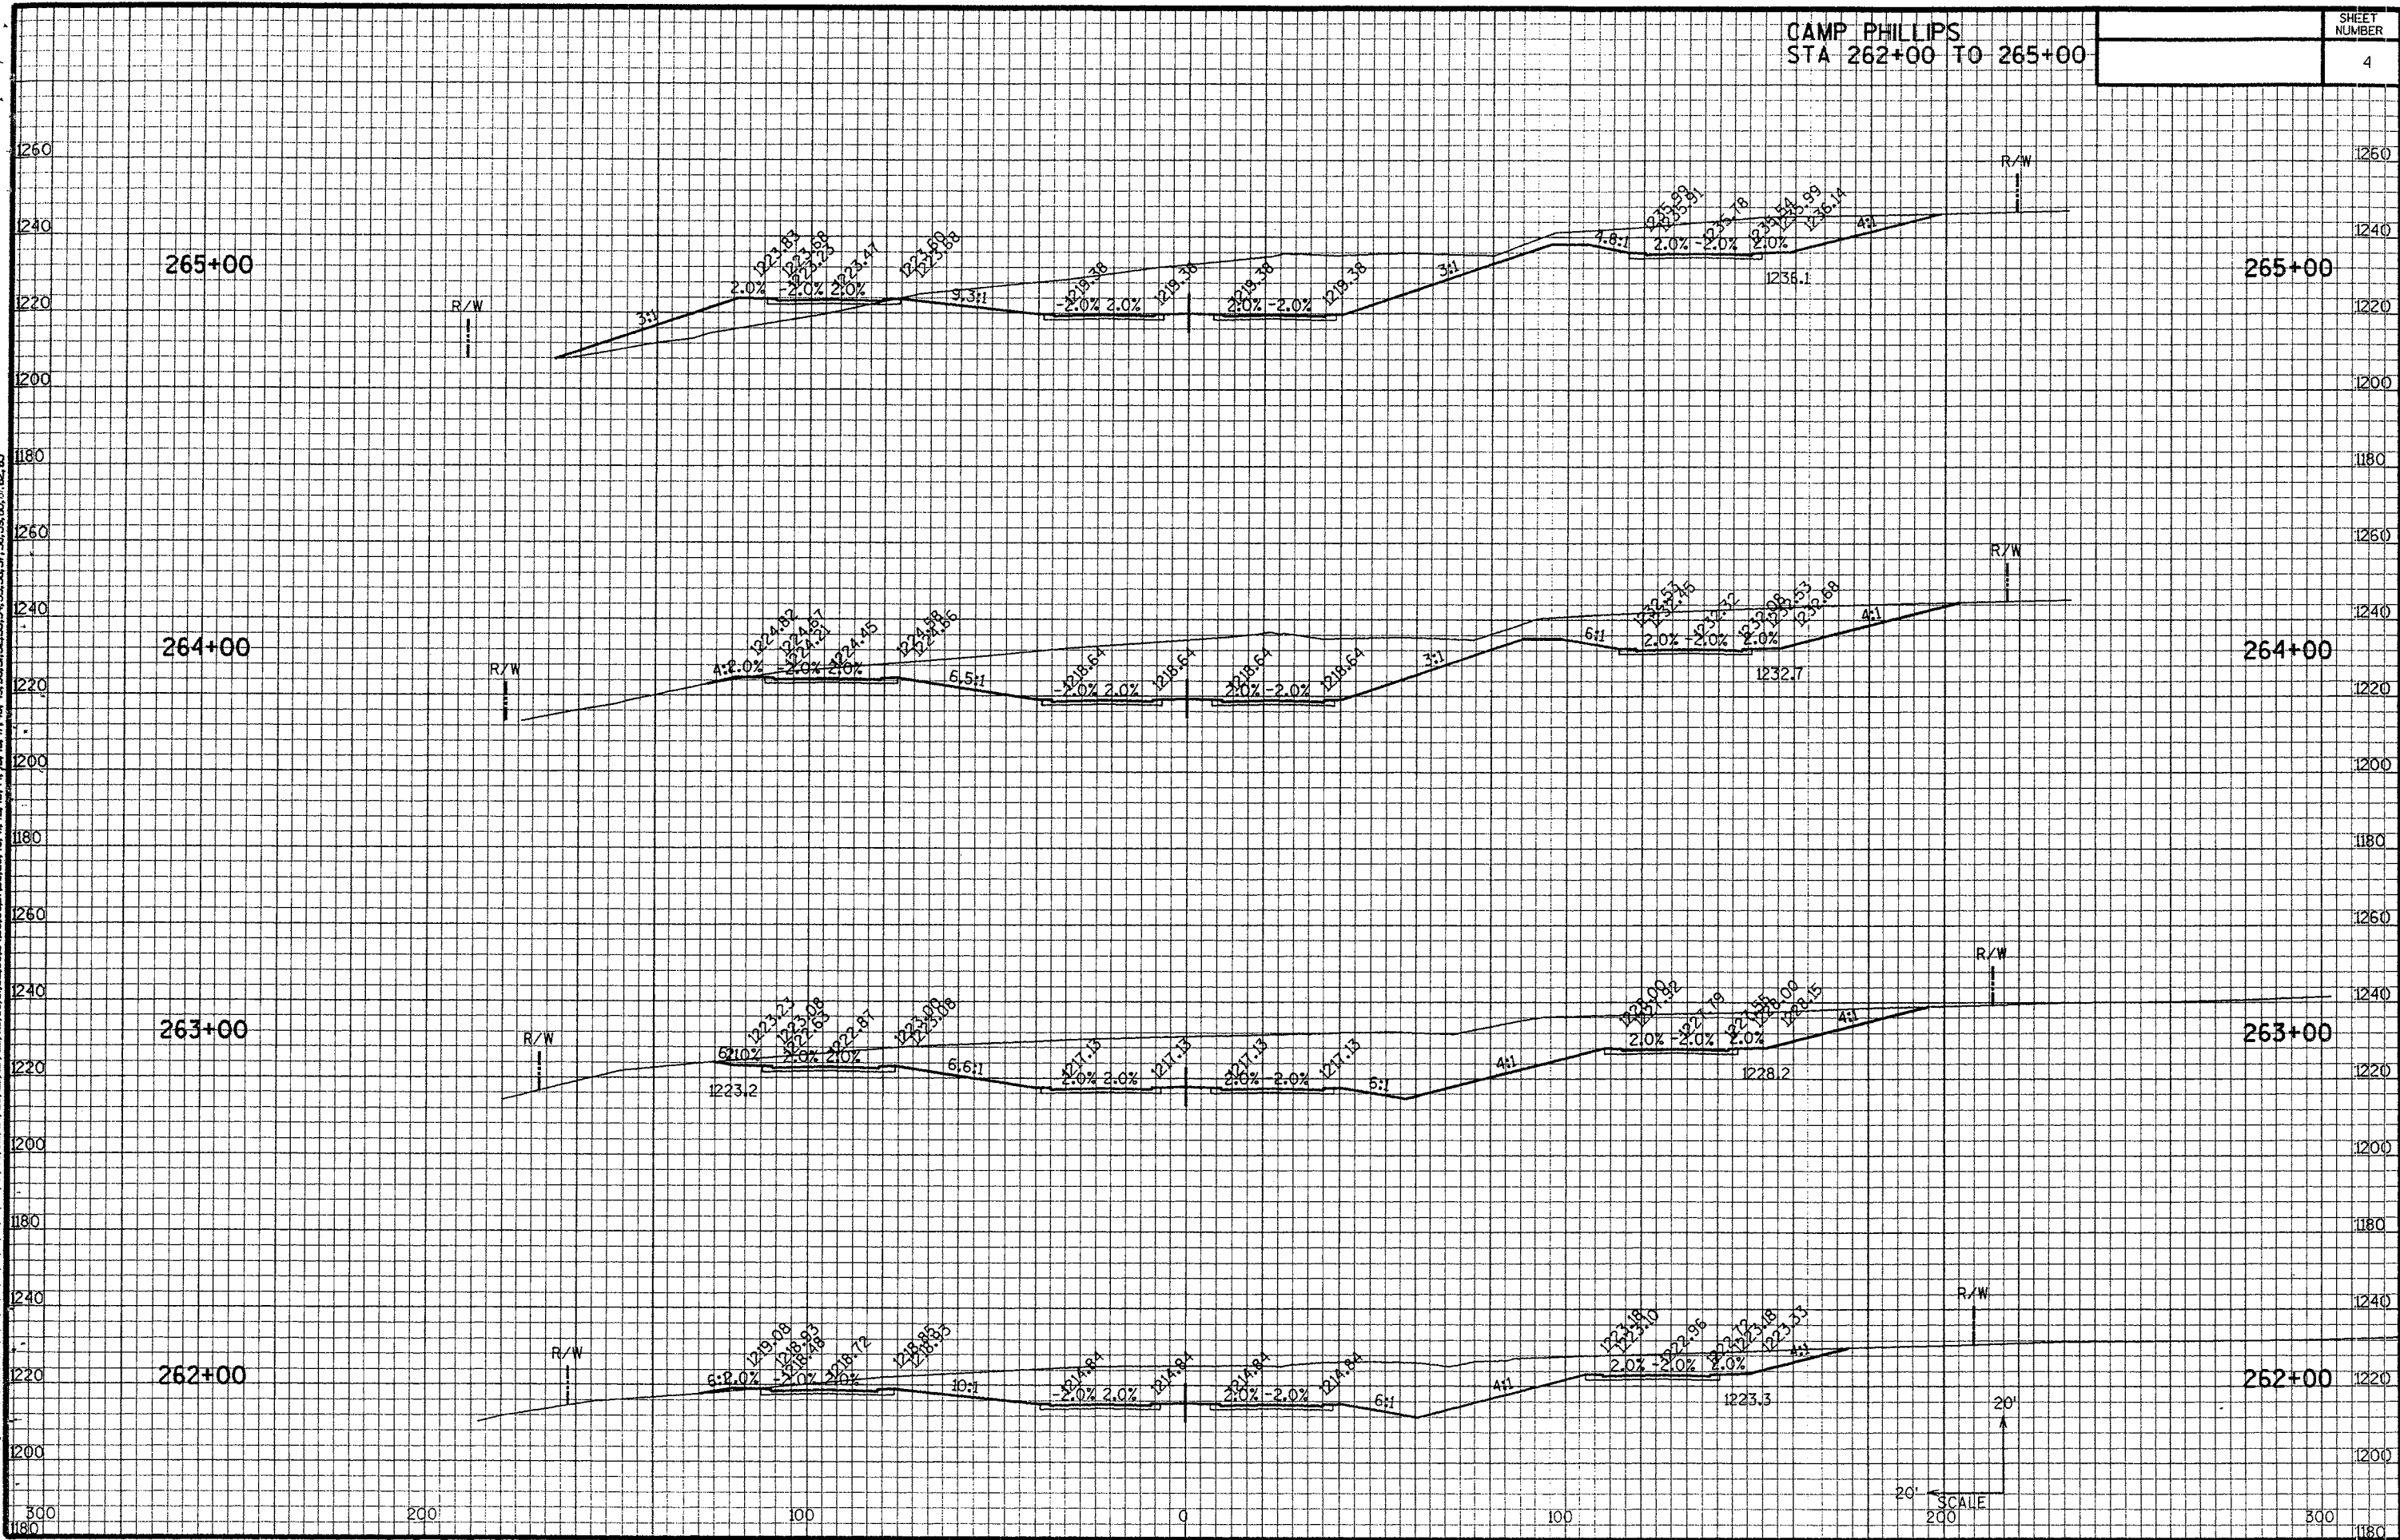

LEVELS ON - 1, 2, 3, 4, 5, 6, 7, 8, 9, 10, 11, 12, 13, 14, 15, 16, 17, 18, 19, 20, 21, 22, 23, 24, 25, 26, 27, 28, 29, 30, 31, 32, 33, 34, 35, 36, 37, 38, 39, 40, 41, 42, 43, 44, 45, 46, 47, 48, 49, 50, 51, 52, 53, 54, 55, 56, 57, 58, 59, 60, 61, 62, 63

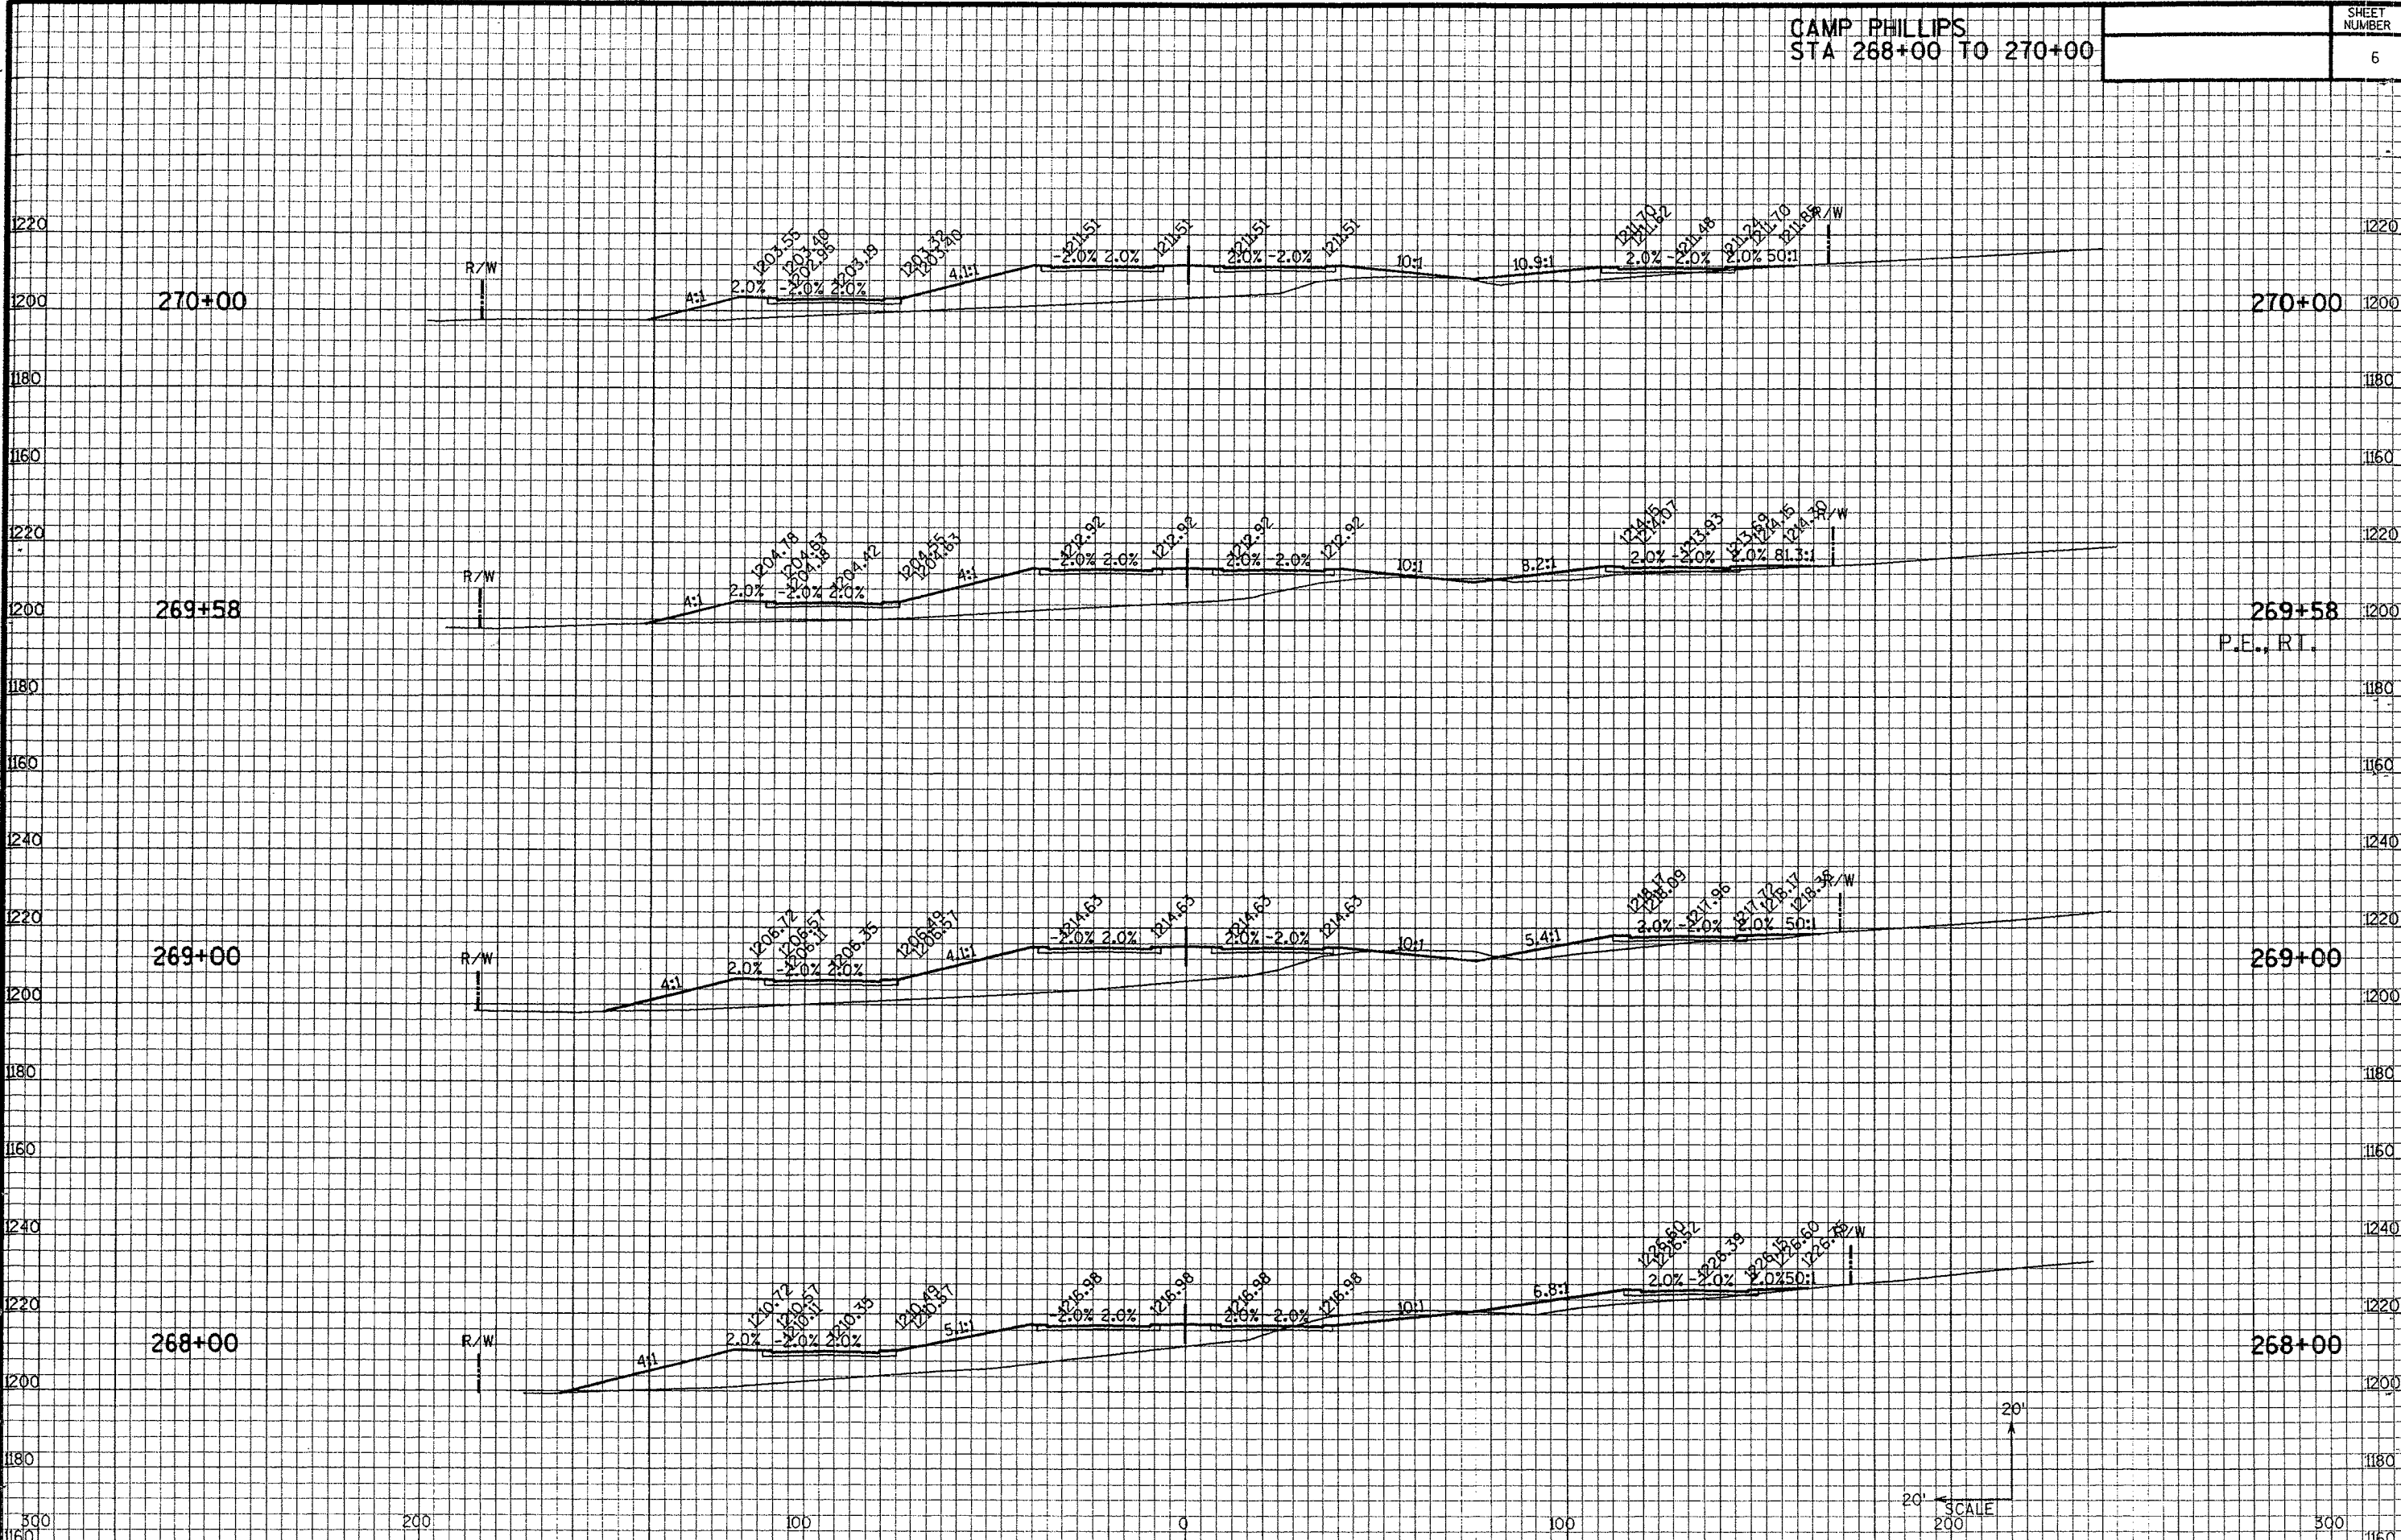

LEVELS ON - 1.23, 4.5, 6.7, 8.9, 10.1, 11.2, 13.4, 15.6, 17.8, 19.9, 20.1, 22.3, 23.4, 25.6, 27.8, 29.9, 30.1, 32.3, 33.4, 35.6, 37.8, 39.9, 40.1, 42.3, 43.4, 45.6, 47.8, 49.9, 50.1, 52.3, 53.4, 55.6, 57.8, 59.9, 60.1, 62.3

271+89

271+89
P.E., RT.

271+73

271+73
F.E., LT.

271+00


271+00


270+47


270+47
P.E., RT.


20' SCALE
200'

LEVELS ON - 1.2, 3.4, 5.6, 7.8, 9.10, 11, 12, 13,63

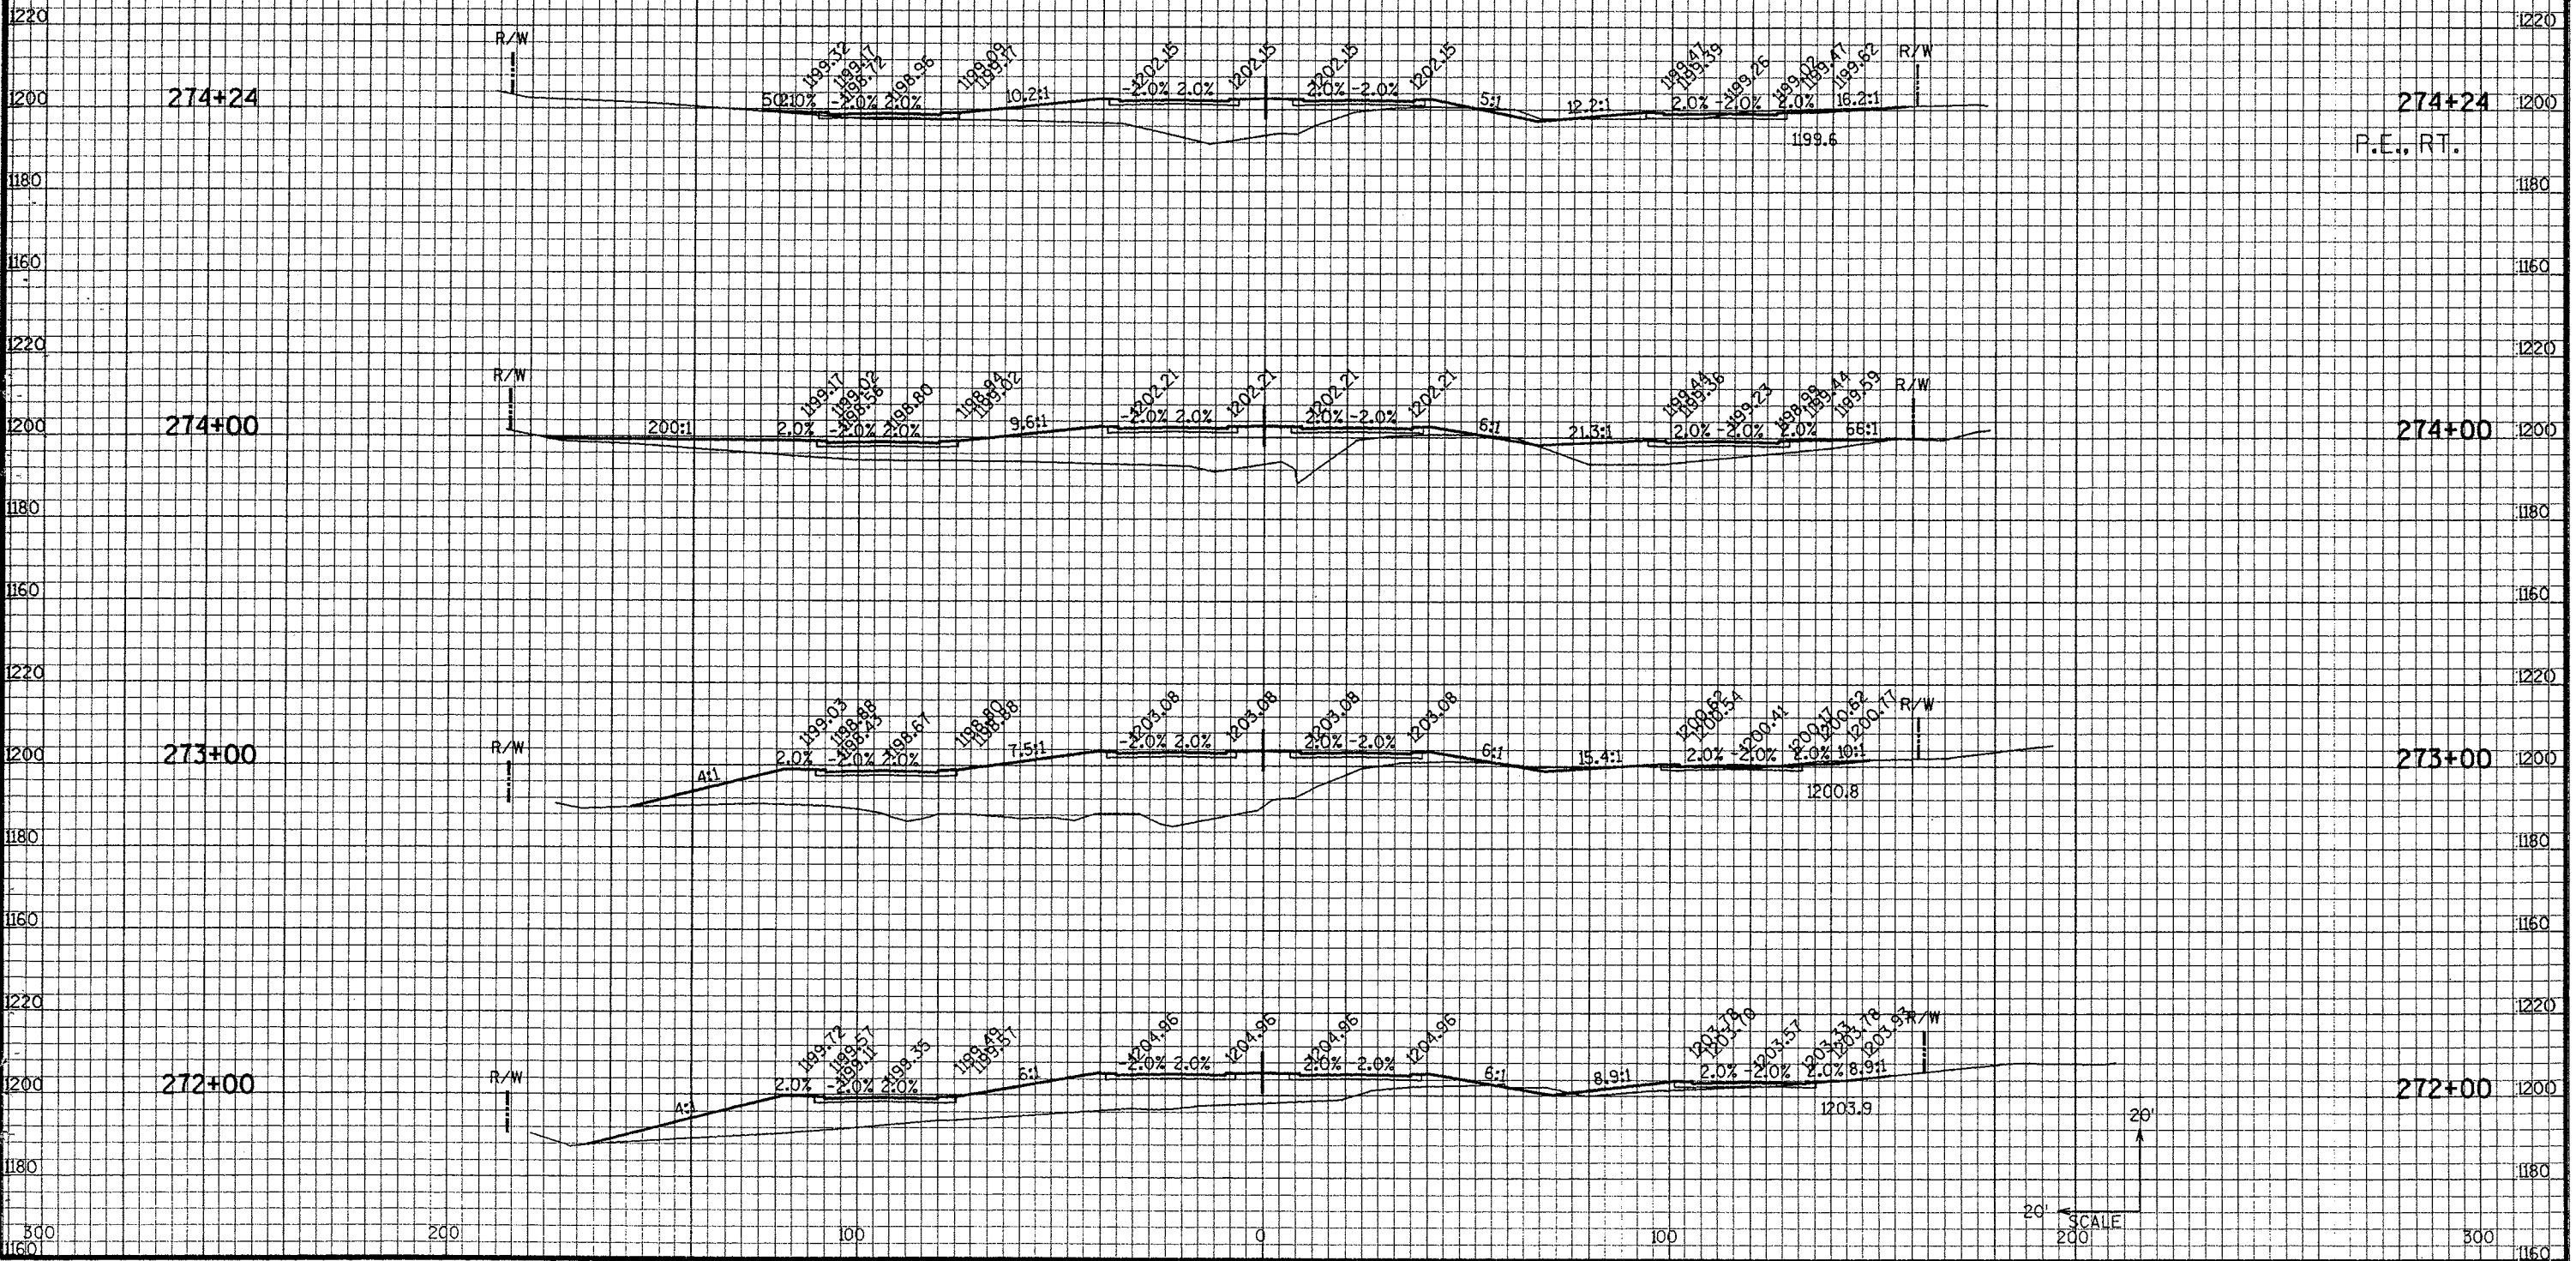


 

 


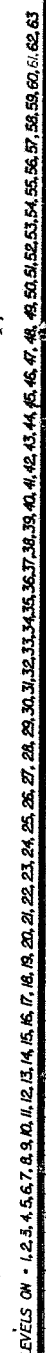


LEVELS ON - 12.3, 4.5, 6.7, 8.9, 10.11, 12.13, 14, 15, 16, 17, 18, 19, 20, 21, 22, 23, 24, 25, 26, 27, 28, 29, 30, 31, 32, 33, 34, 35, 36, 37, 38, 39, 40, 41, 42, 43, 44, 45, 46, 47, 48, 49, 50, 51, 52, 53, 54, 55, 56, 57, 58, 59, 60, 61, 62, 63

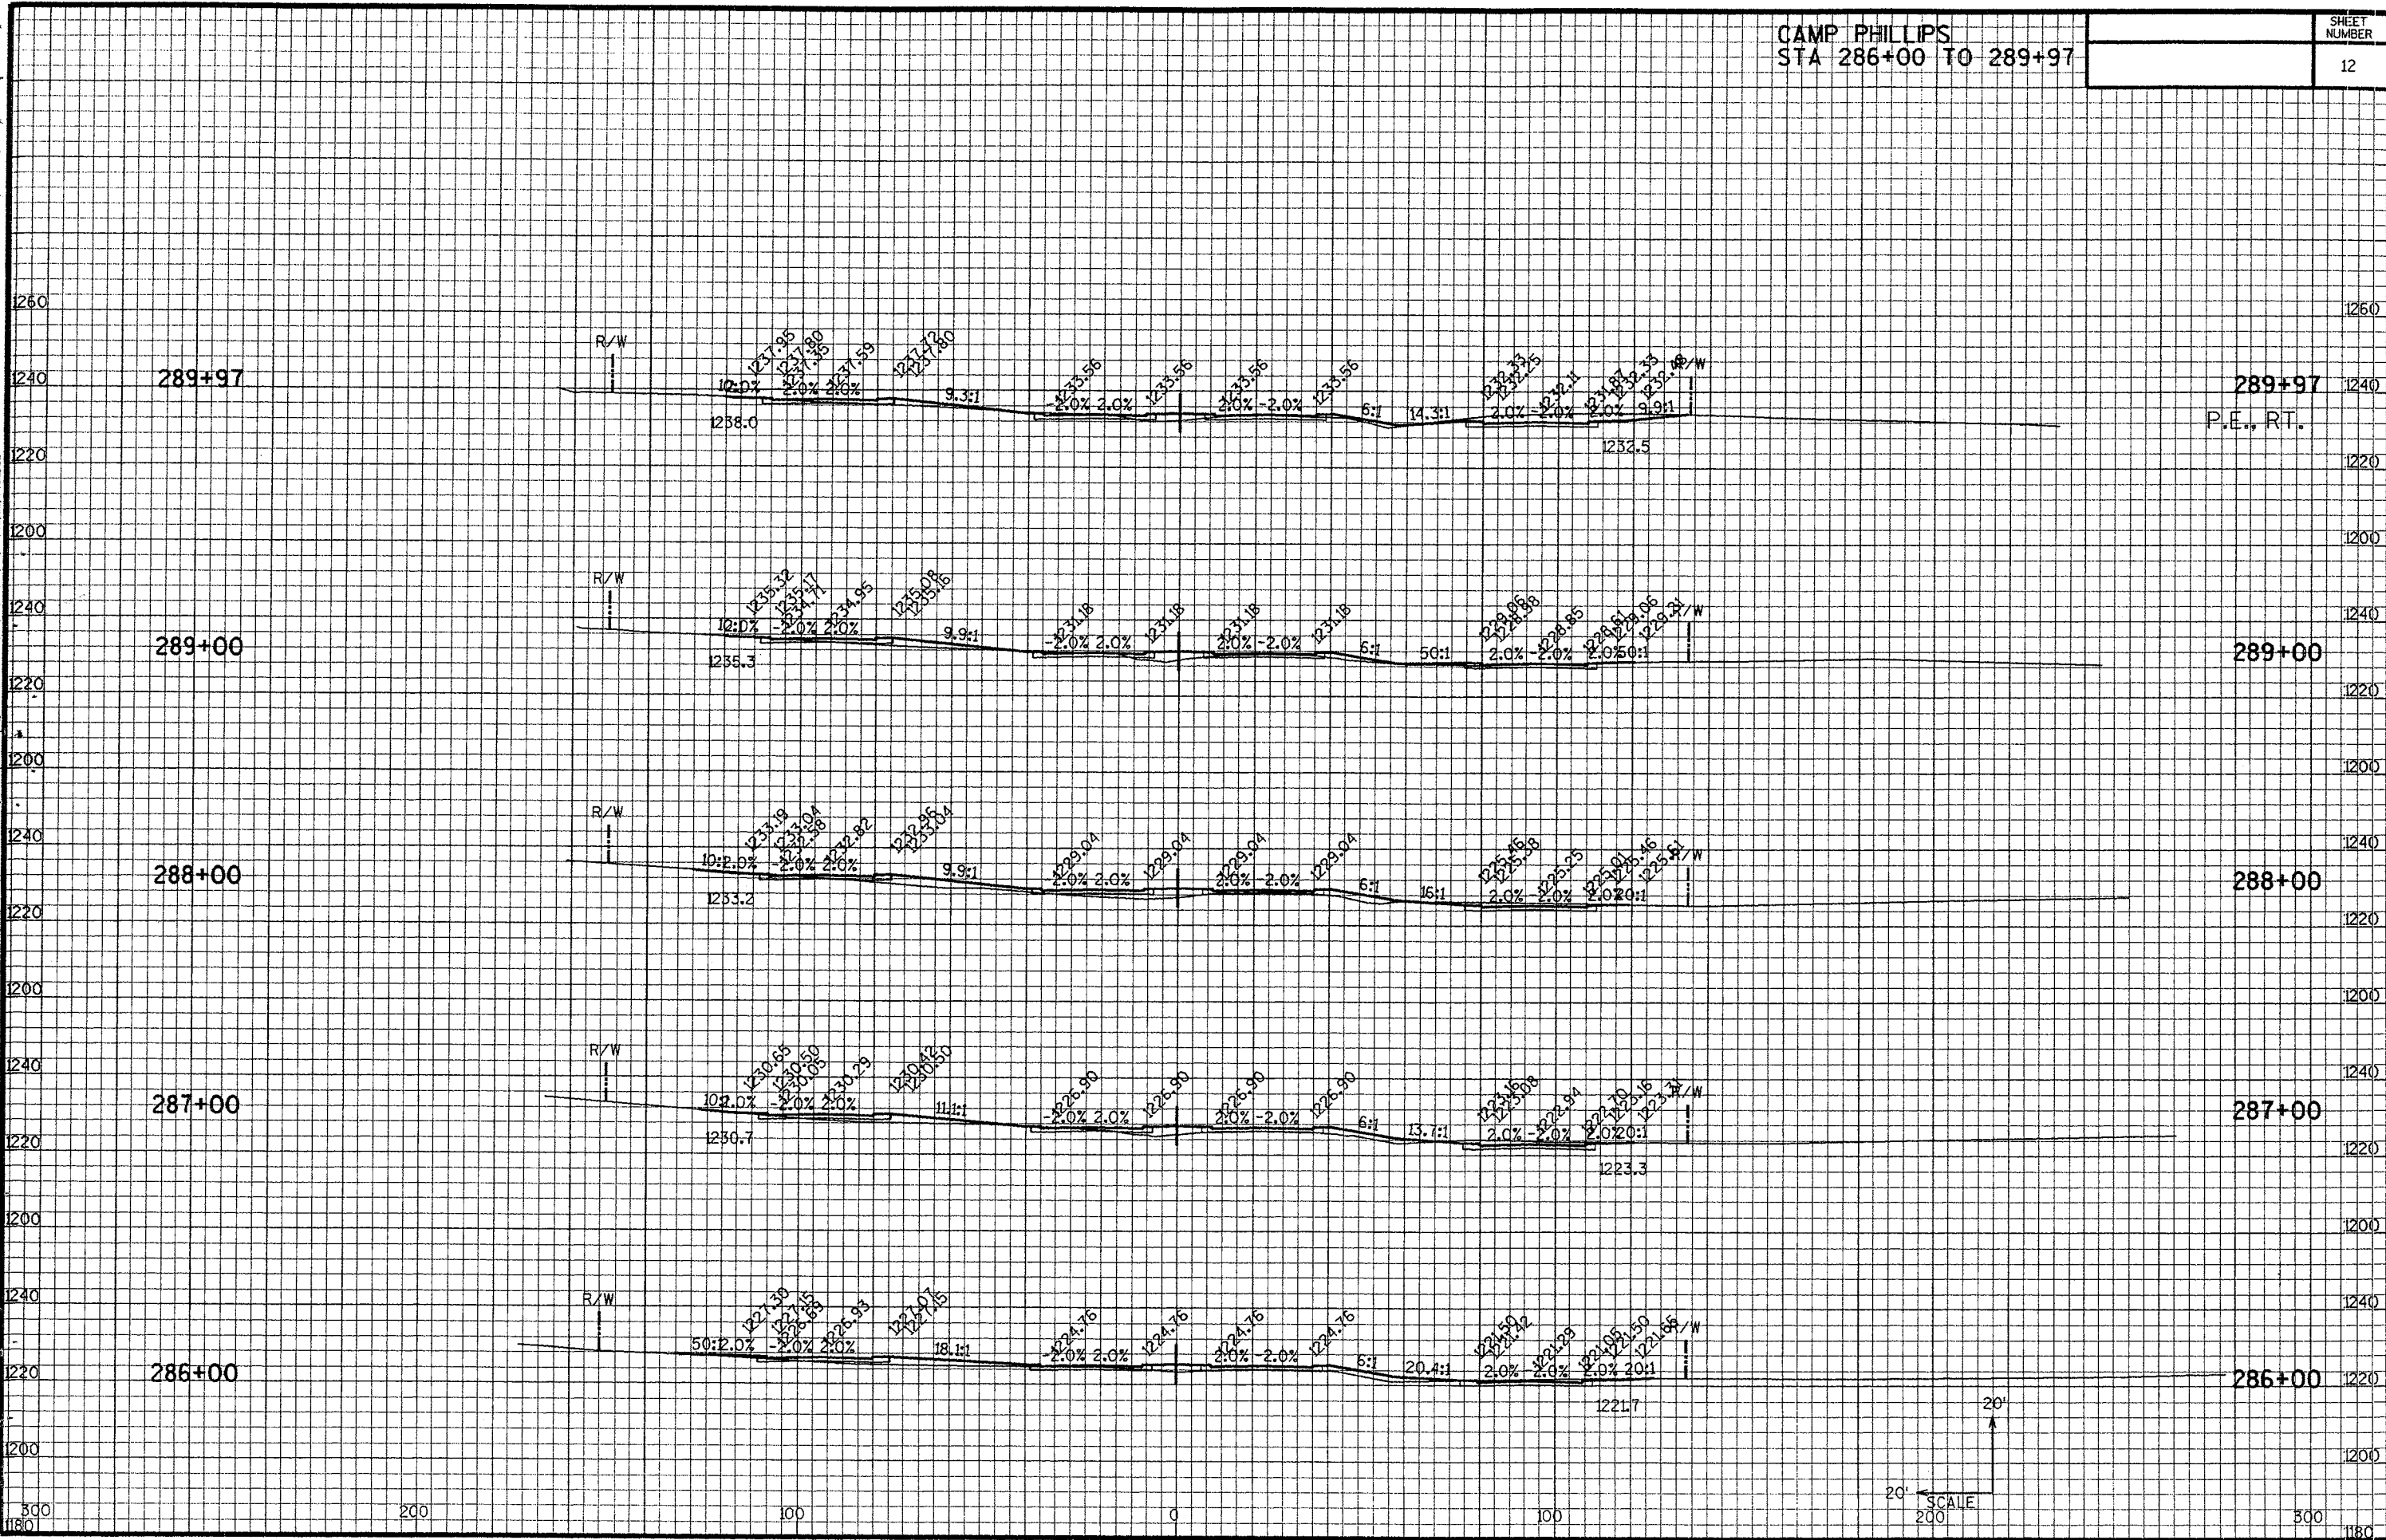



LEVELS ON - 1, 2, 3, 4, 5, 6, 7, 8, 9, 10, 11, 12, 13, 14, 15, 16, 17, 18, 19, 20, 21, 22, 23, 24, 25, 26, 27, 28, 29, 30, 31, 32, 33, 34, 35, 36, 37, 38, 39, 40, 41, 42, 43, 44, 45, 46, 47, 48, 49, 50, 51, 52, 53, 54, 55, 56, 57, 58, 59, 60, 61, 62, 63

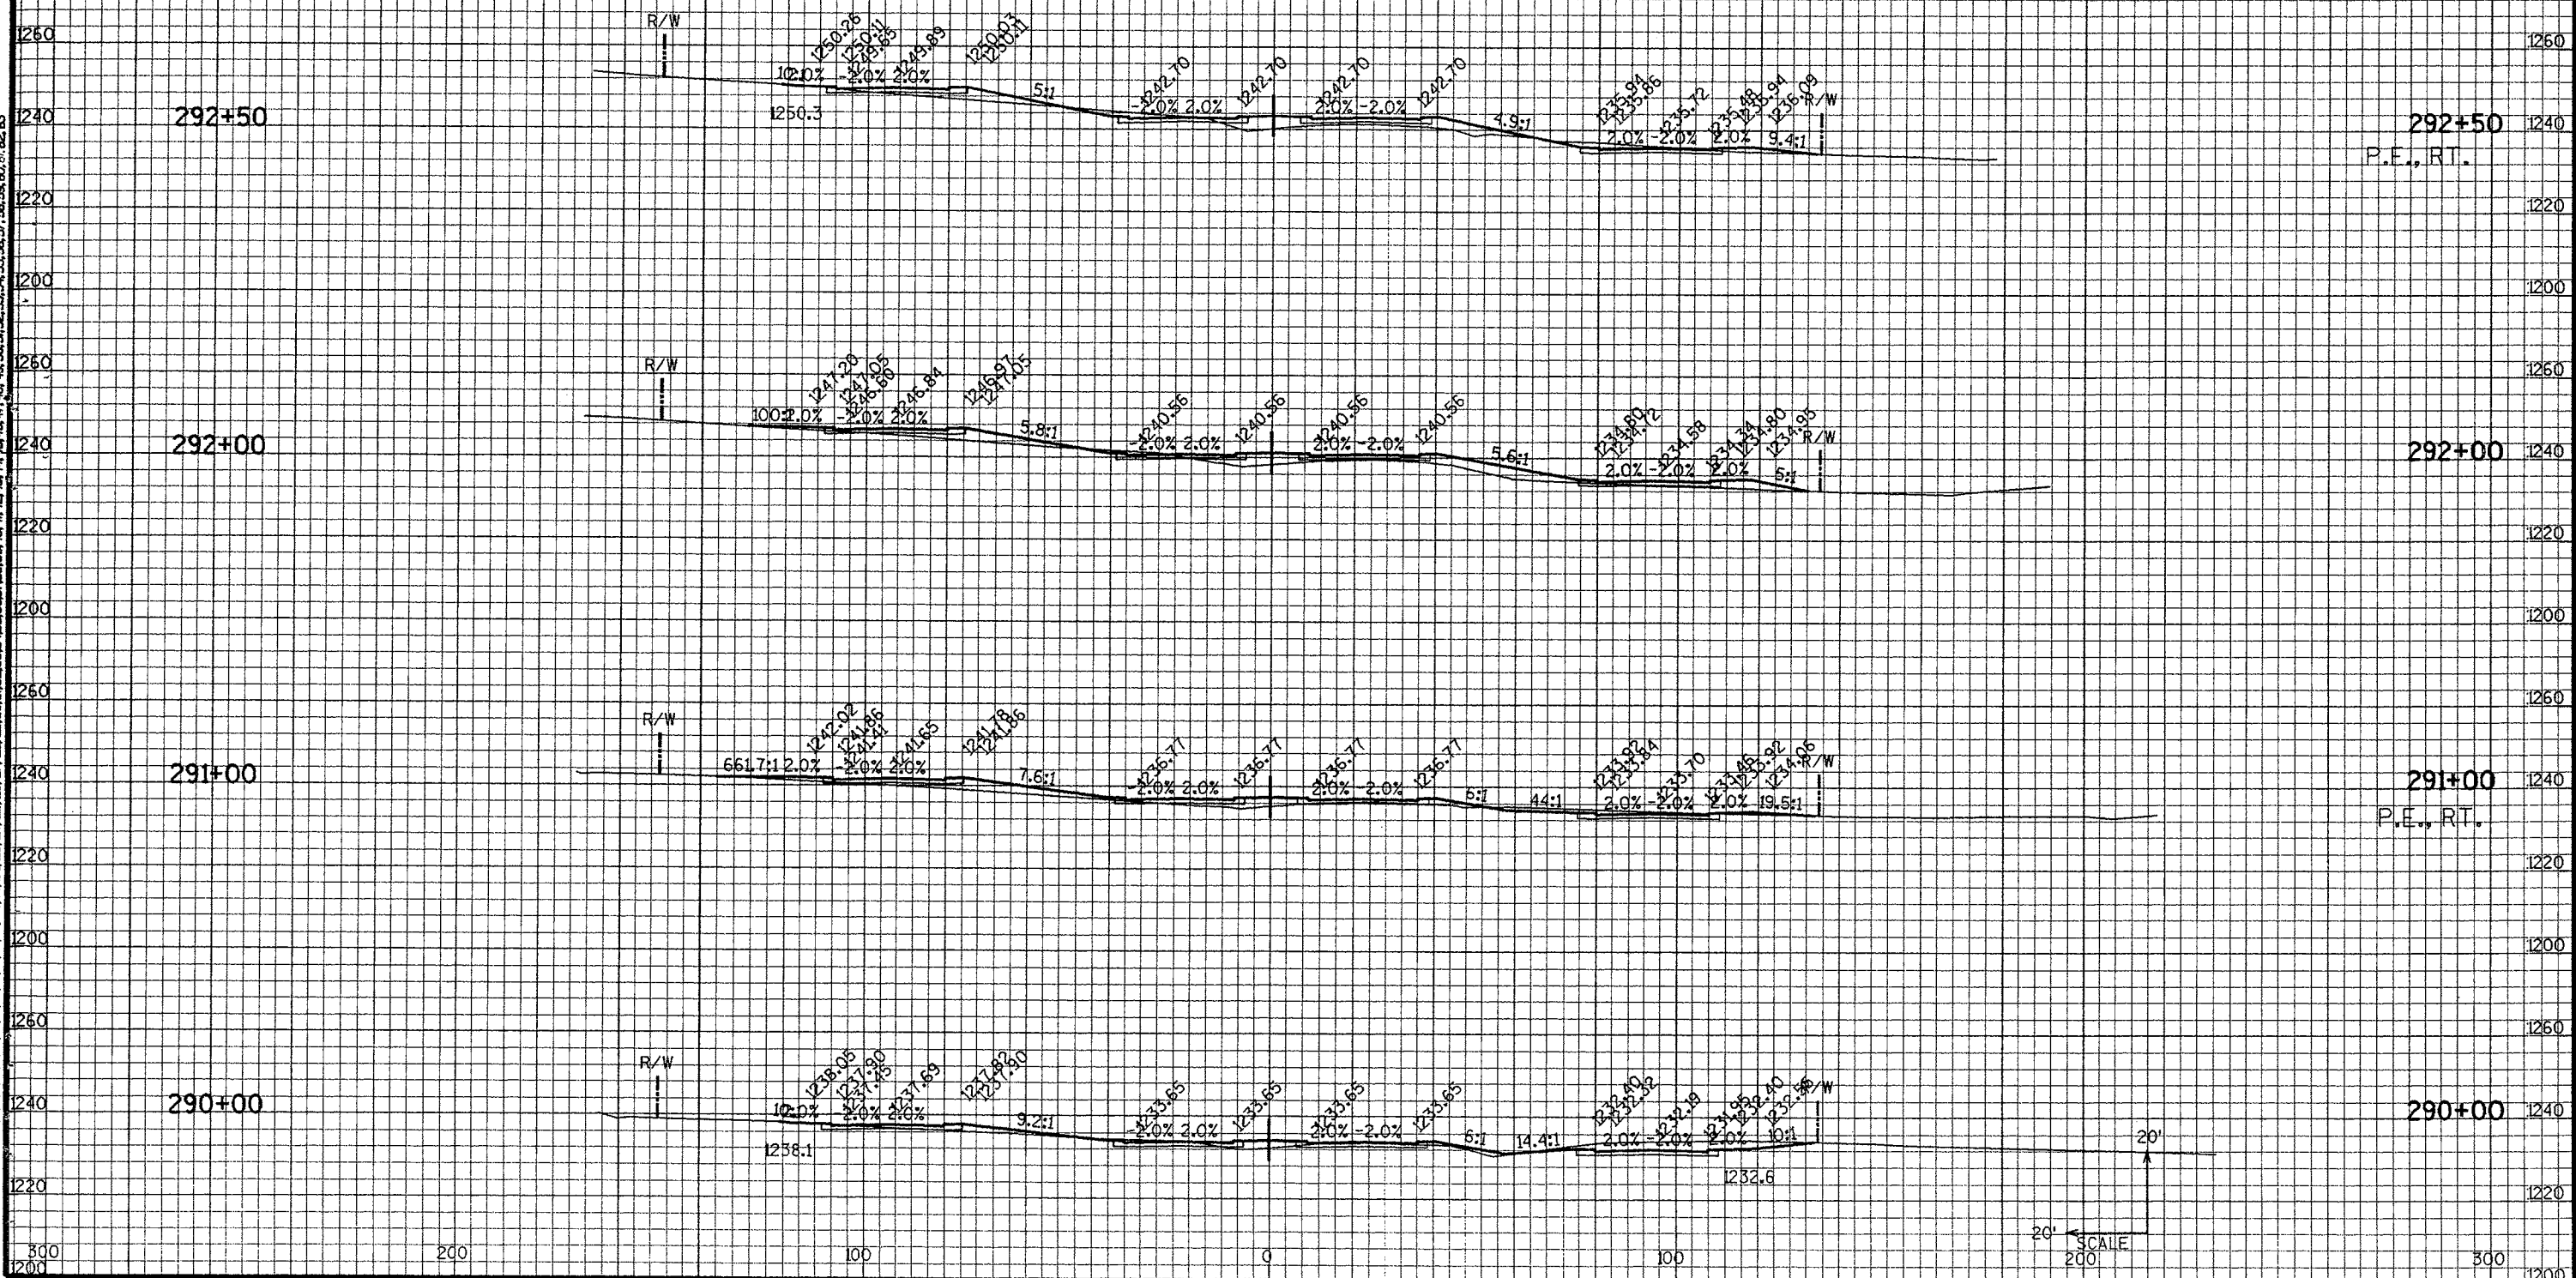


20' SCALE
200'

 

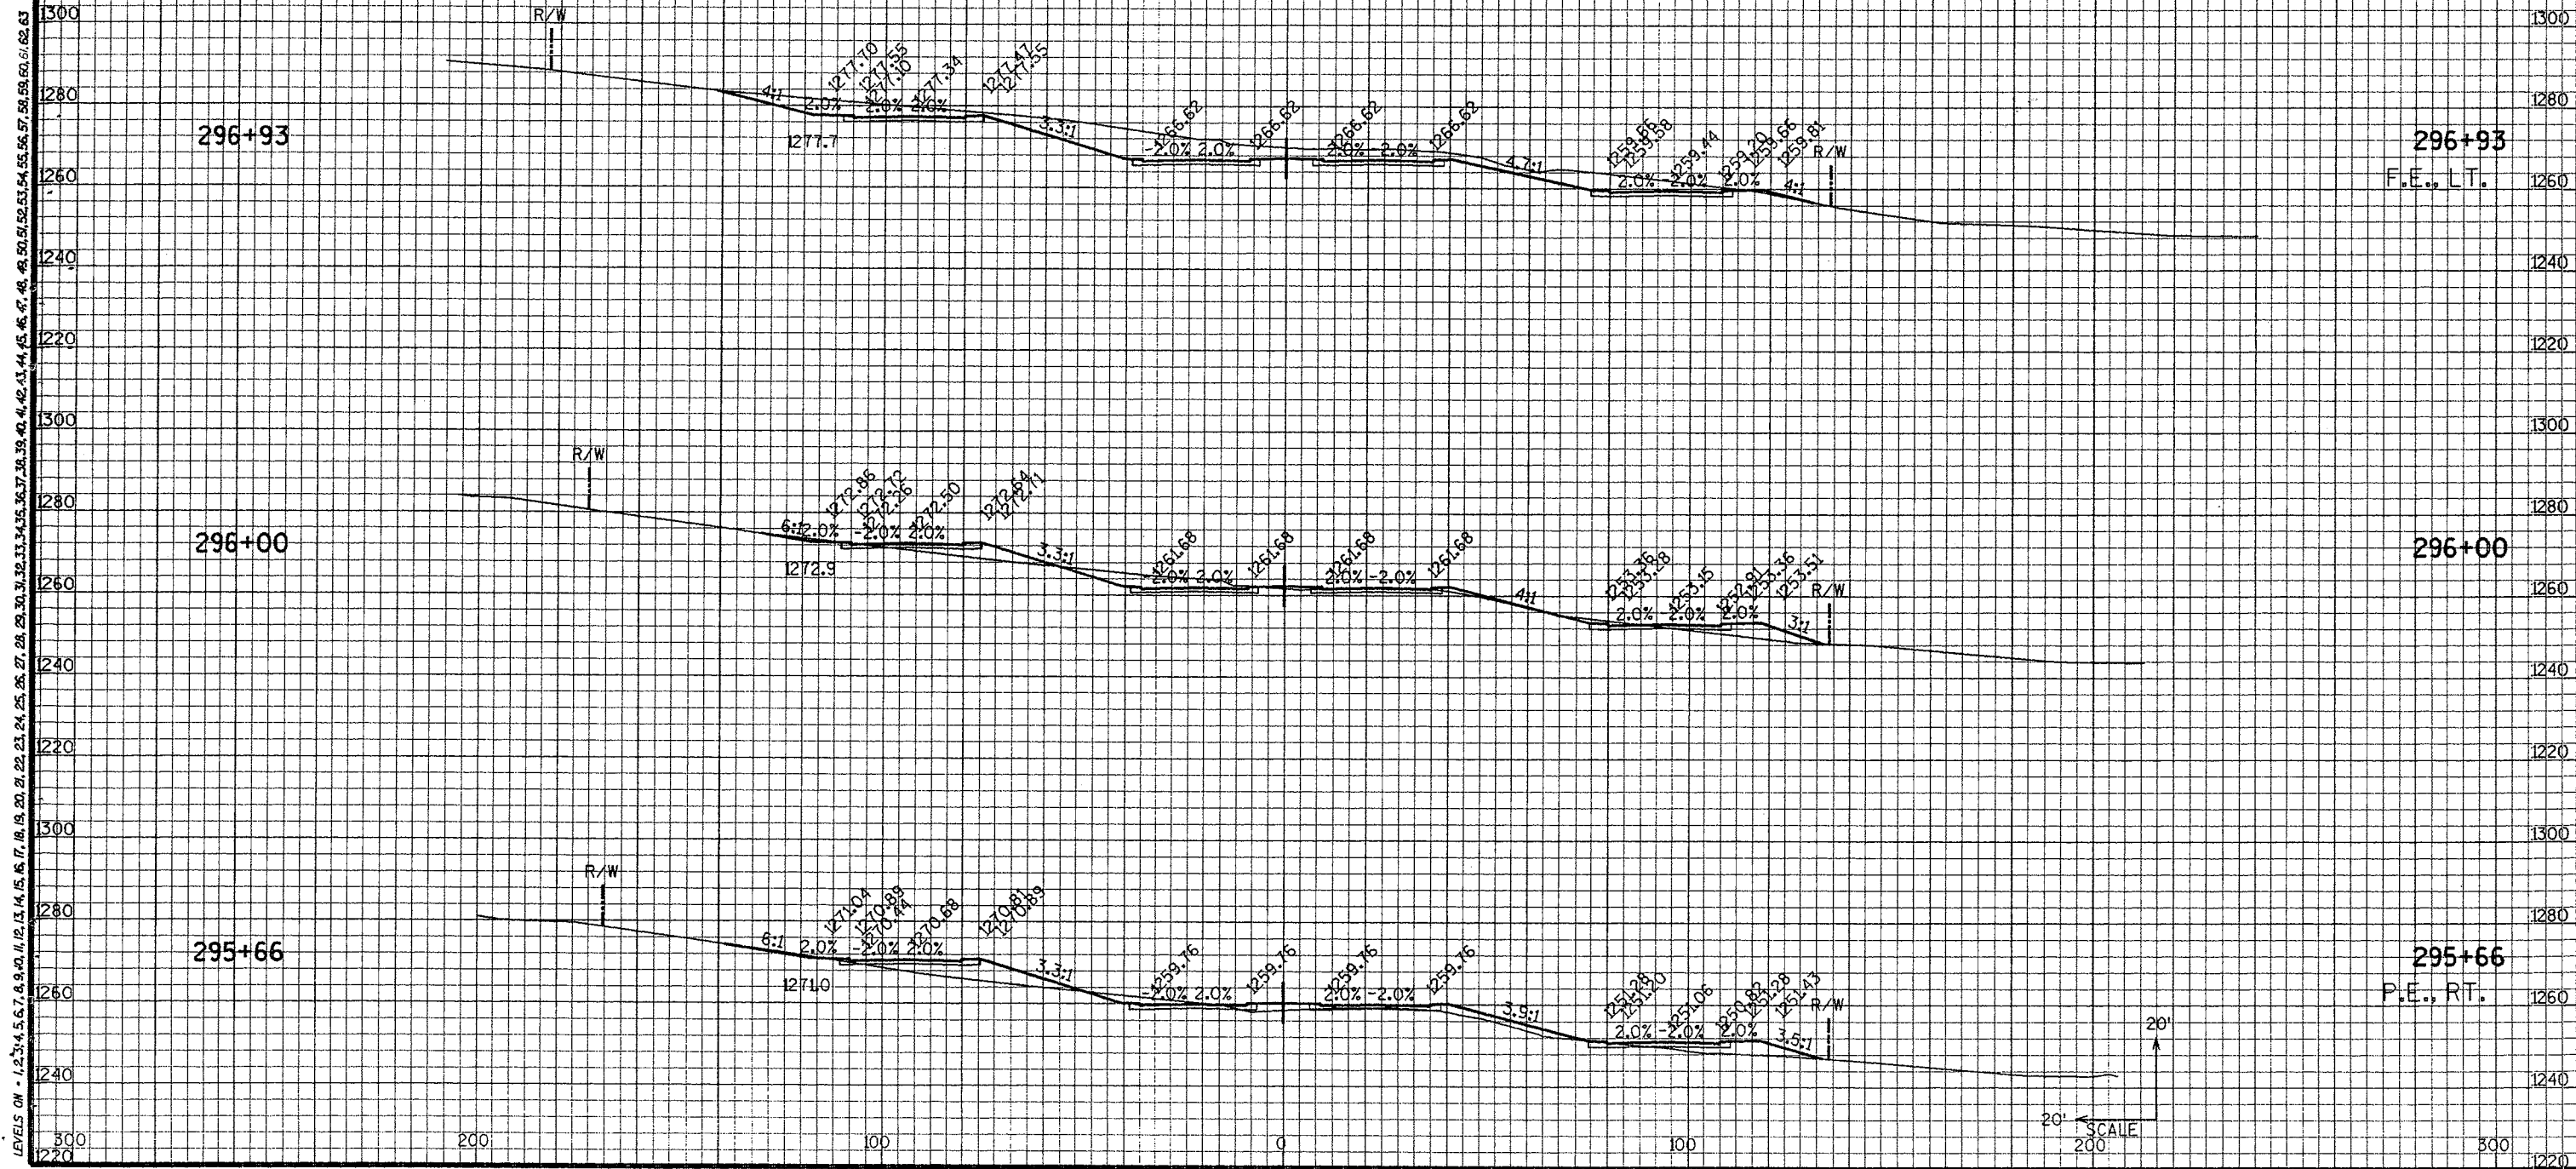


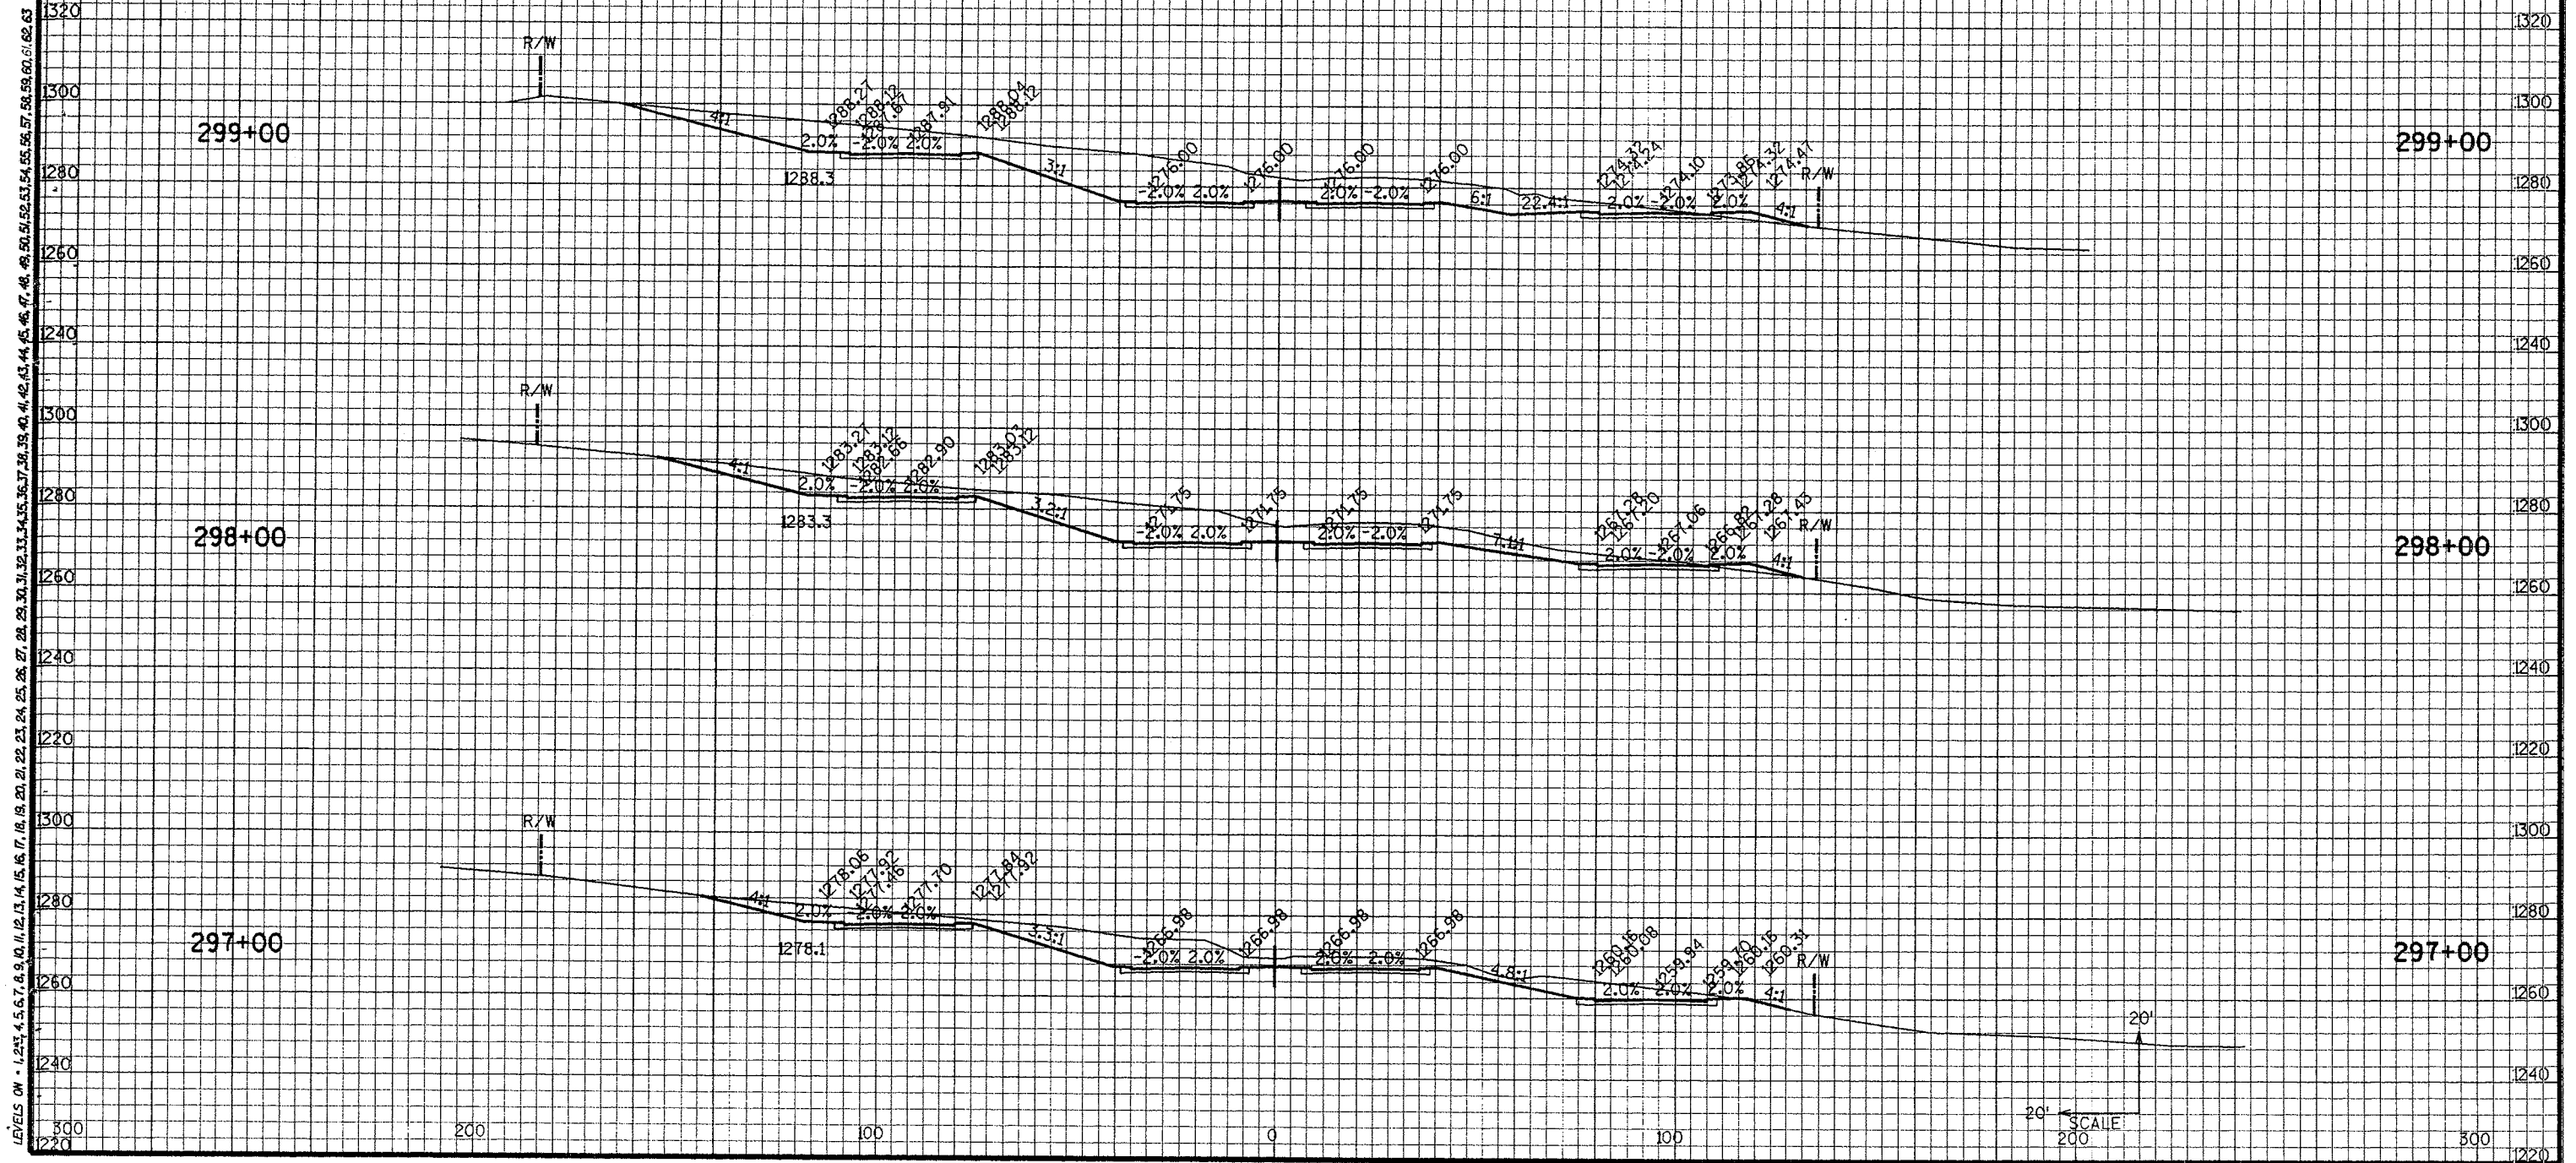


LEVELS ON - 1.2, 1.4, 1.6, 1.8, 2.0, 2.2, 2.4, 2.6, 2.8, 3.0, 3.2, 3.4, 3.6, 3.8, 4.0, 4.2, 4.4, 4.6, 4.8, 5.0, 5.2, 5.4, 5.6, 5.8, 6.0, 6.2, 6.4

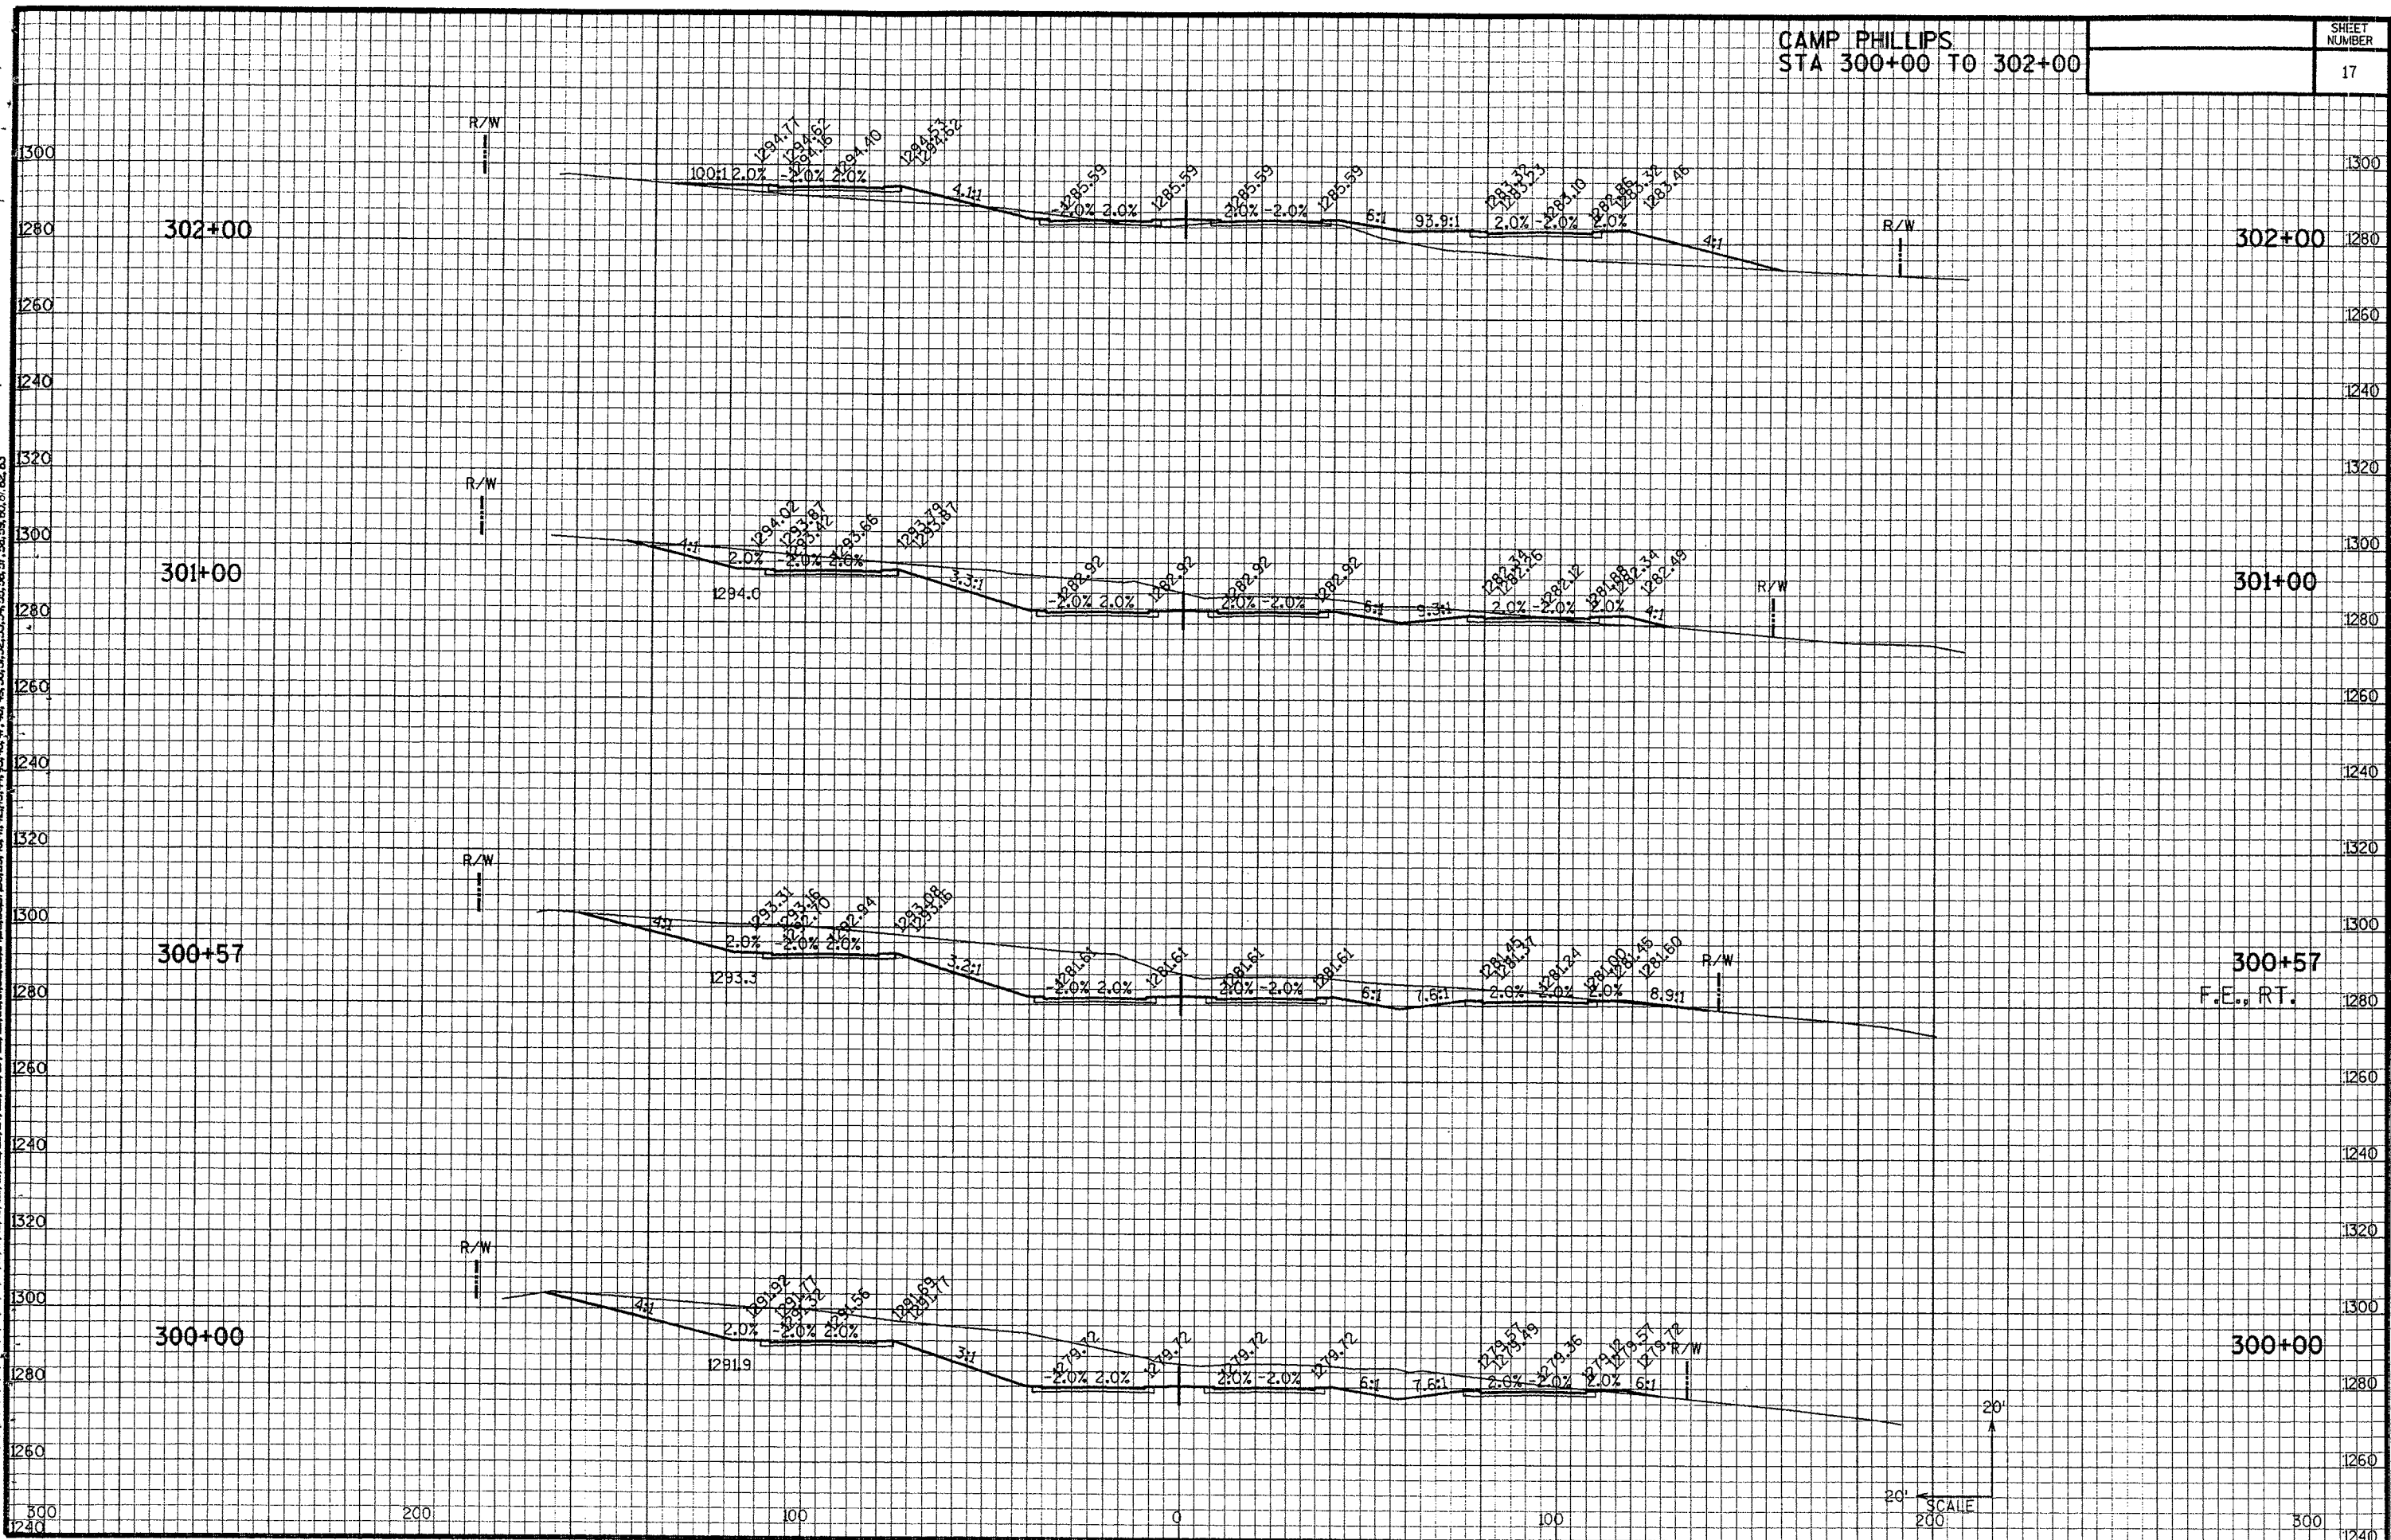




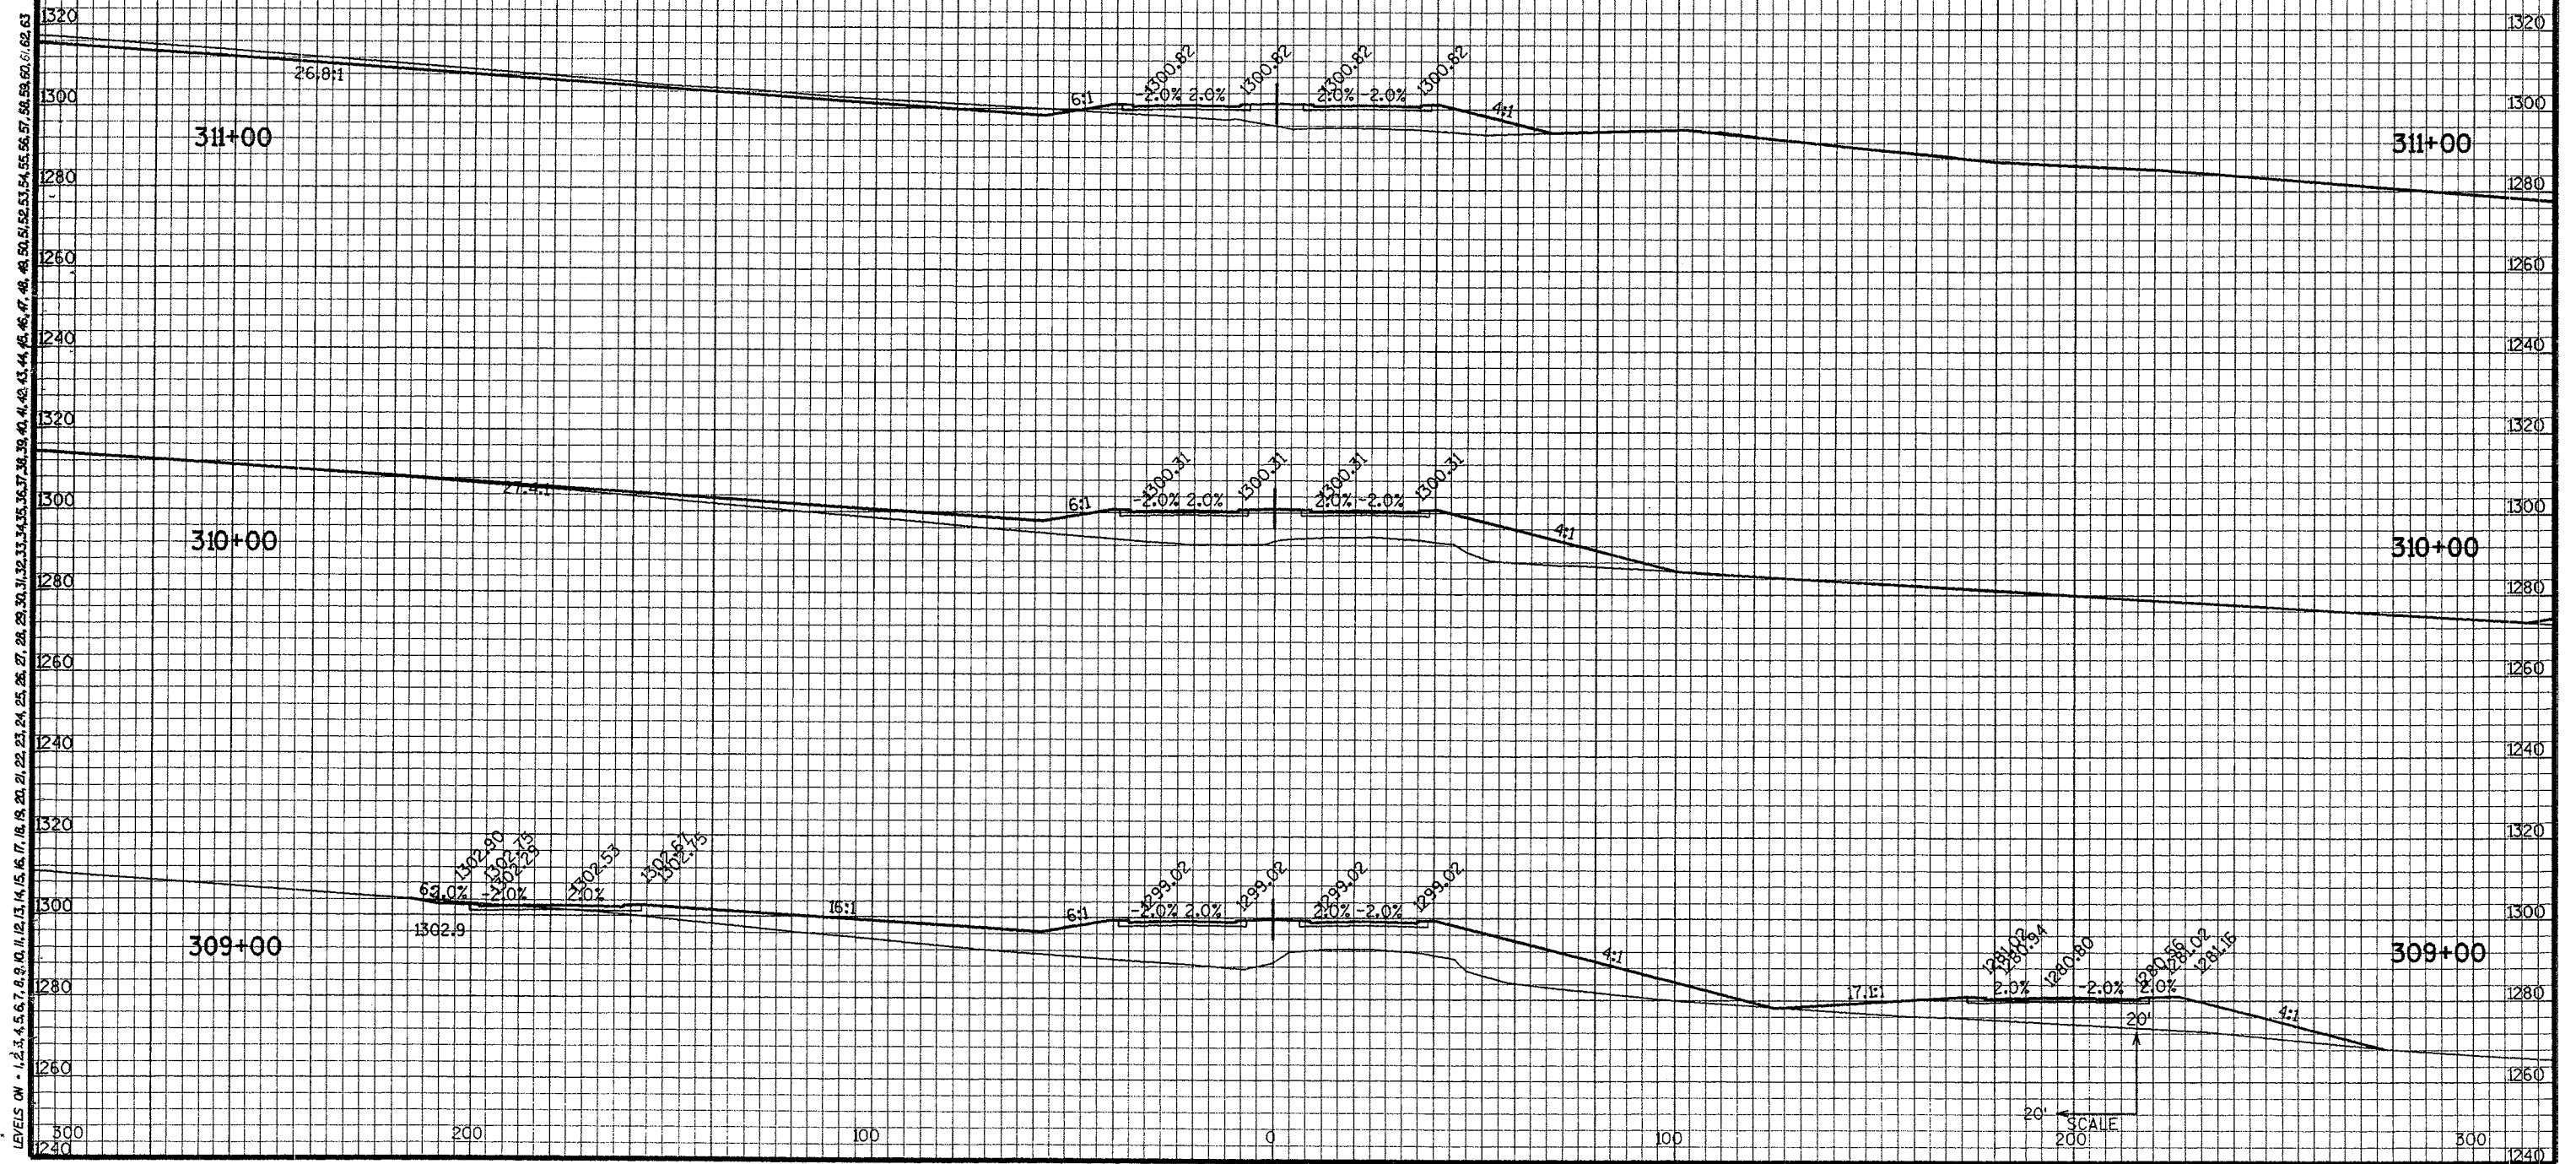


SHEET NUMBER	21
-----------------	----

 


LEVELS ON - 1, 2, 3, 4, 5, 6, 7, 8, 9, 10, 11, 12, 13, 14, 15, 16, 17, 18, 19, 20, 21, 22, 23, 24, 25, 26, 27, 28, 29, 30, 31, 32, 33, 34, 35, 36, 37, 38, 39, 40, 41, 42, 43, 44, 45, 46, 47, 48, 49, 50, 51, 52, 53, 54, 55, 56, 57, 58, 59, 60, 61, 62, 63

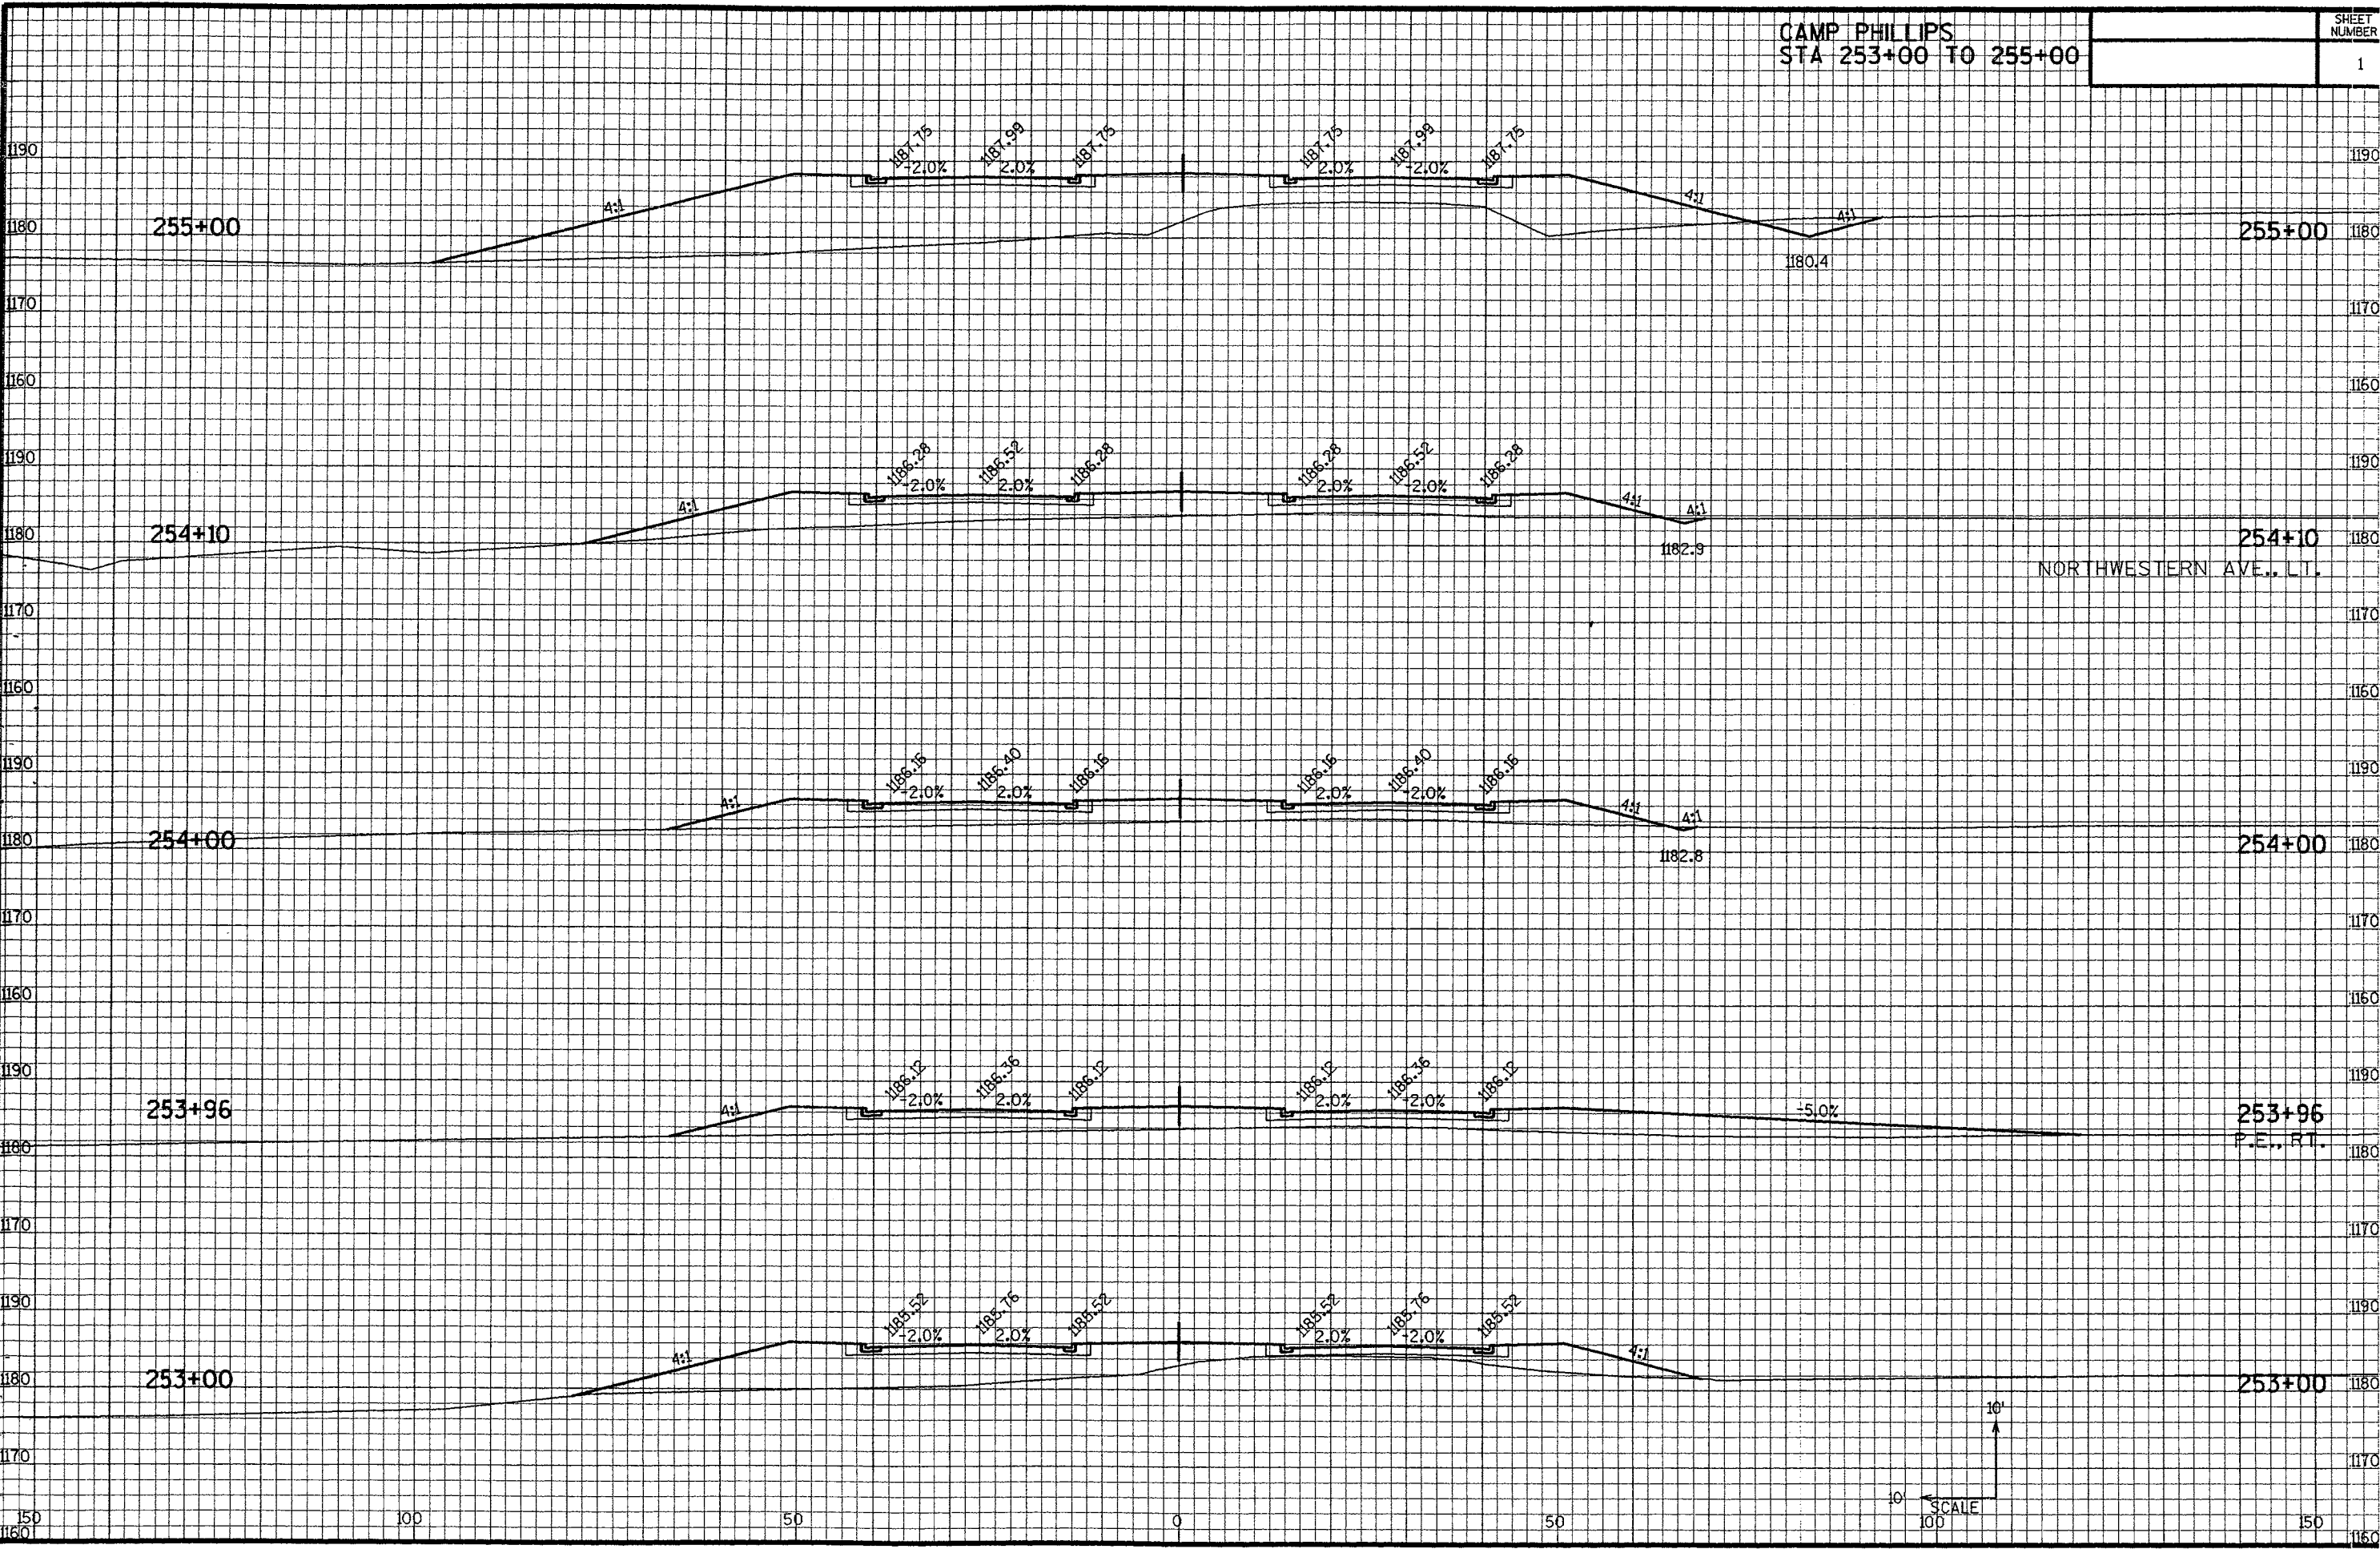

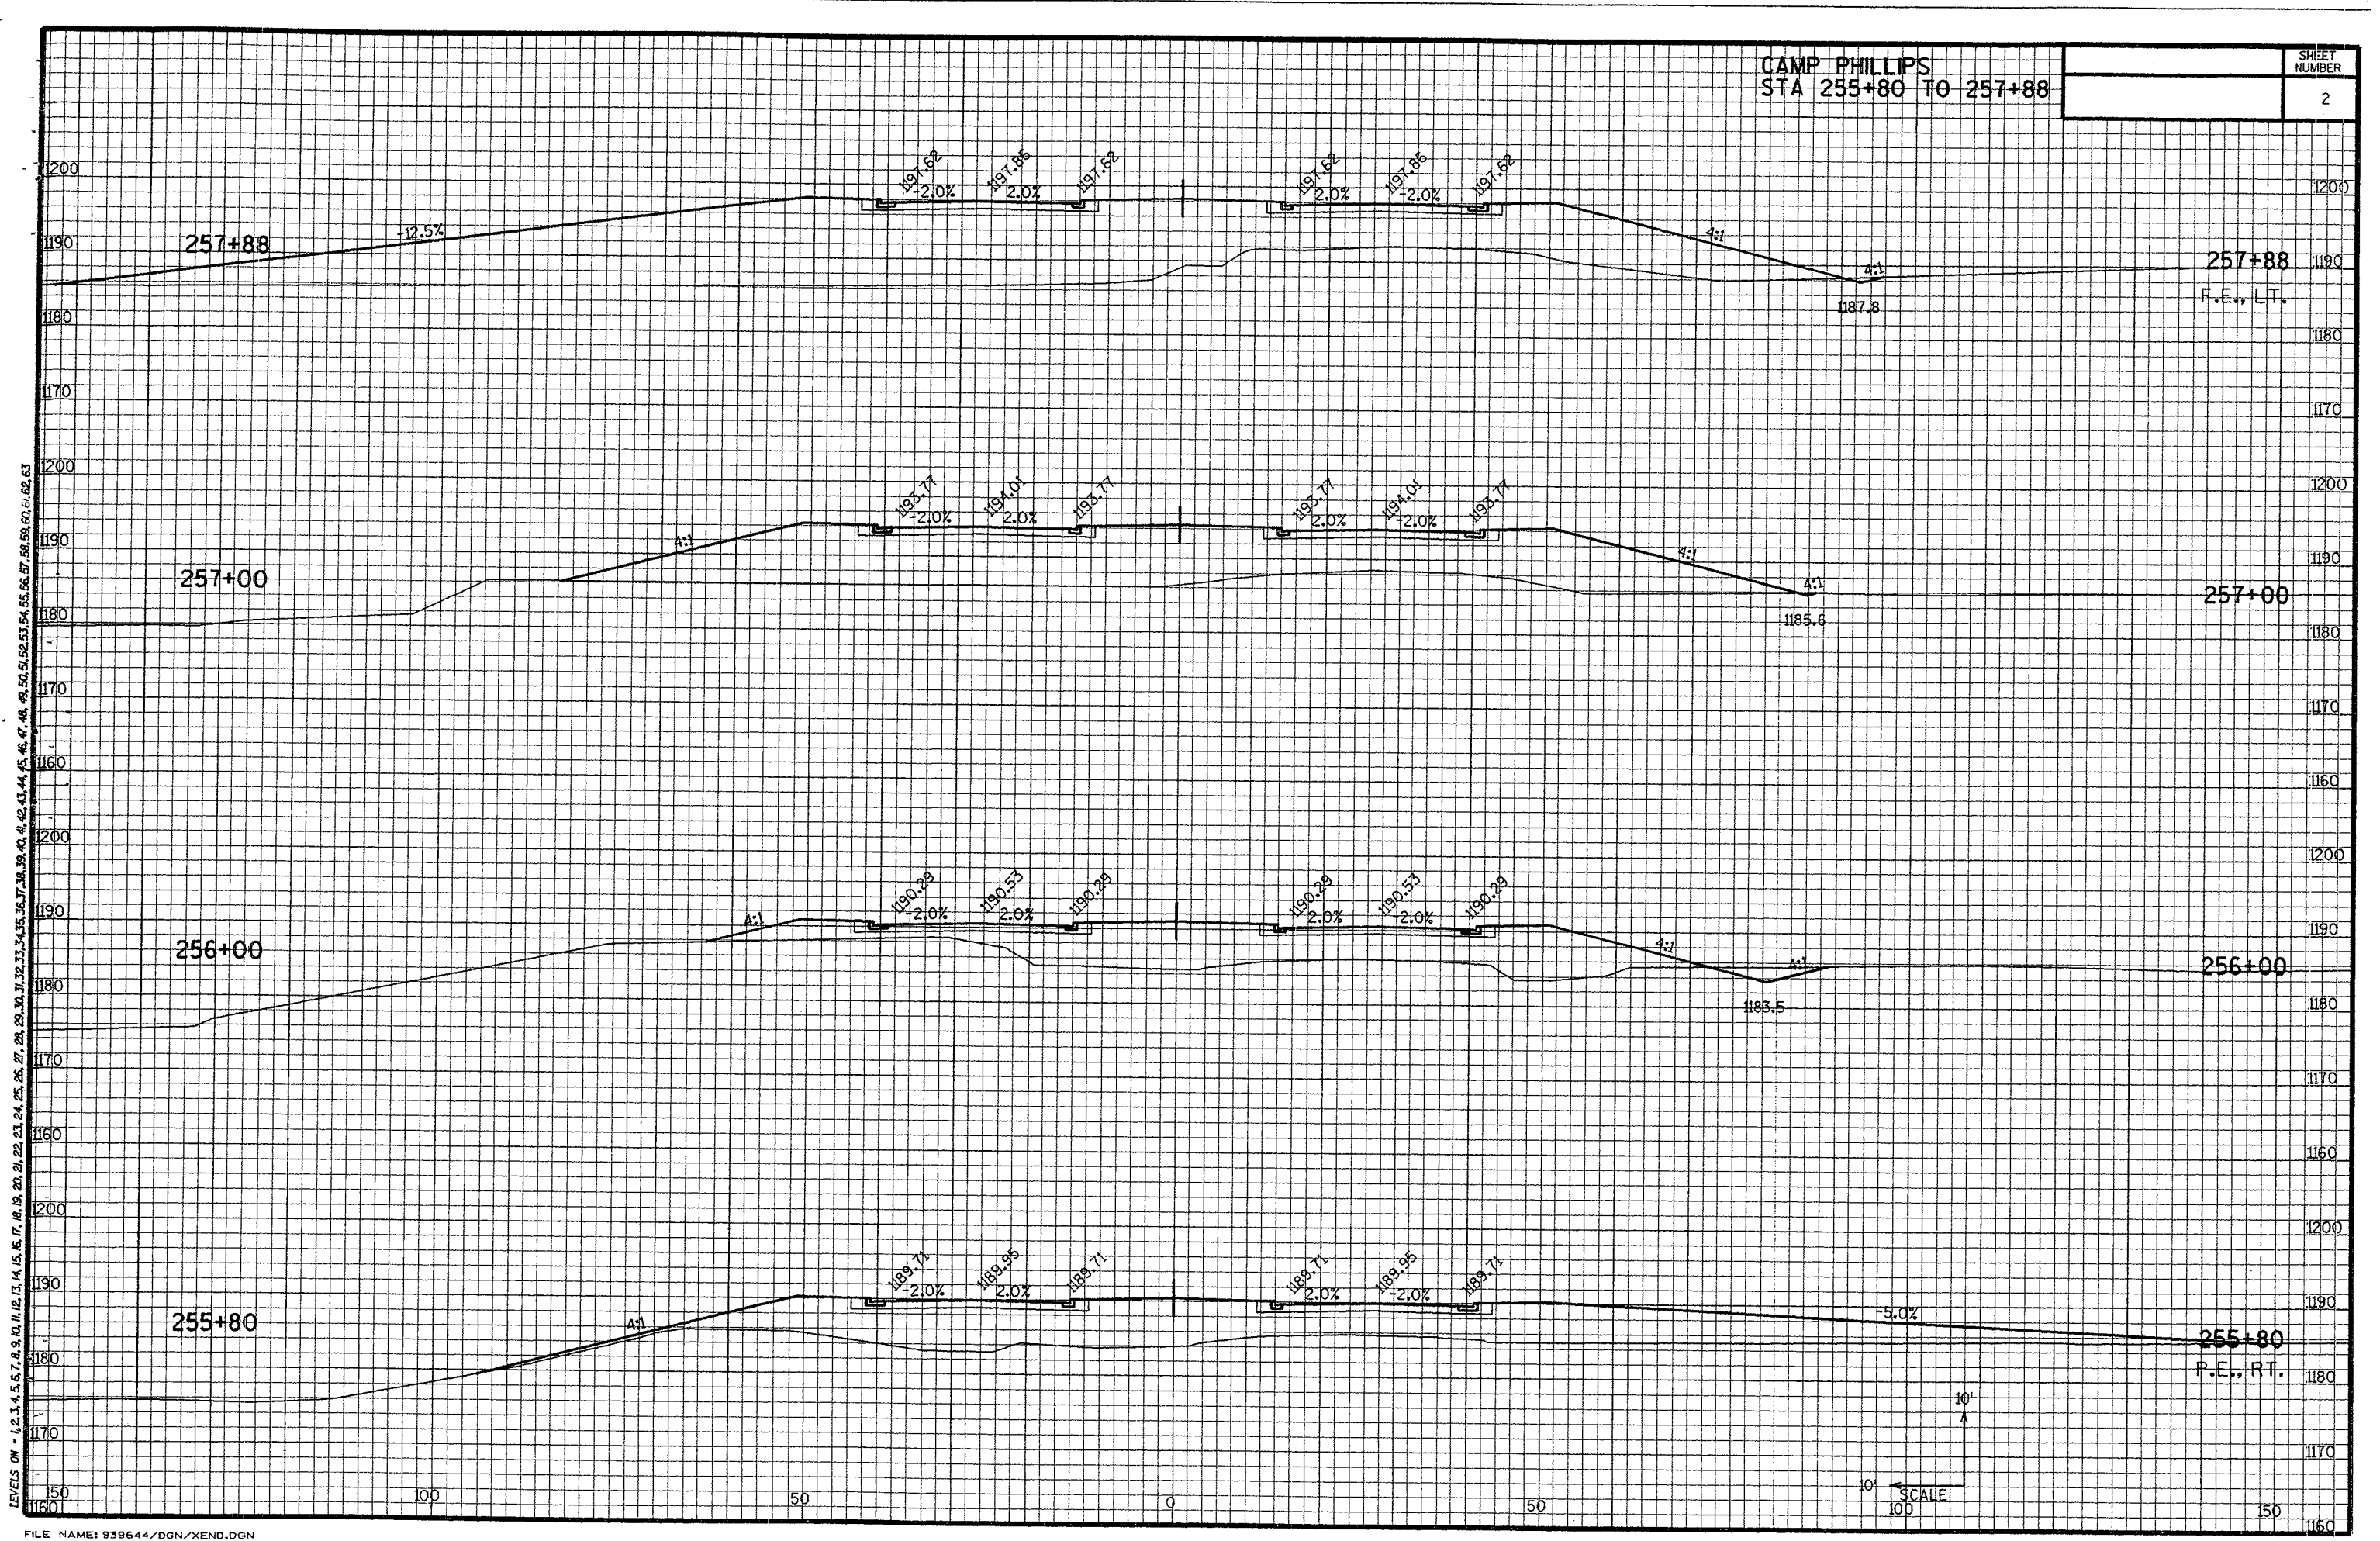


LEVELS ON - 1, 2, 3, 4, 5, 6, 7, 8, 9, 10, 11, 12, 13, 14, 15, 16, 17, 18, 19, 20, 21, 22, 23, 24, 25, 26, 27, 28, 29, 30, 31, 32, 33, 34, 35, 36, 37, 38, 39, 40, 41, 42, 43, 44, 45, 46, 47, 48, 49, 50, 51, 52, 53, 54, 55, 56, 57, 58, 59, 60, 61, 62, 63


LEVELS ON - 1/2 3 4 5 6 7 8 9 10 11 12 13 14 15 16 17 18 19 20 21 22 23 24 25 26 27 28 29 30 31 32 33 34 35 36 37 38 39 40 41 42 43 44 45 46 47 48 49 50 51 52 53 54 55 56 57 58 59 60 61 62 63

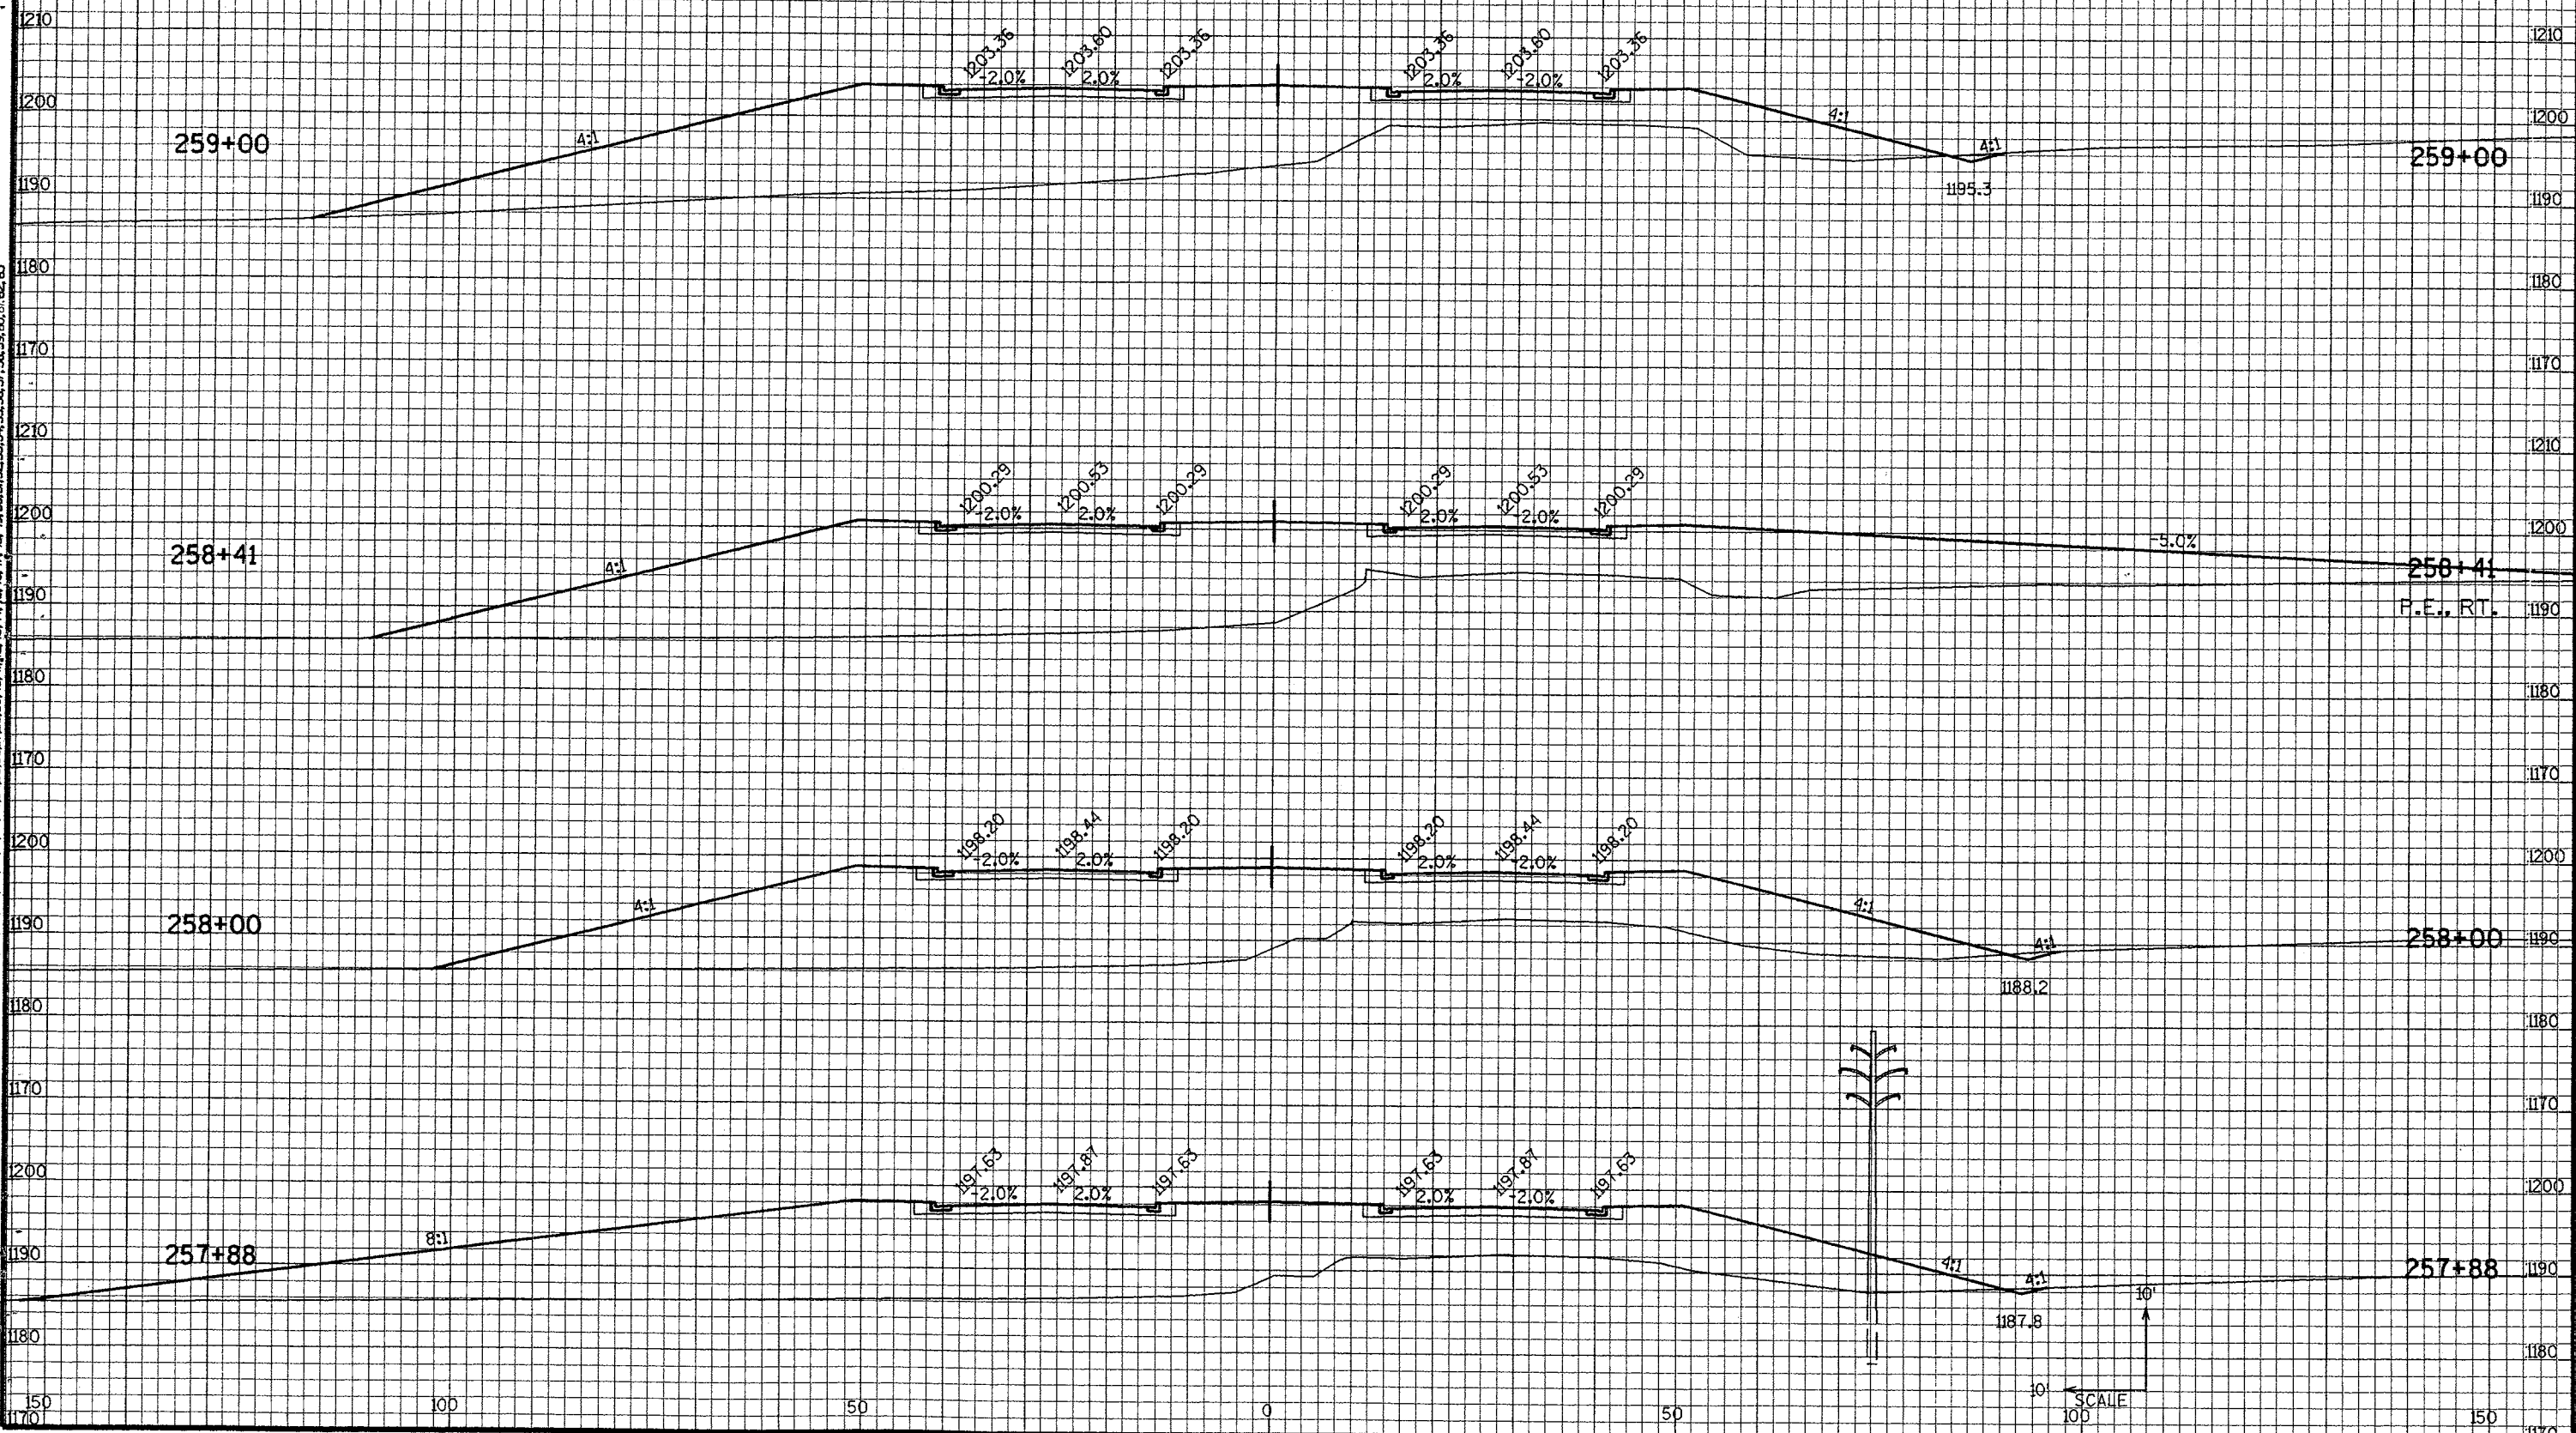


LEVELS ON - 1, 2, 3, 4, 5, 6, 7, 8, 9, 10, 11, 12, 13, 14, 15, 16, 17, 18, 19, 20, 21, 22, 23, 24, 25, 26, 27, 28, 29, 30, 31, 32, 33, 34, 35, 36, 37, 38, 39, 40, 41, 42, 43, 44, 45, 46, 47, 48, 49, 50, 51, 52, 53, 54, 55, 56, 57, 58, 59, 60, 61, 62, 63

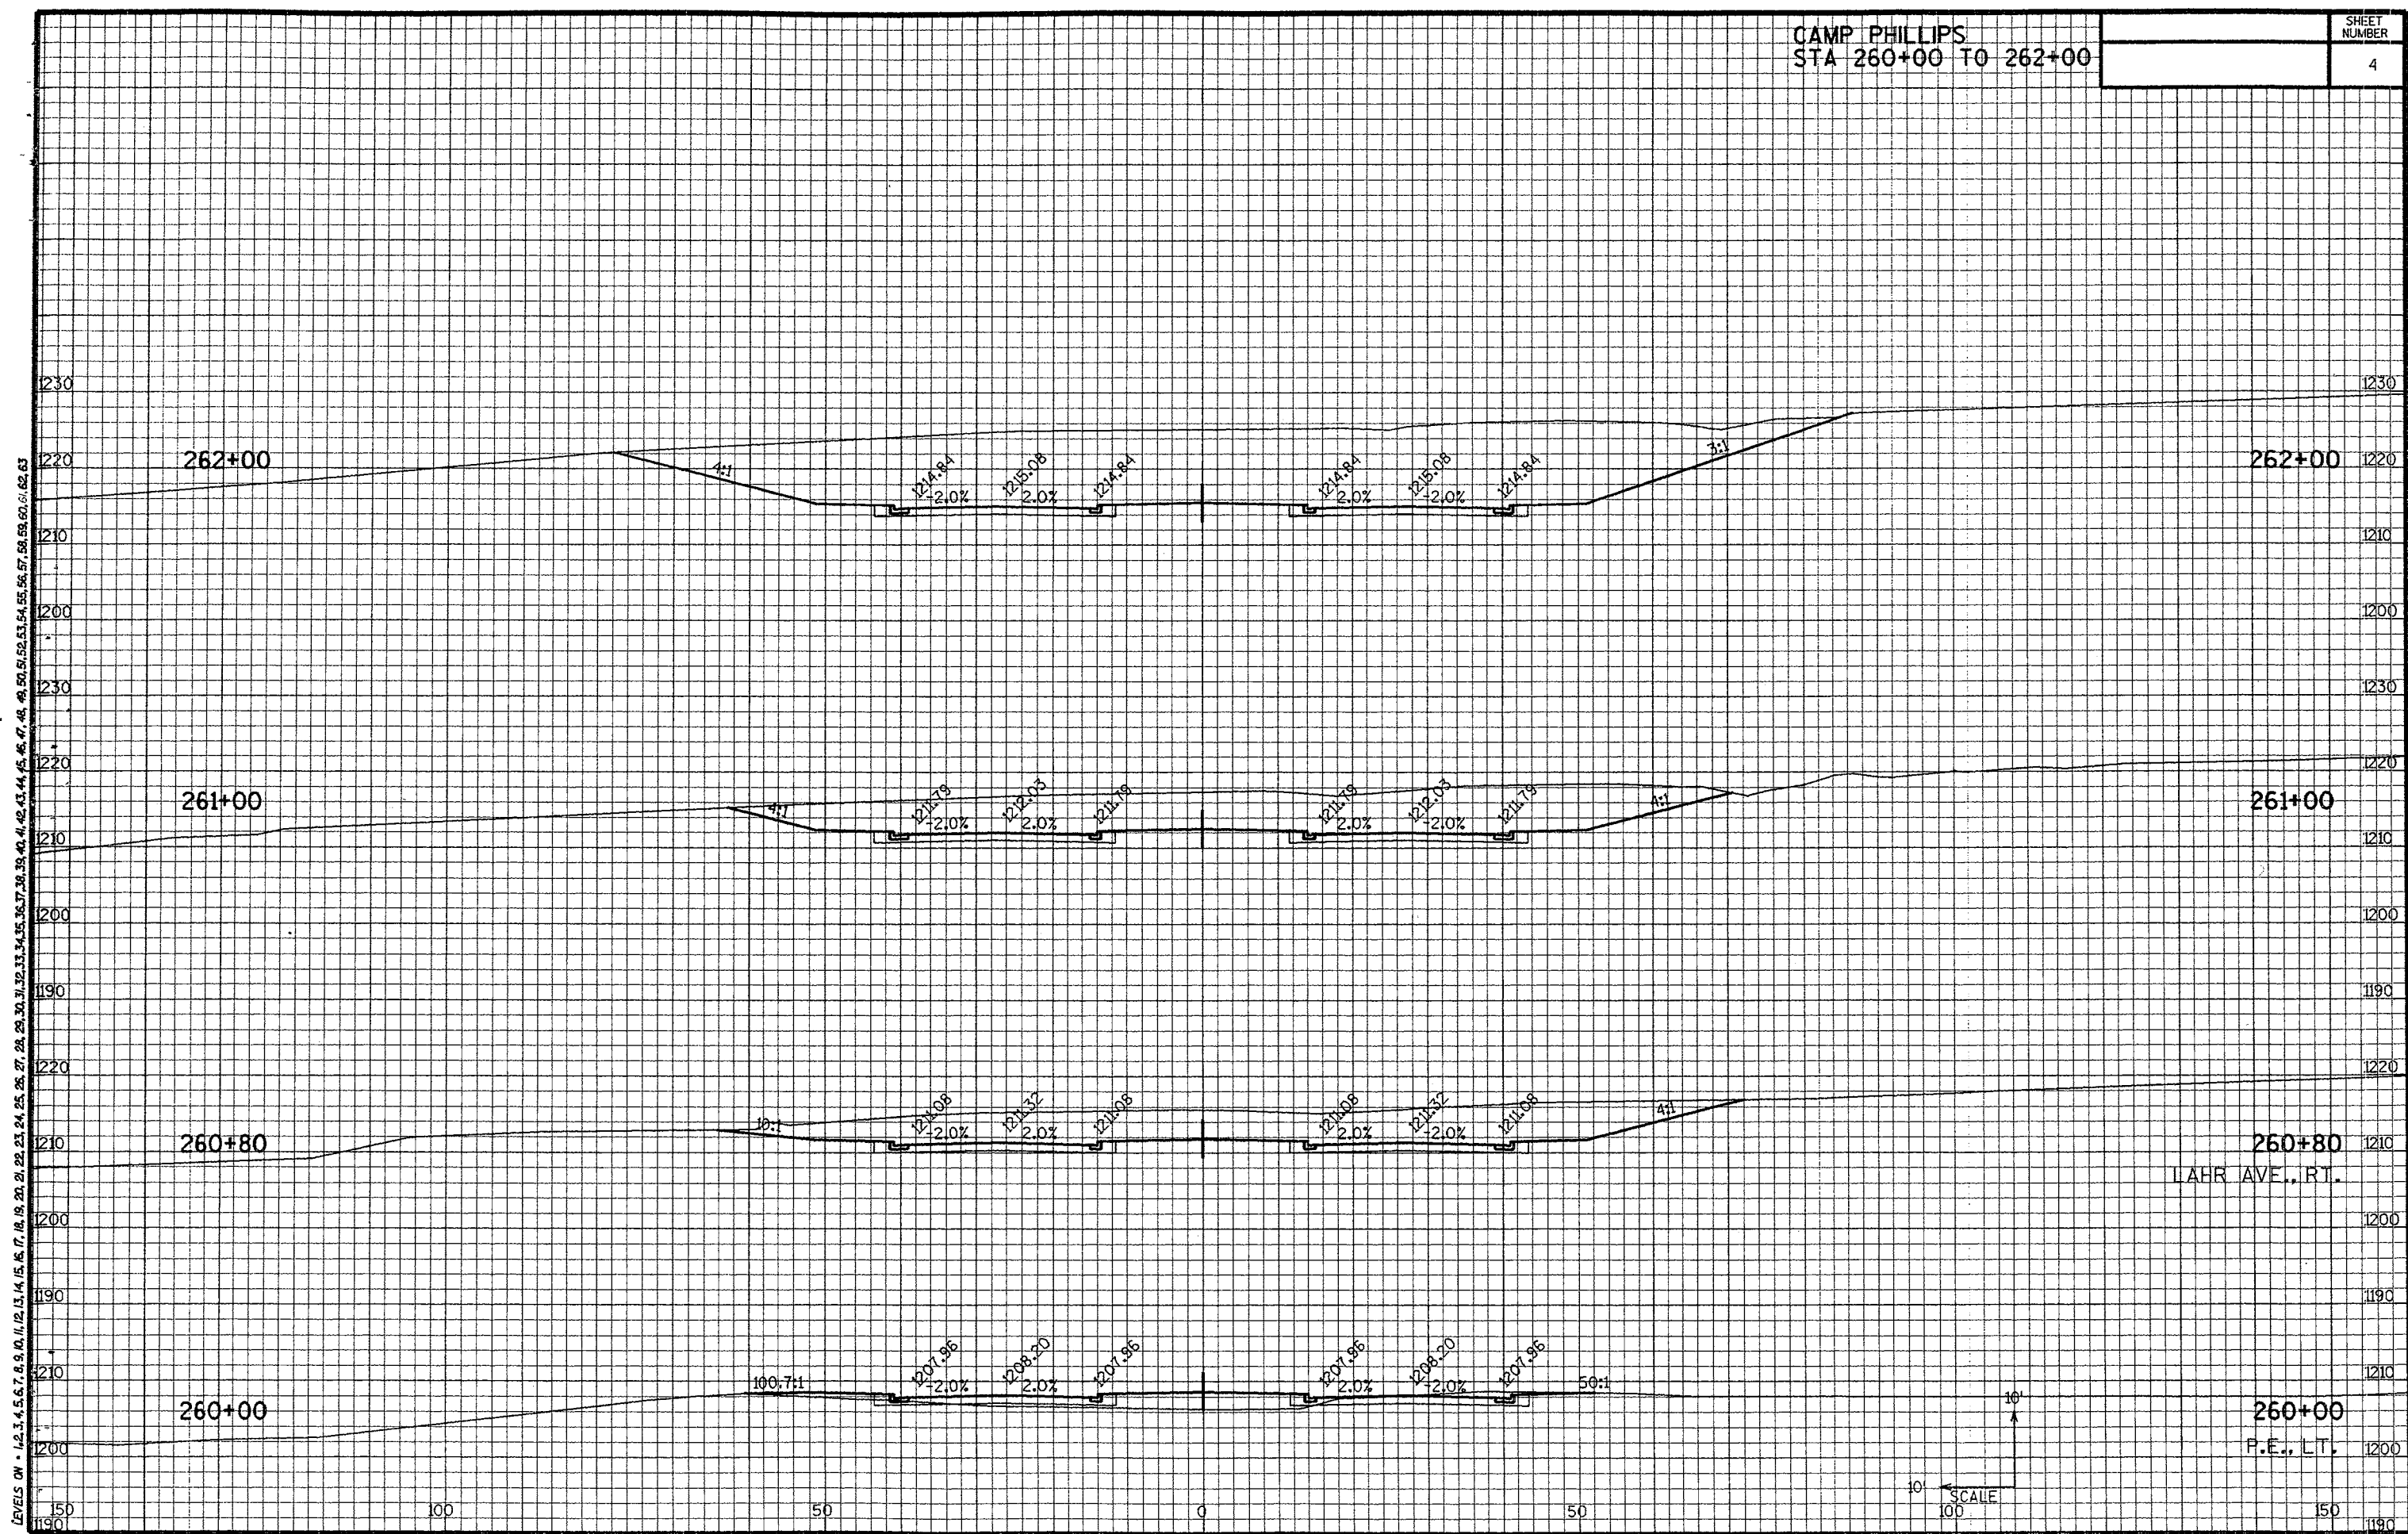


LEVELS ON - 1, 2, 3, 4, 5, 6, 7, 8, 9, 10, 11, 12, 13, 14, 15, 16, 17, 18, 19, 20, 21, 22, 23, 24, 25, 26, 27, 28, 29, 30, 31, 32, 33, 34, 35, 36, 37, 38, 39, 40, 41, 42, 43, 44, 45, 46, 47, 48, 49, 50, 51, 52, 53, 54, 55, 56, 57, 58, 59, 60, 61, 62, 63

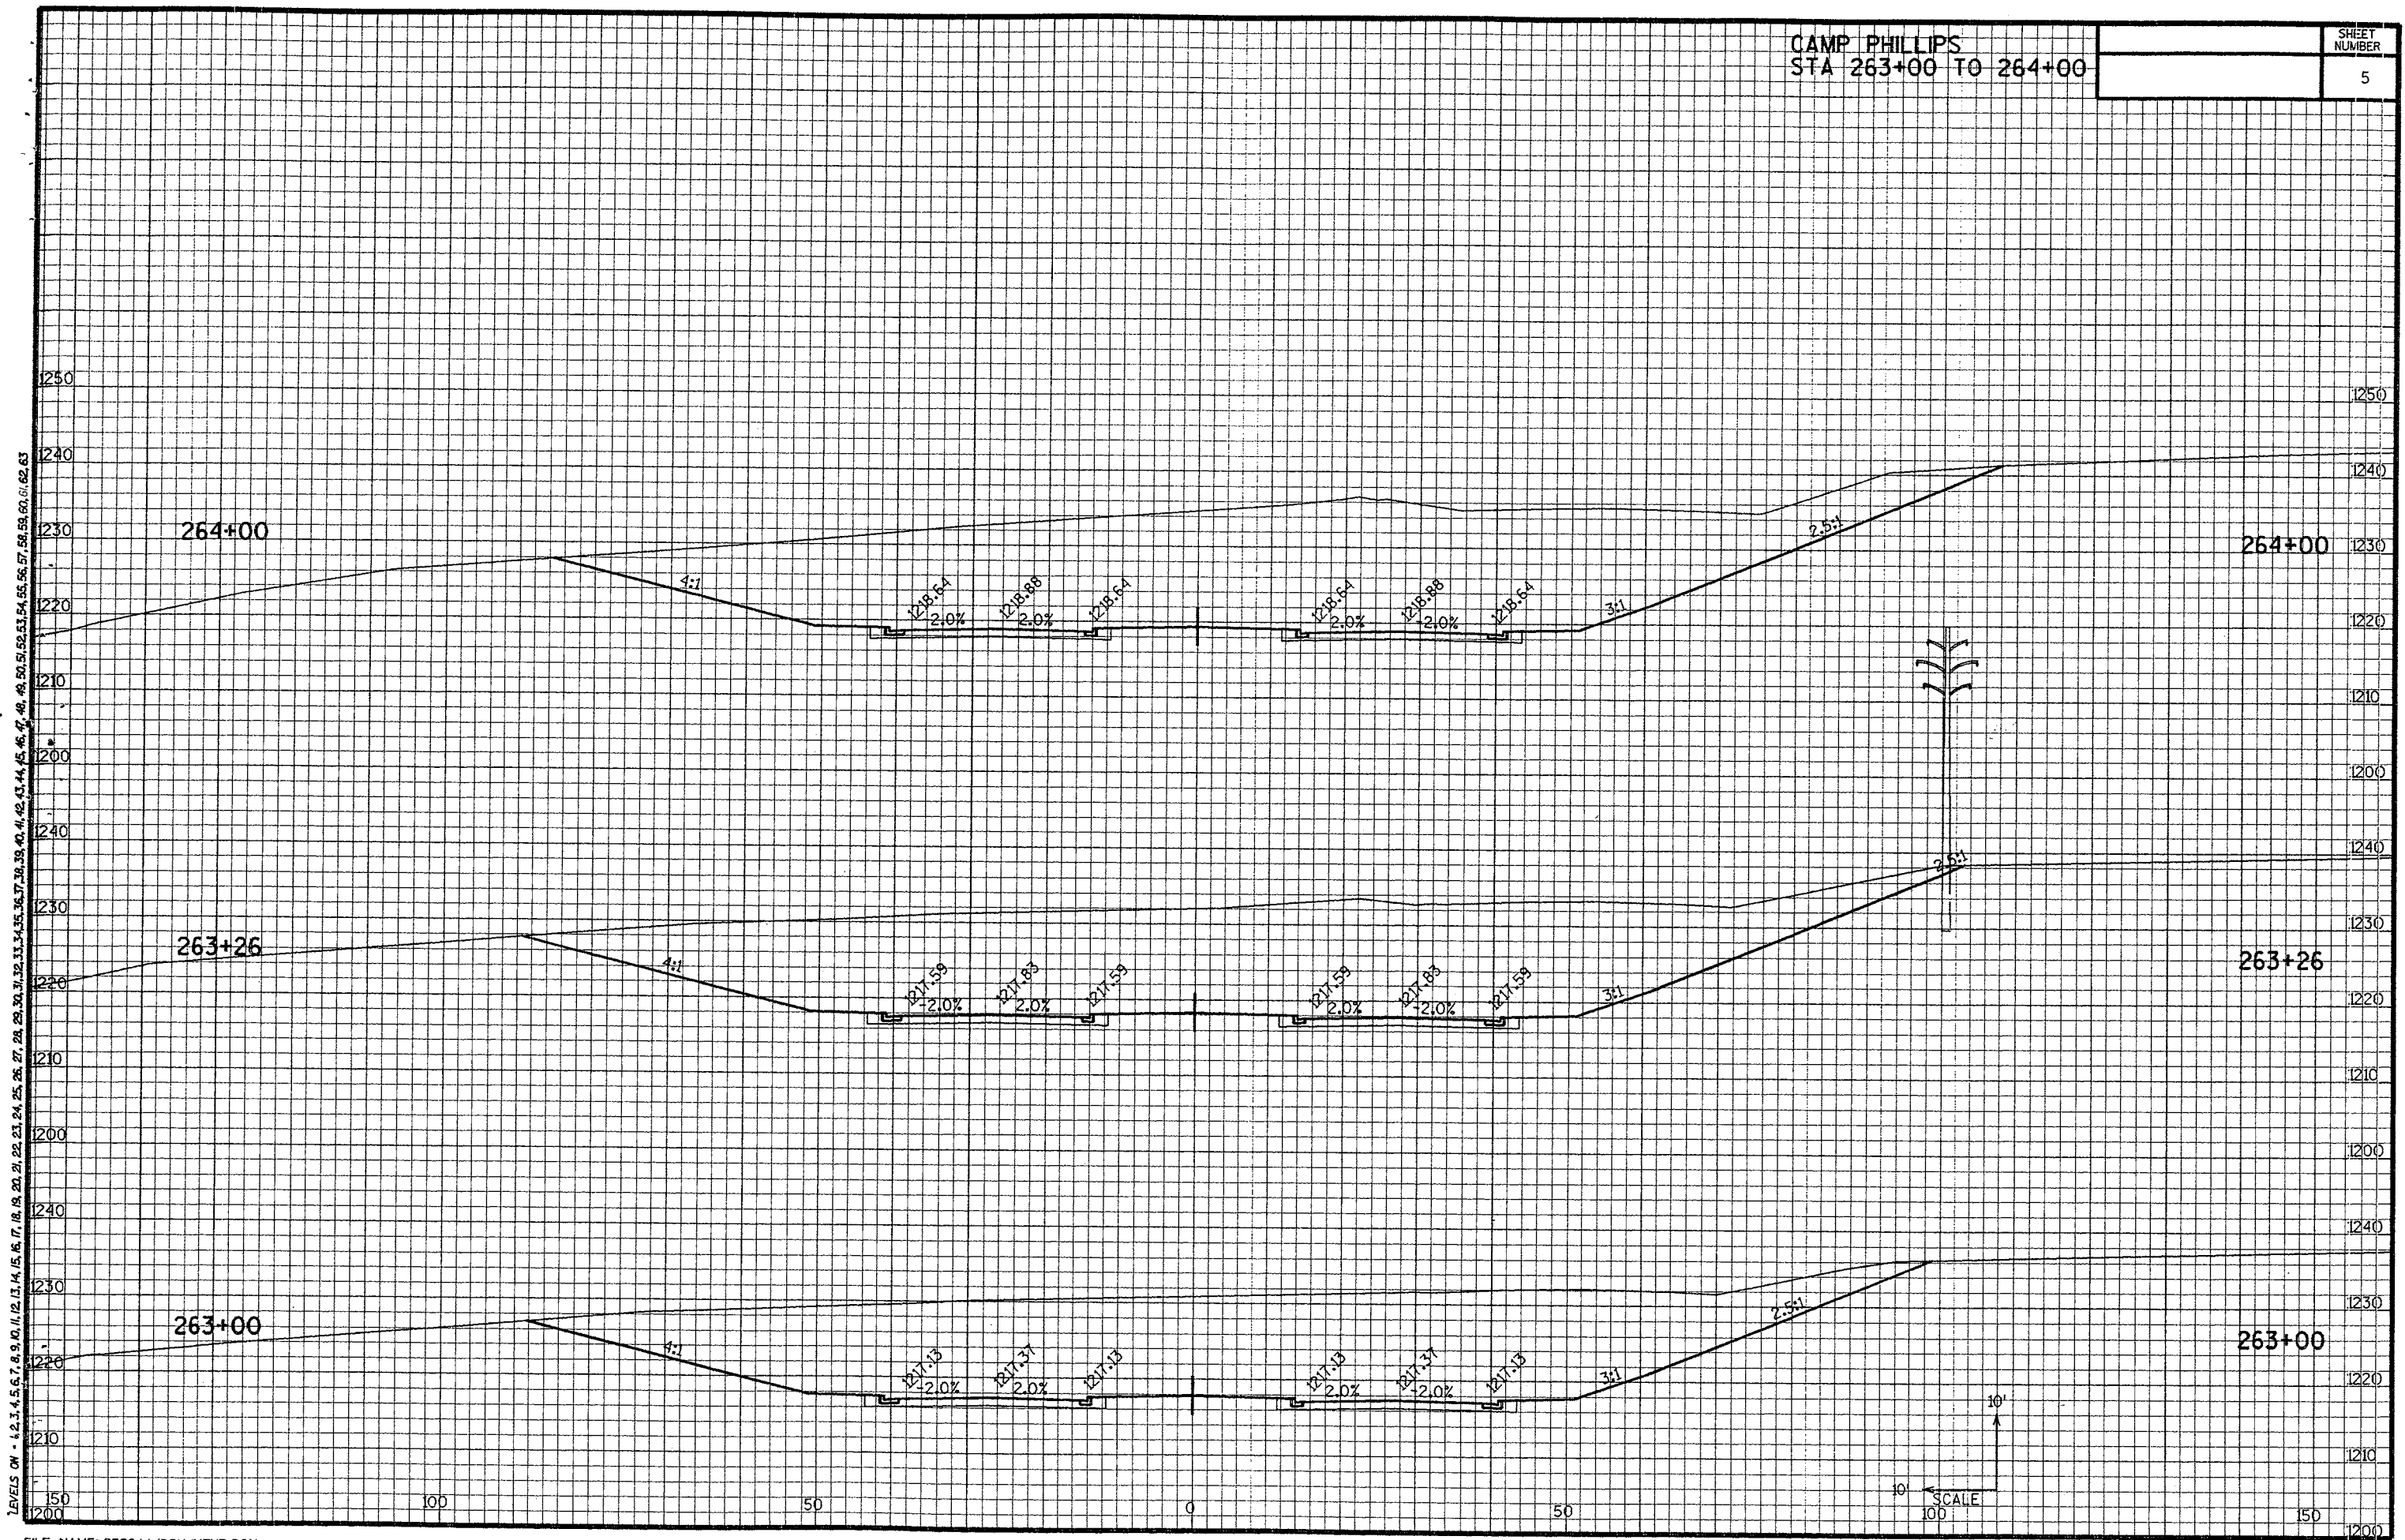


LEVELS ON - 1, 2, 3, 4, 5, 6, 7, 8, 9, 10, 11, 12, 13, 14, 15, 16, 17, 18, 19, 20, 21, 22, 23, 24, 25, 26, 27, 28, 29, 30, 31, 32, 33, 34, 35, 36, 37, 38, 39, 40, 41, 42, 43, 44, 45, 46, 47, 48, 49, 50, 51, 52, 53, 54, 55, 56, 57, 58, 59, 60, 61, 62, 63

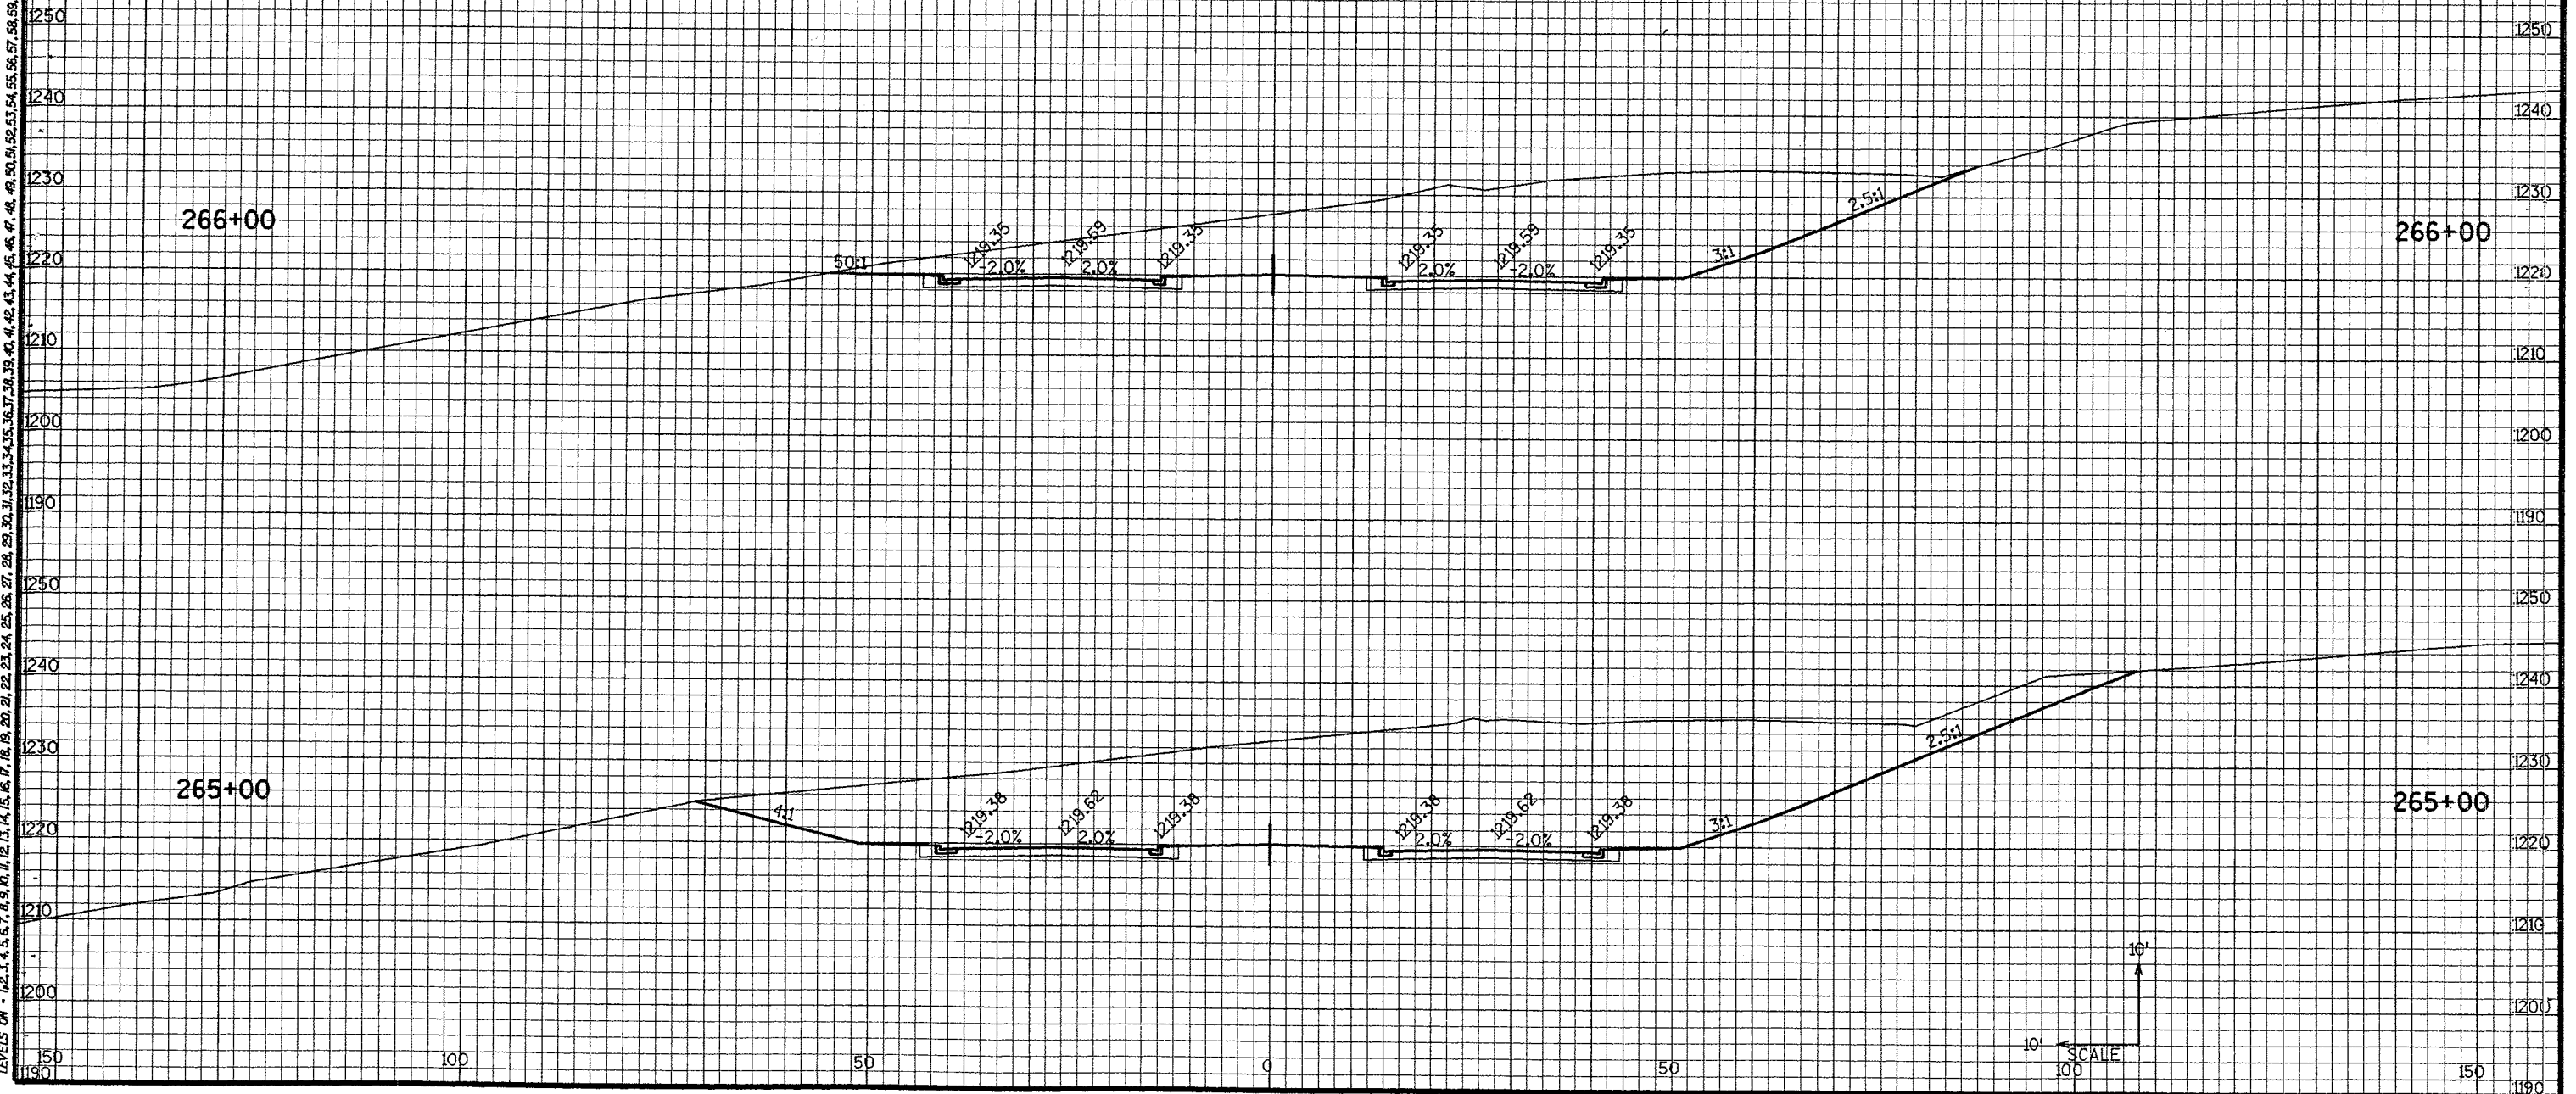

LEVELS ON = 1, 2, 3, 4, 5, 6, 7, 8, 9, 10, 11, 12, 13, 14, 15, 16, 17, 18, 19, 20, 21, 22, 23, 24, 25, 26, 27, 28, 29, 30, 31, 32, 33, 34, 35, 36, 37, 38, 39, 40, 41, 42, 43, 44, 45, 46, 47, 48, 49, 50, 51, 52, 53, 54, 55, 56, 57, 58, 59, 60, 61, 62, 63

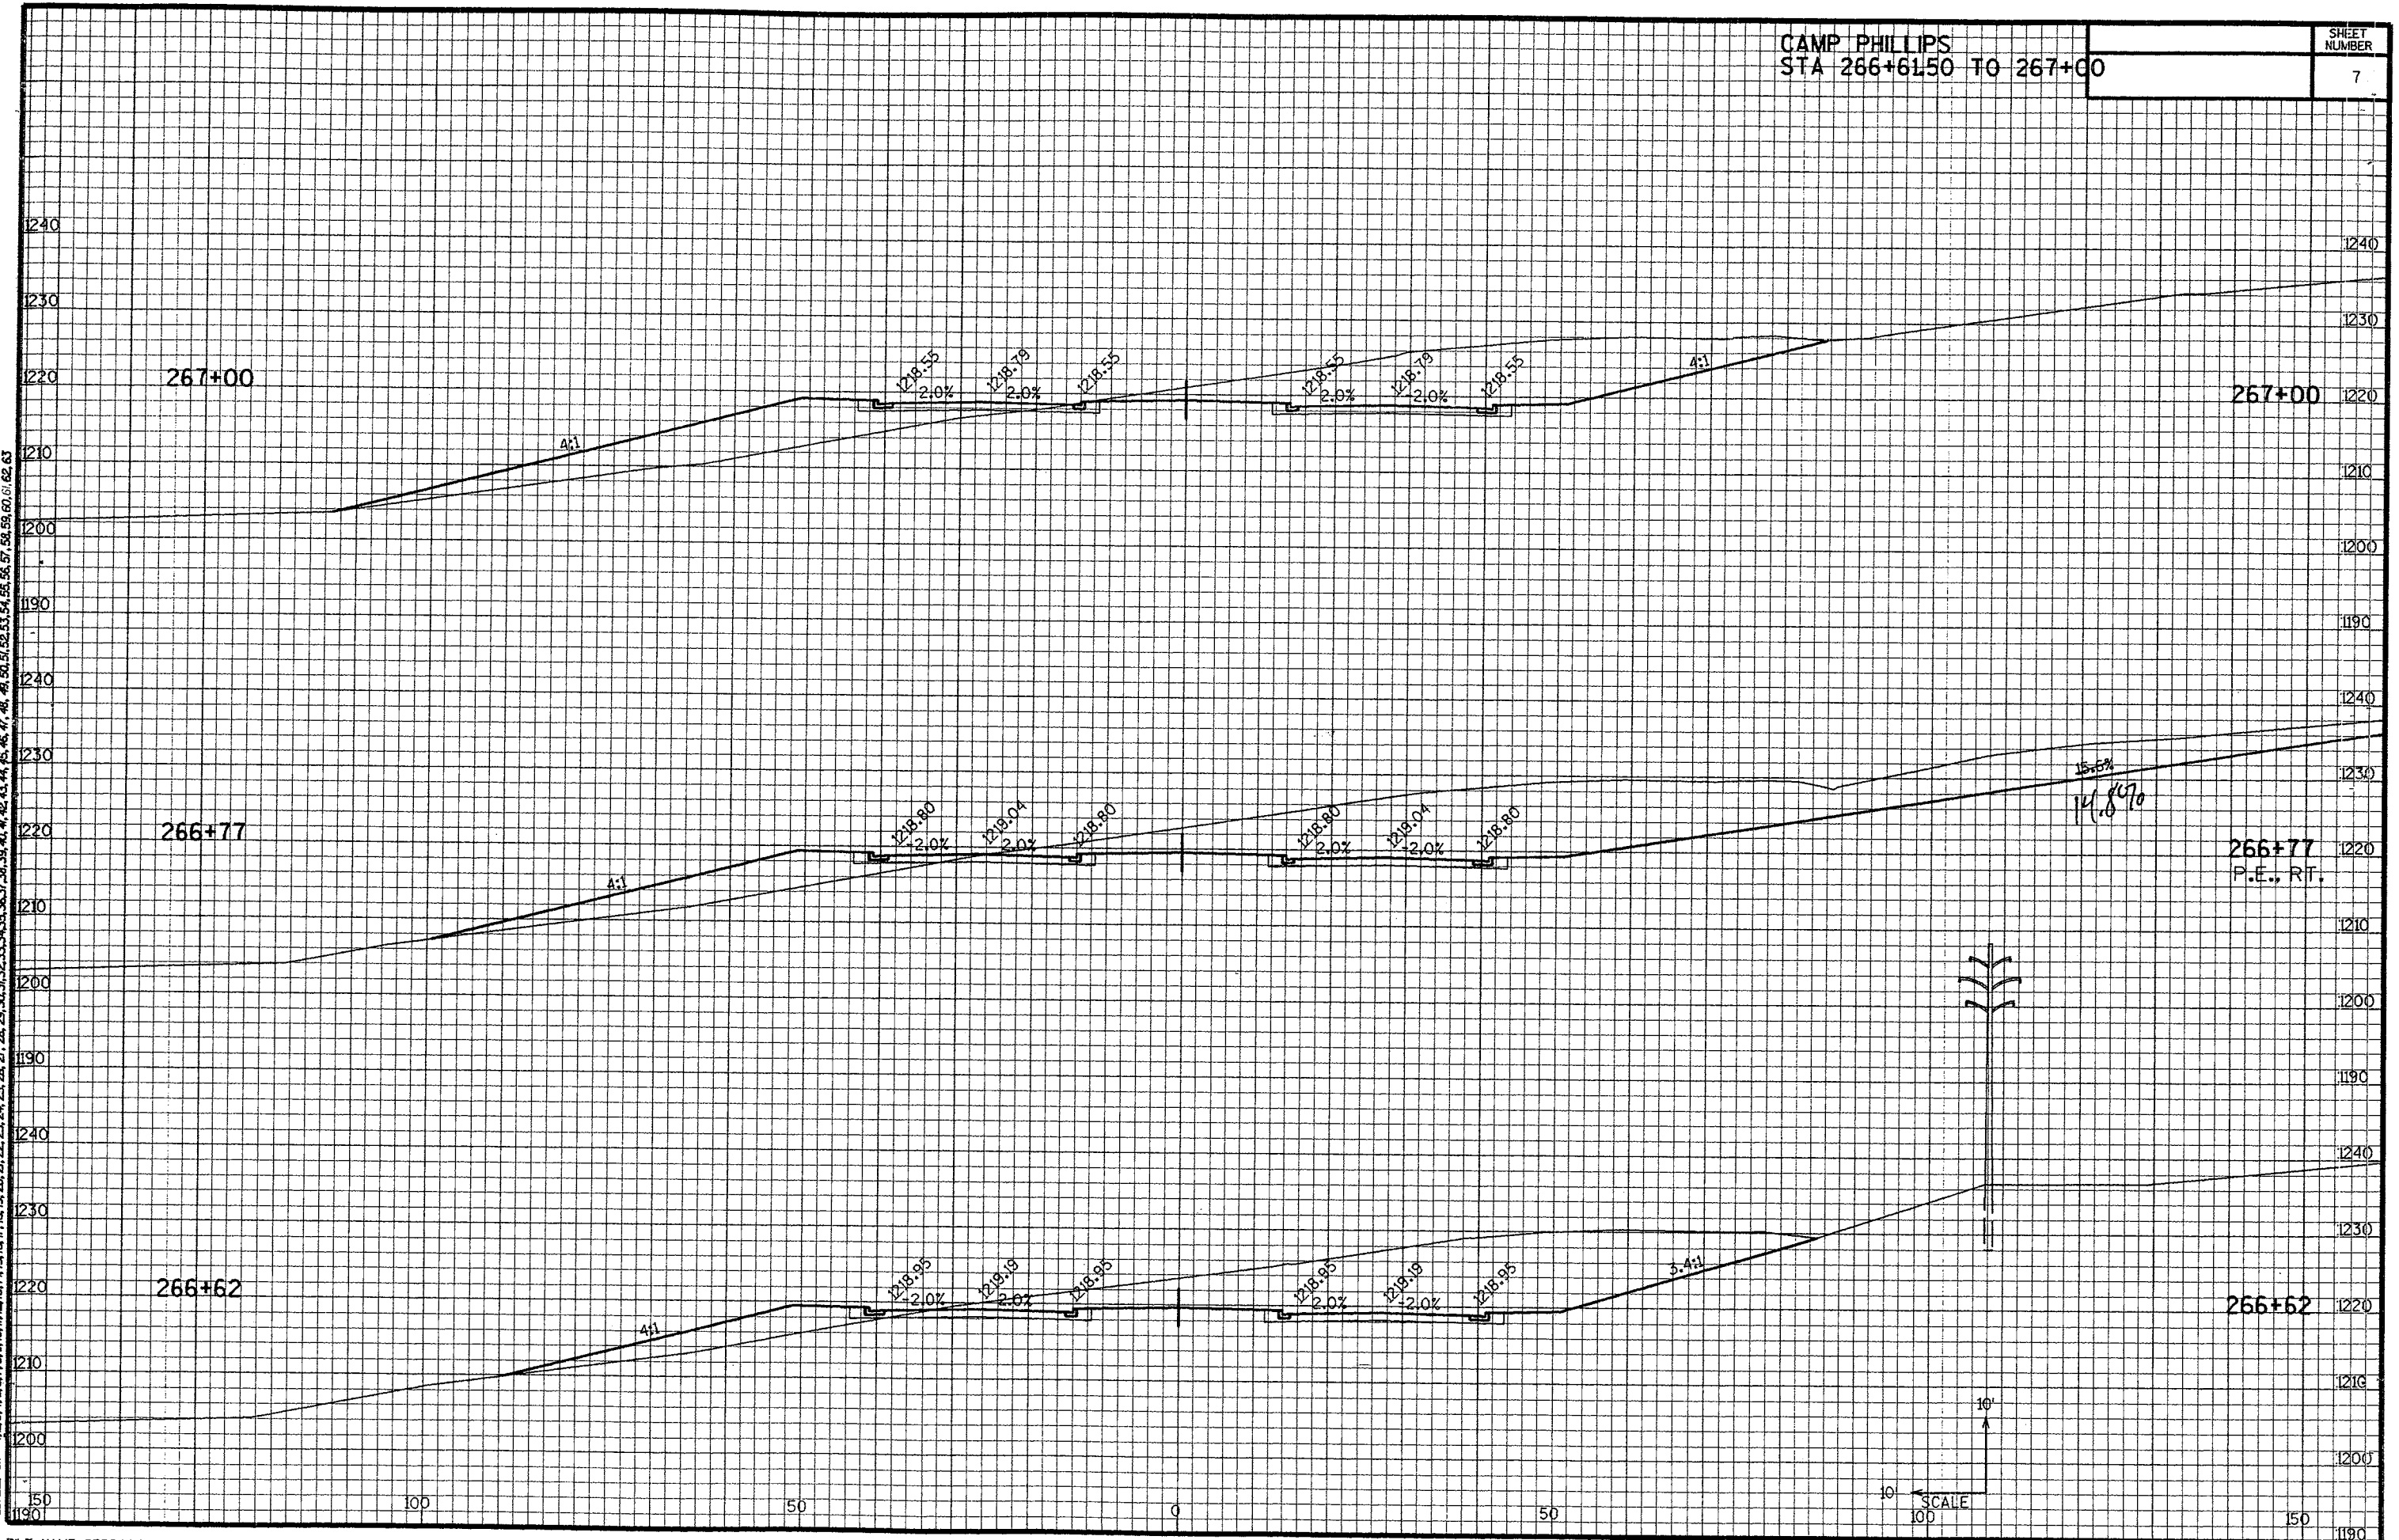


LEVELS ON - 1 2 

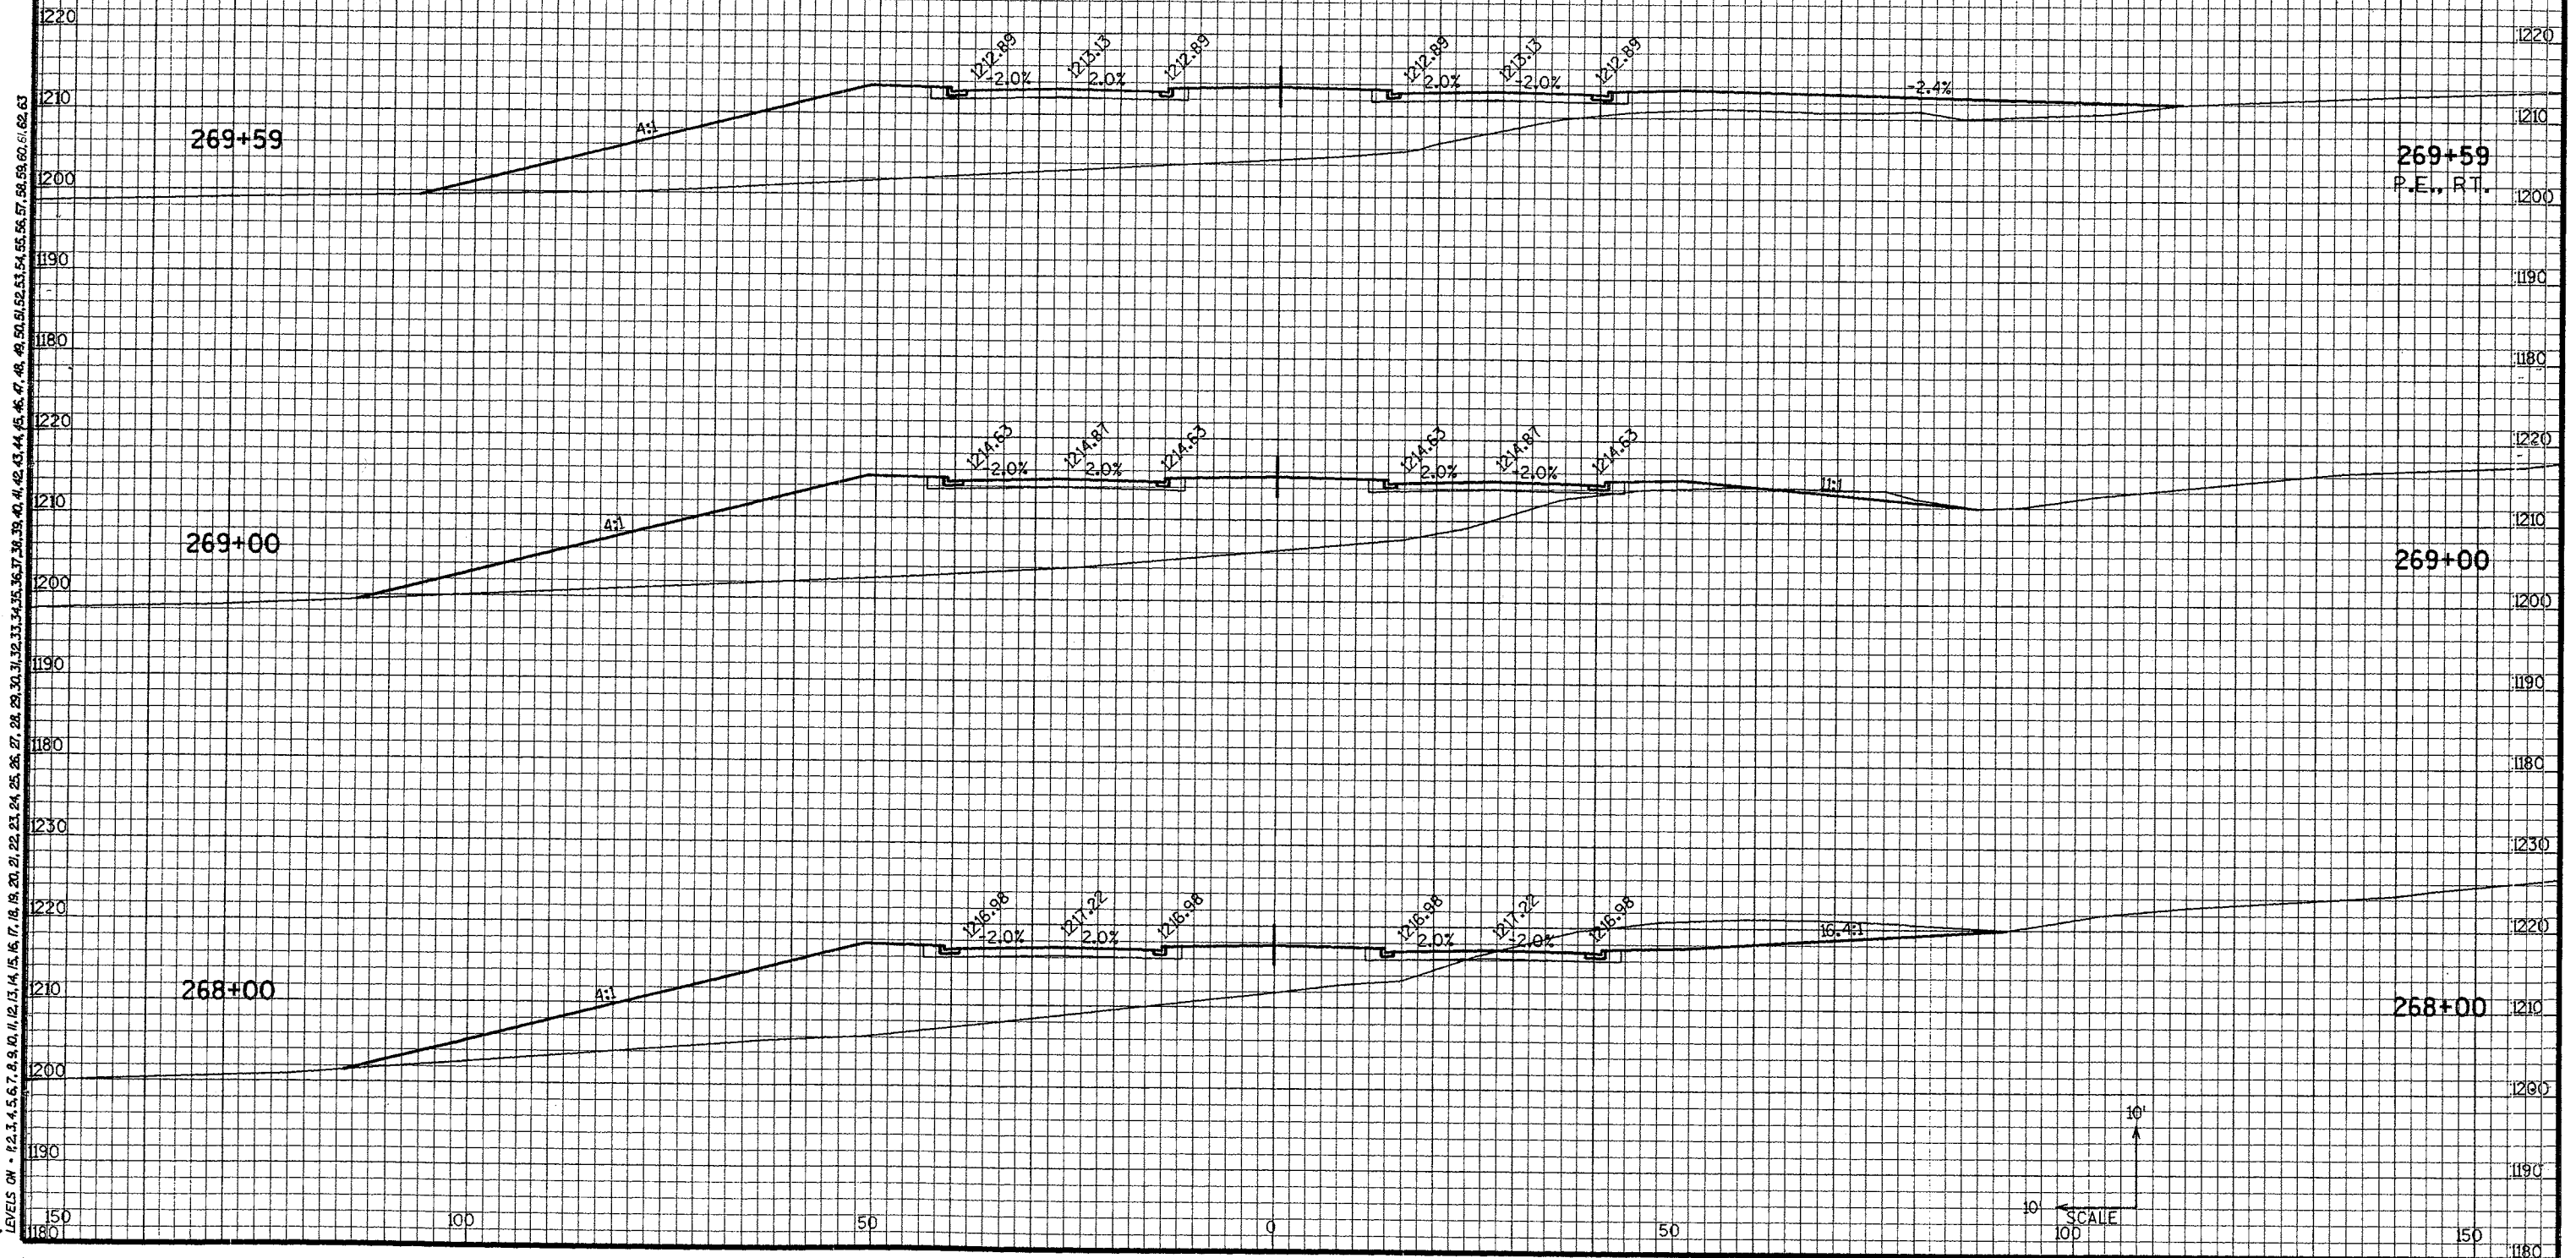


CAMP PHILLIPS
STA 270+00 TO 271+73


SHEET NUMBER
9

LEVELS ON - 6.2, 3.4, 5.6, 7.8, 9.0, 11.2, 13.4, 15.6, 17.8, 19.0, 20.2,62.2, 63.4

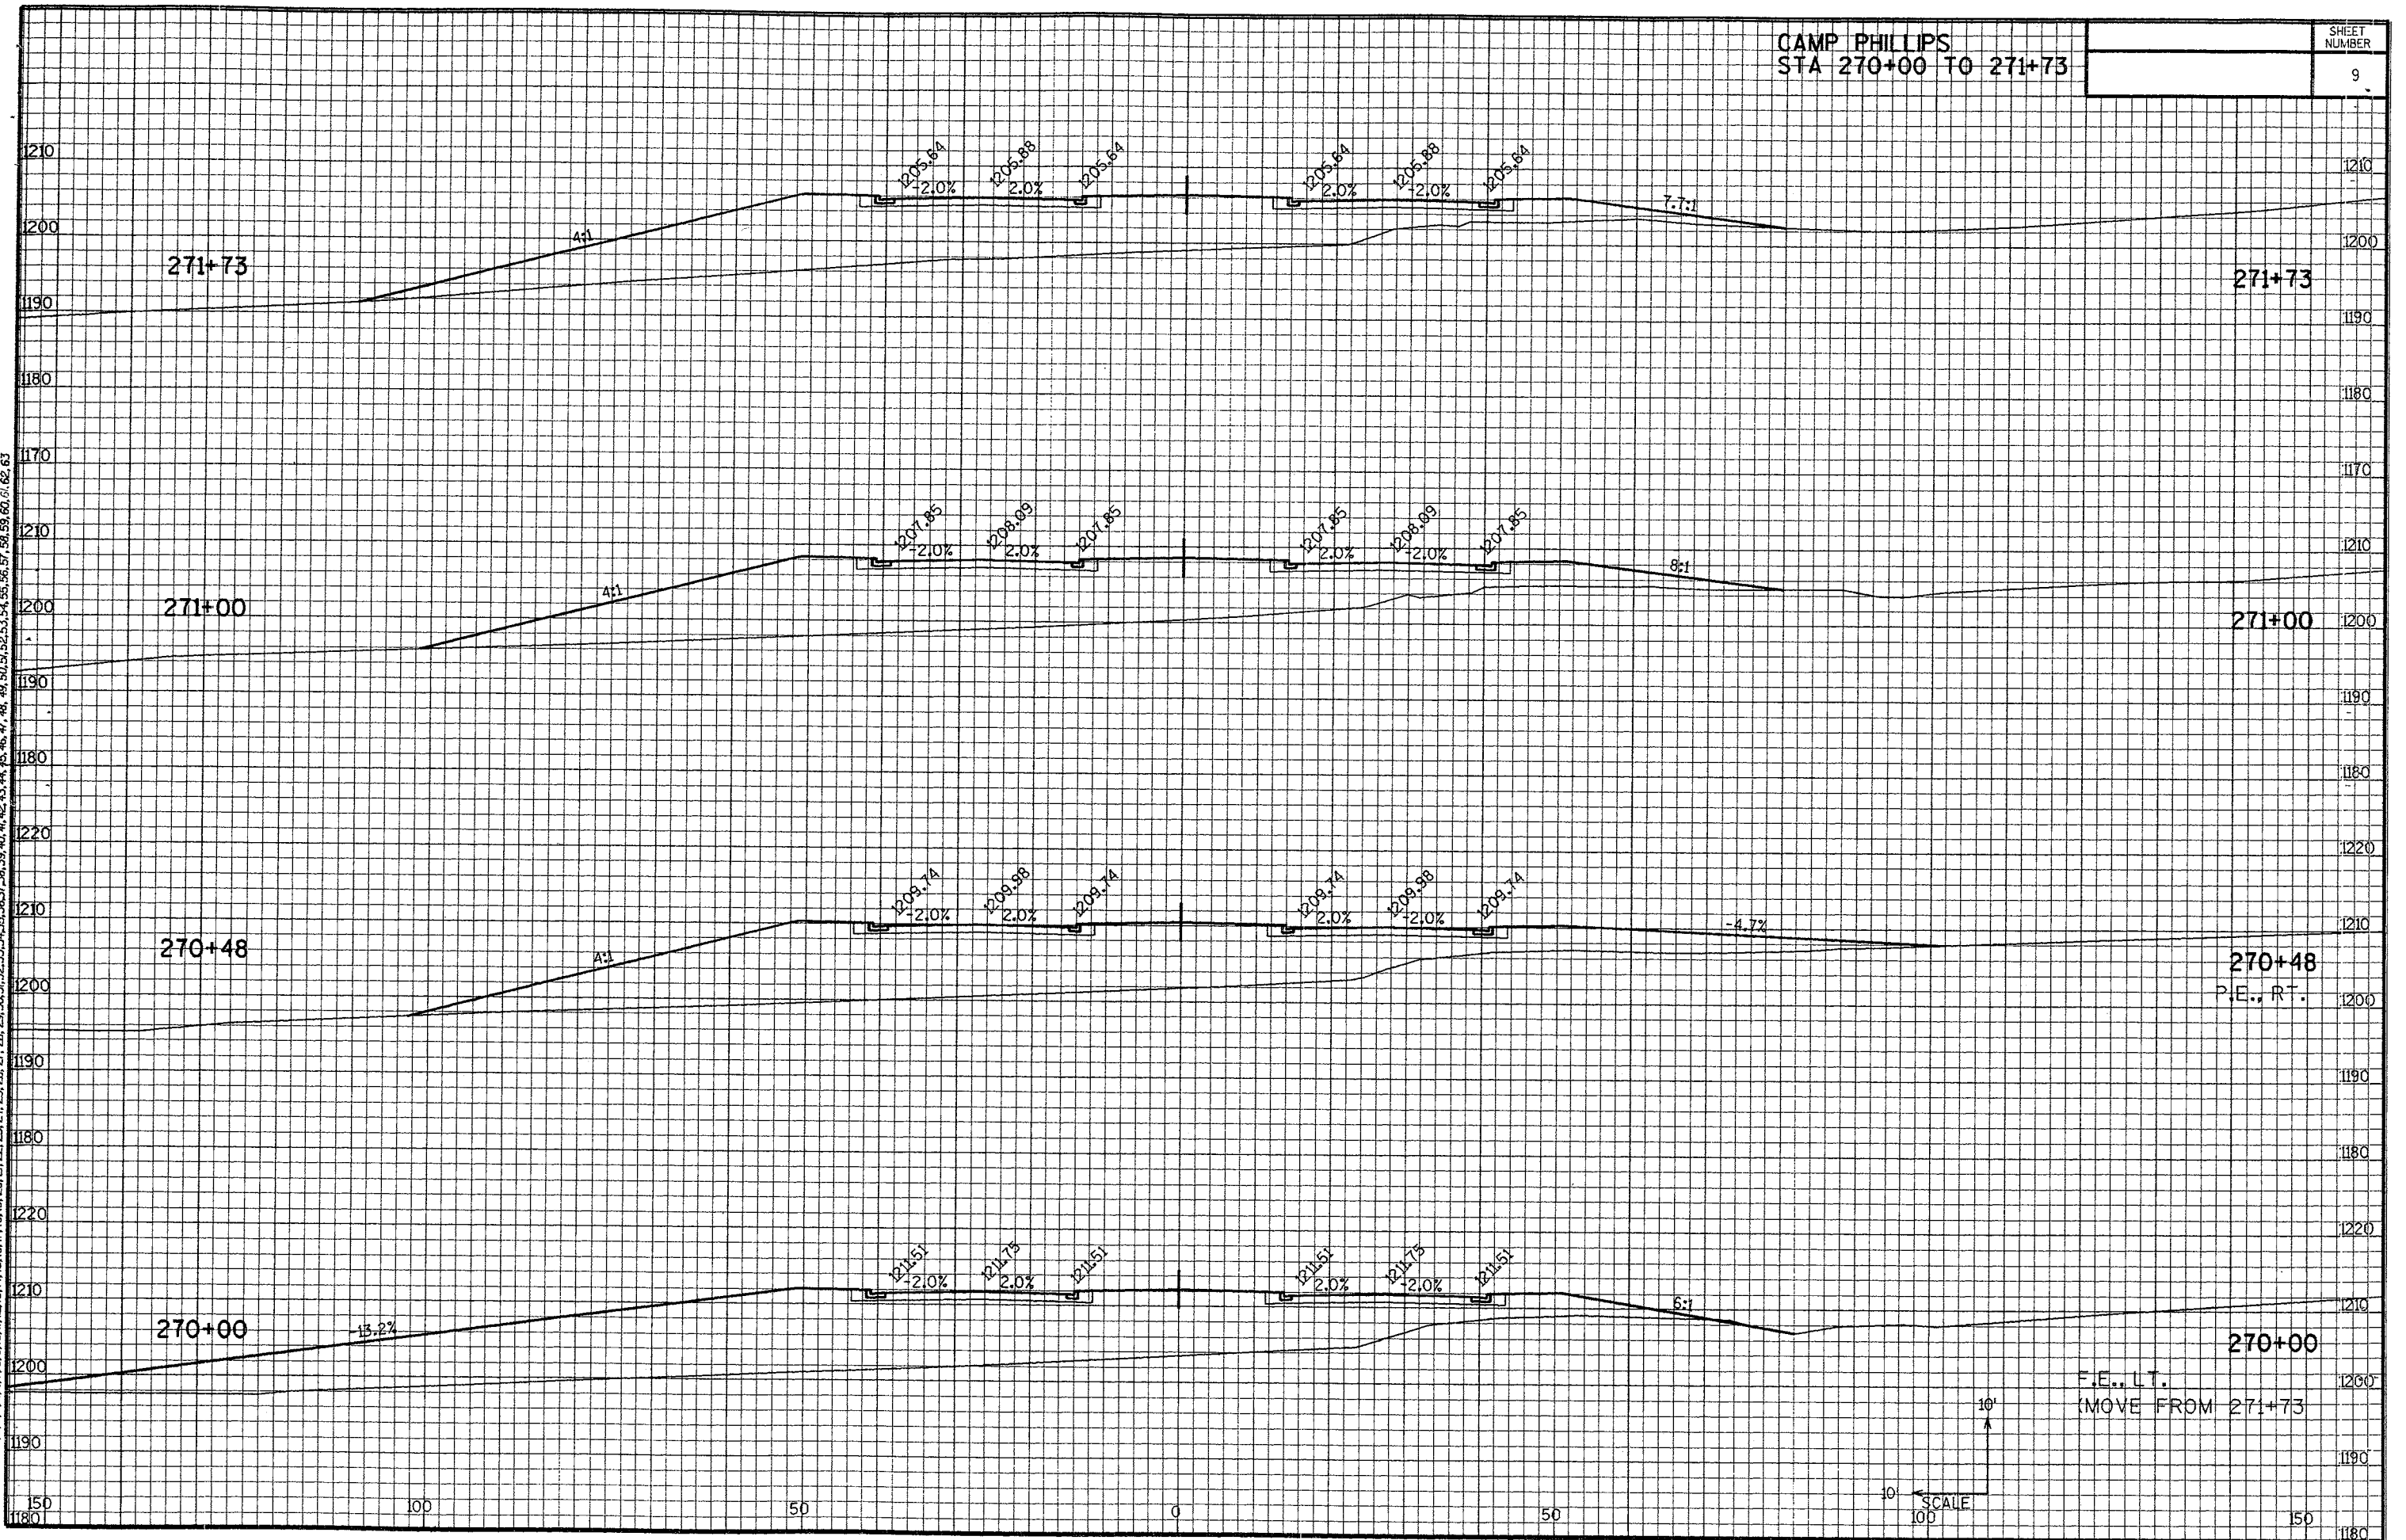



0

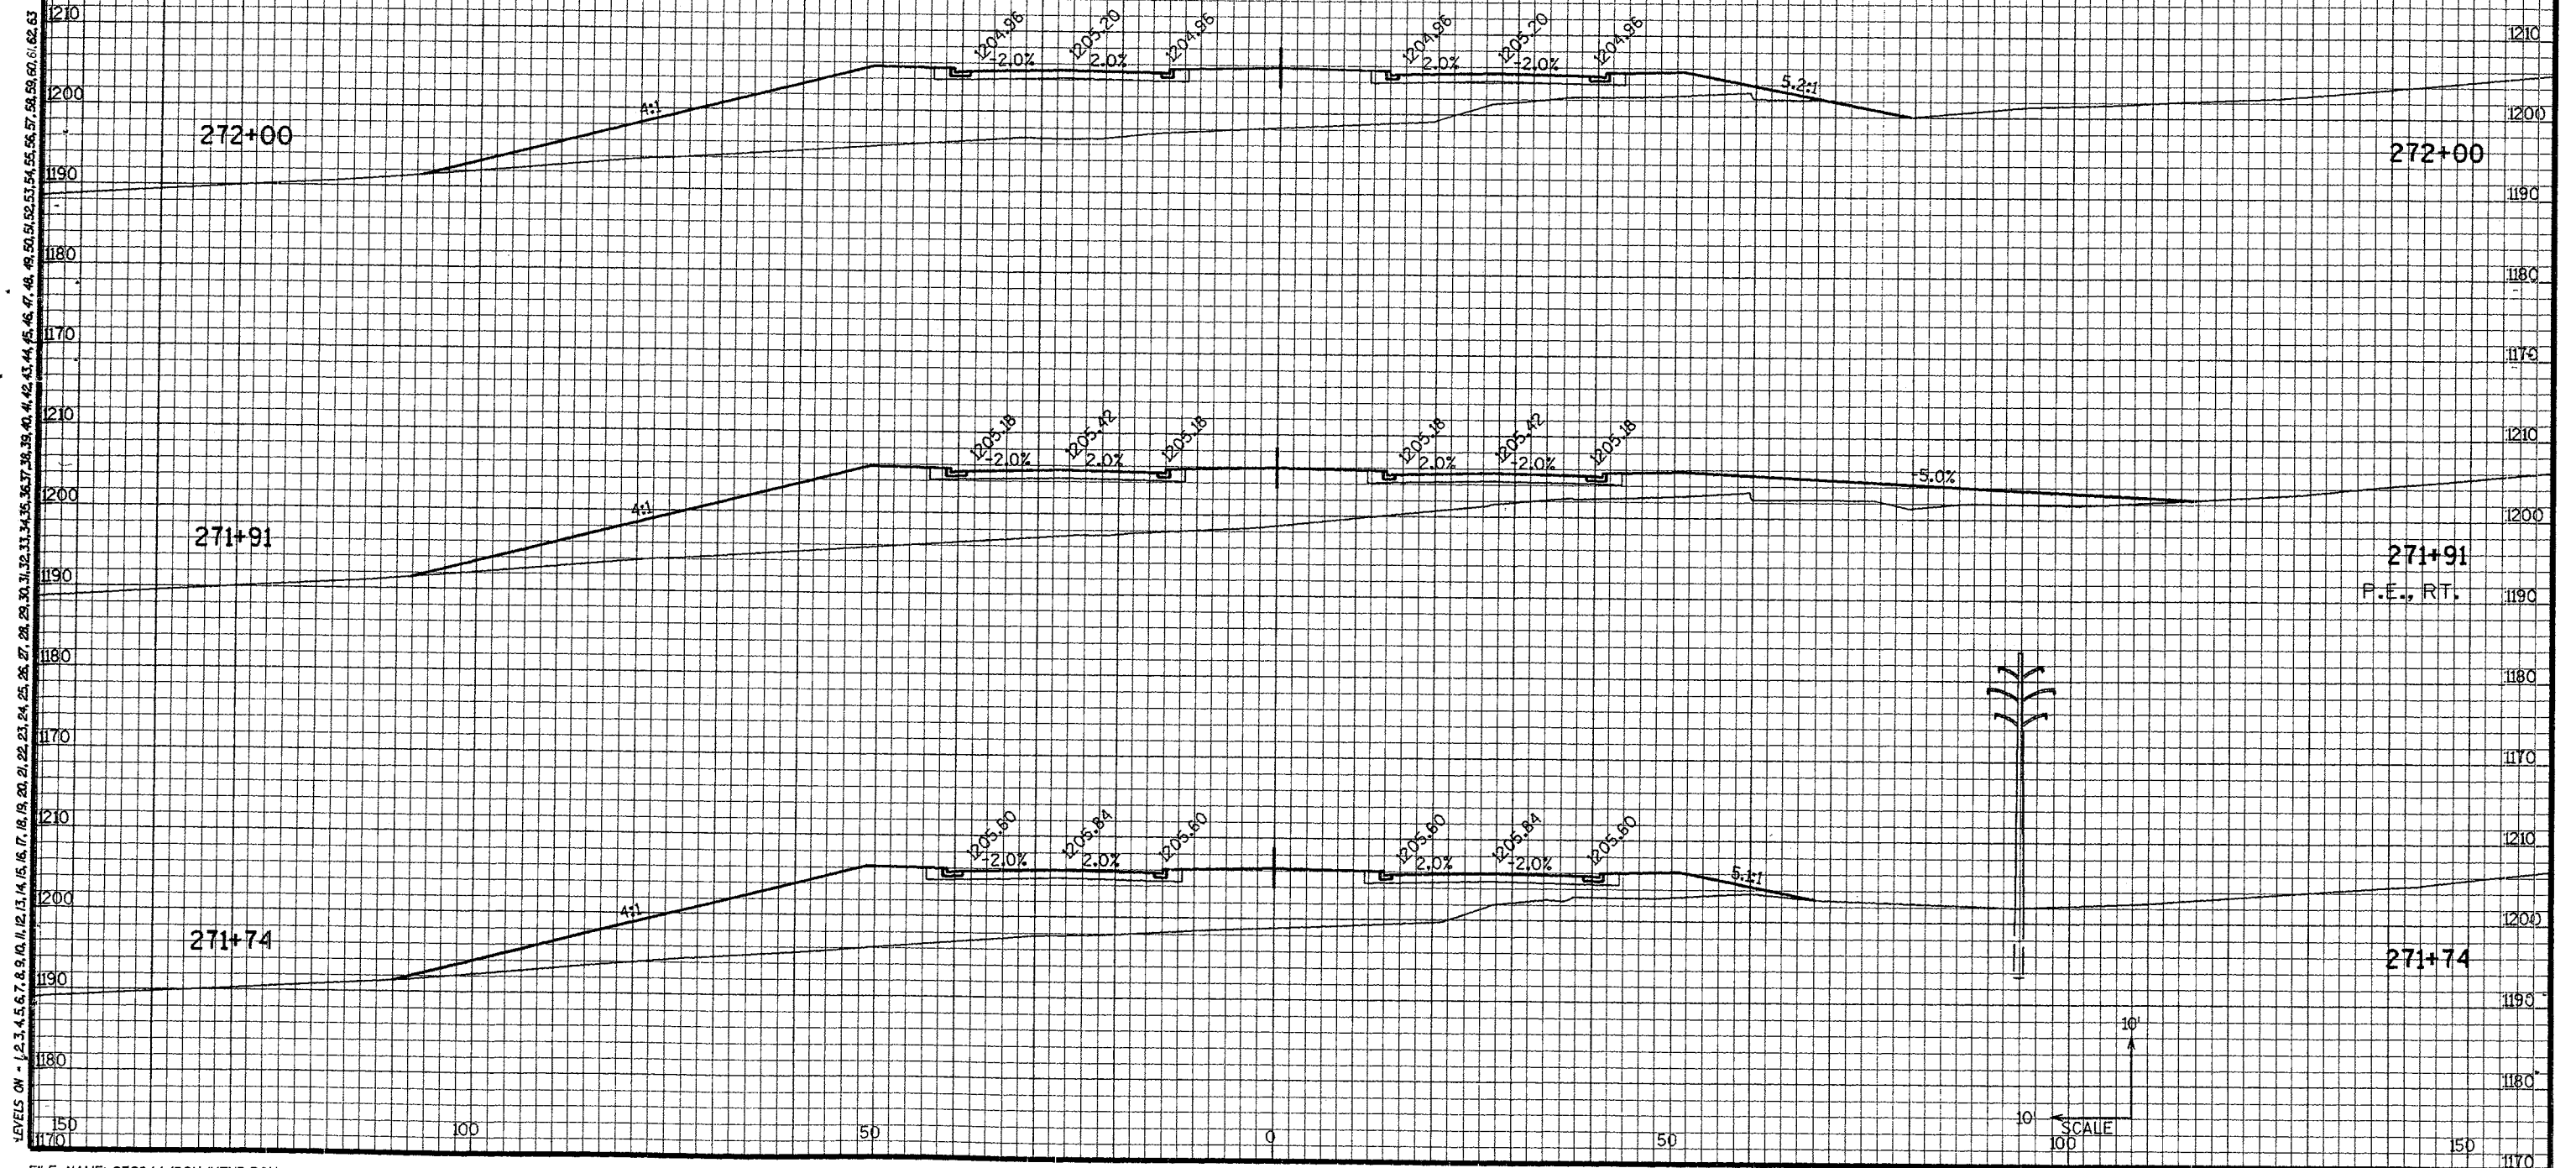

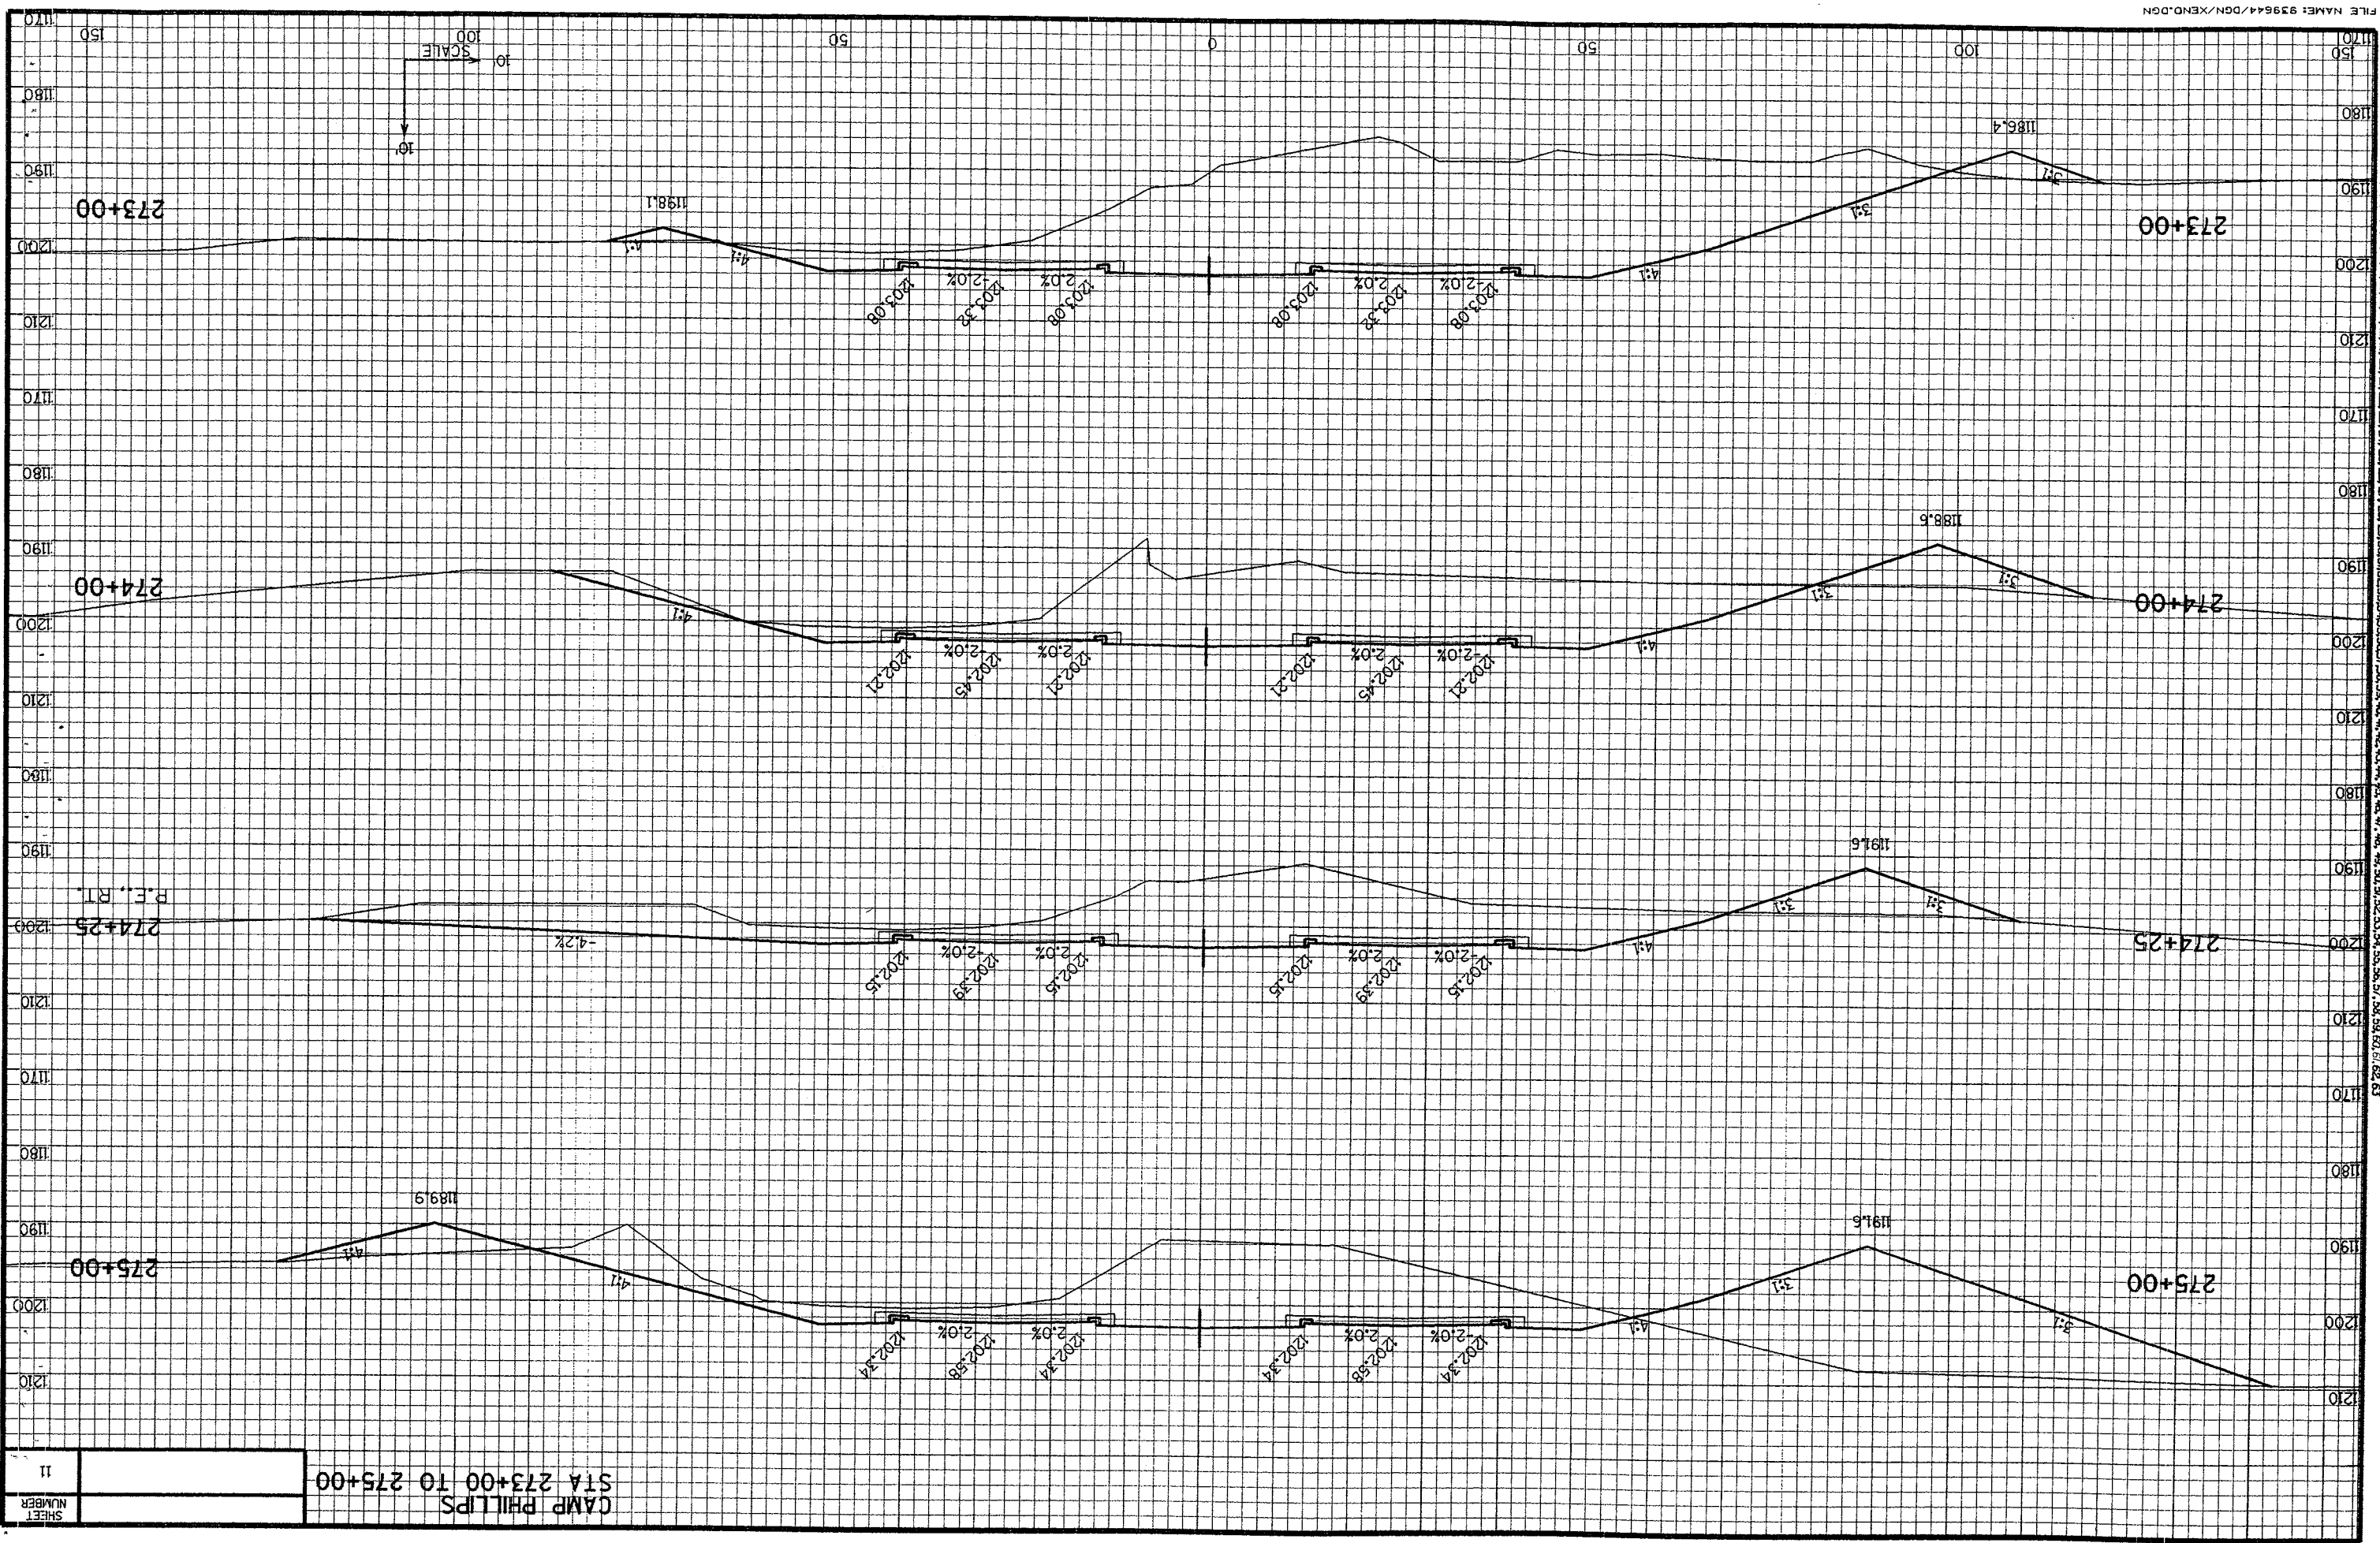


LEVELS ON - 1, 2, 3, 4, 5, 6, 7, 8, 9, 10, 11, 12, 13, 14, 15, 16, 17, 18, 19, 20, 21, 22, 23, 24, 25, 26, 27, 28, 29, 30, 31, 32, 33, 34, 35, 36, 37, 38, 39, 40, 41, 42, 43, 44, 45, 46, 47, 48, 49, 50, 51, 52, 53, 54, 55, 56, 57, 58, 59, 60, 61, 62, 63

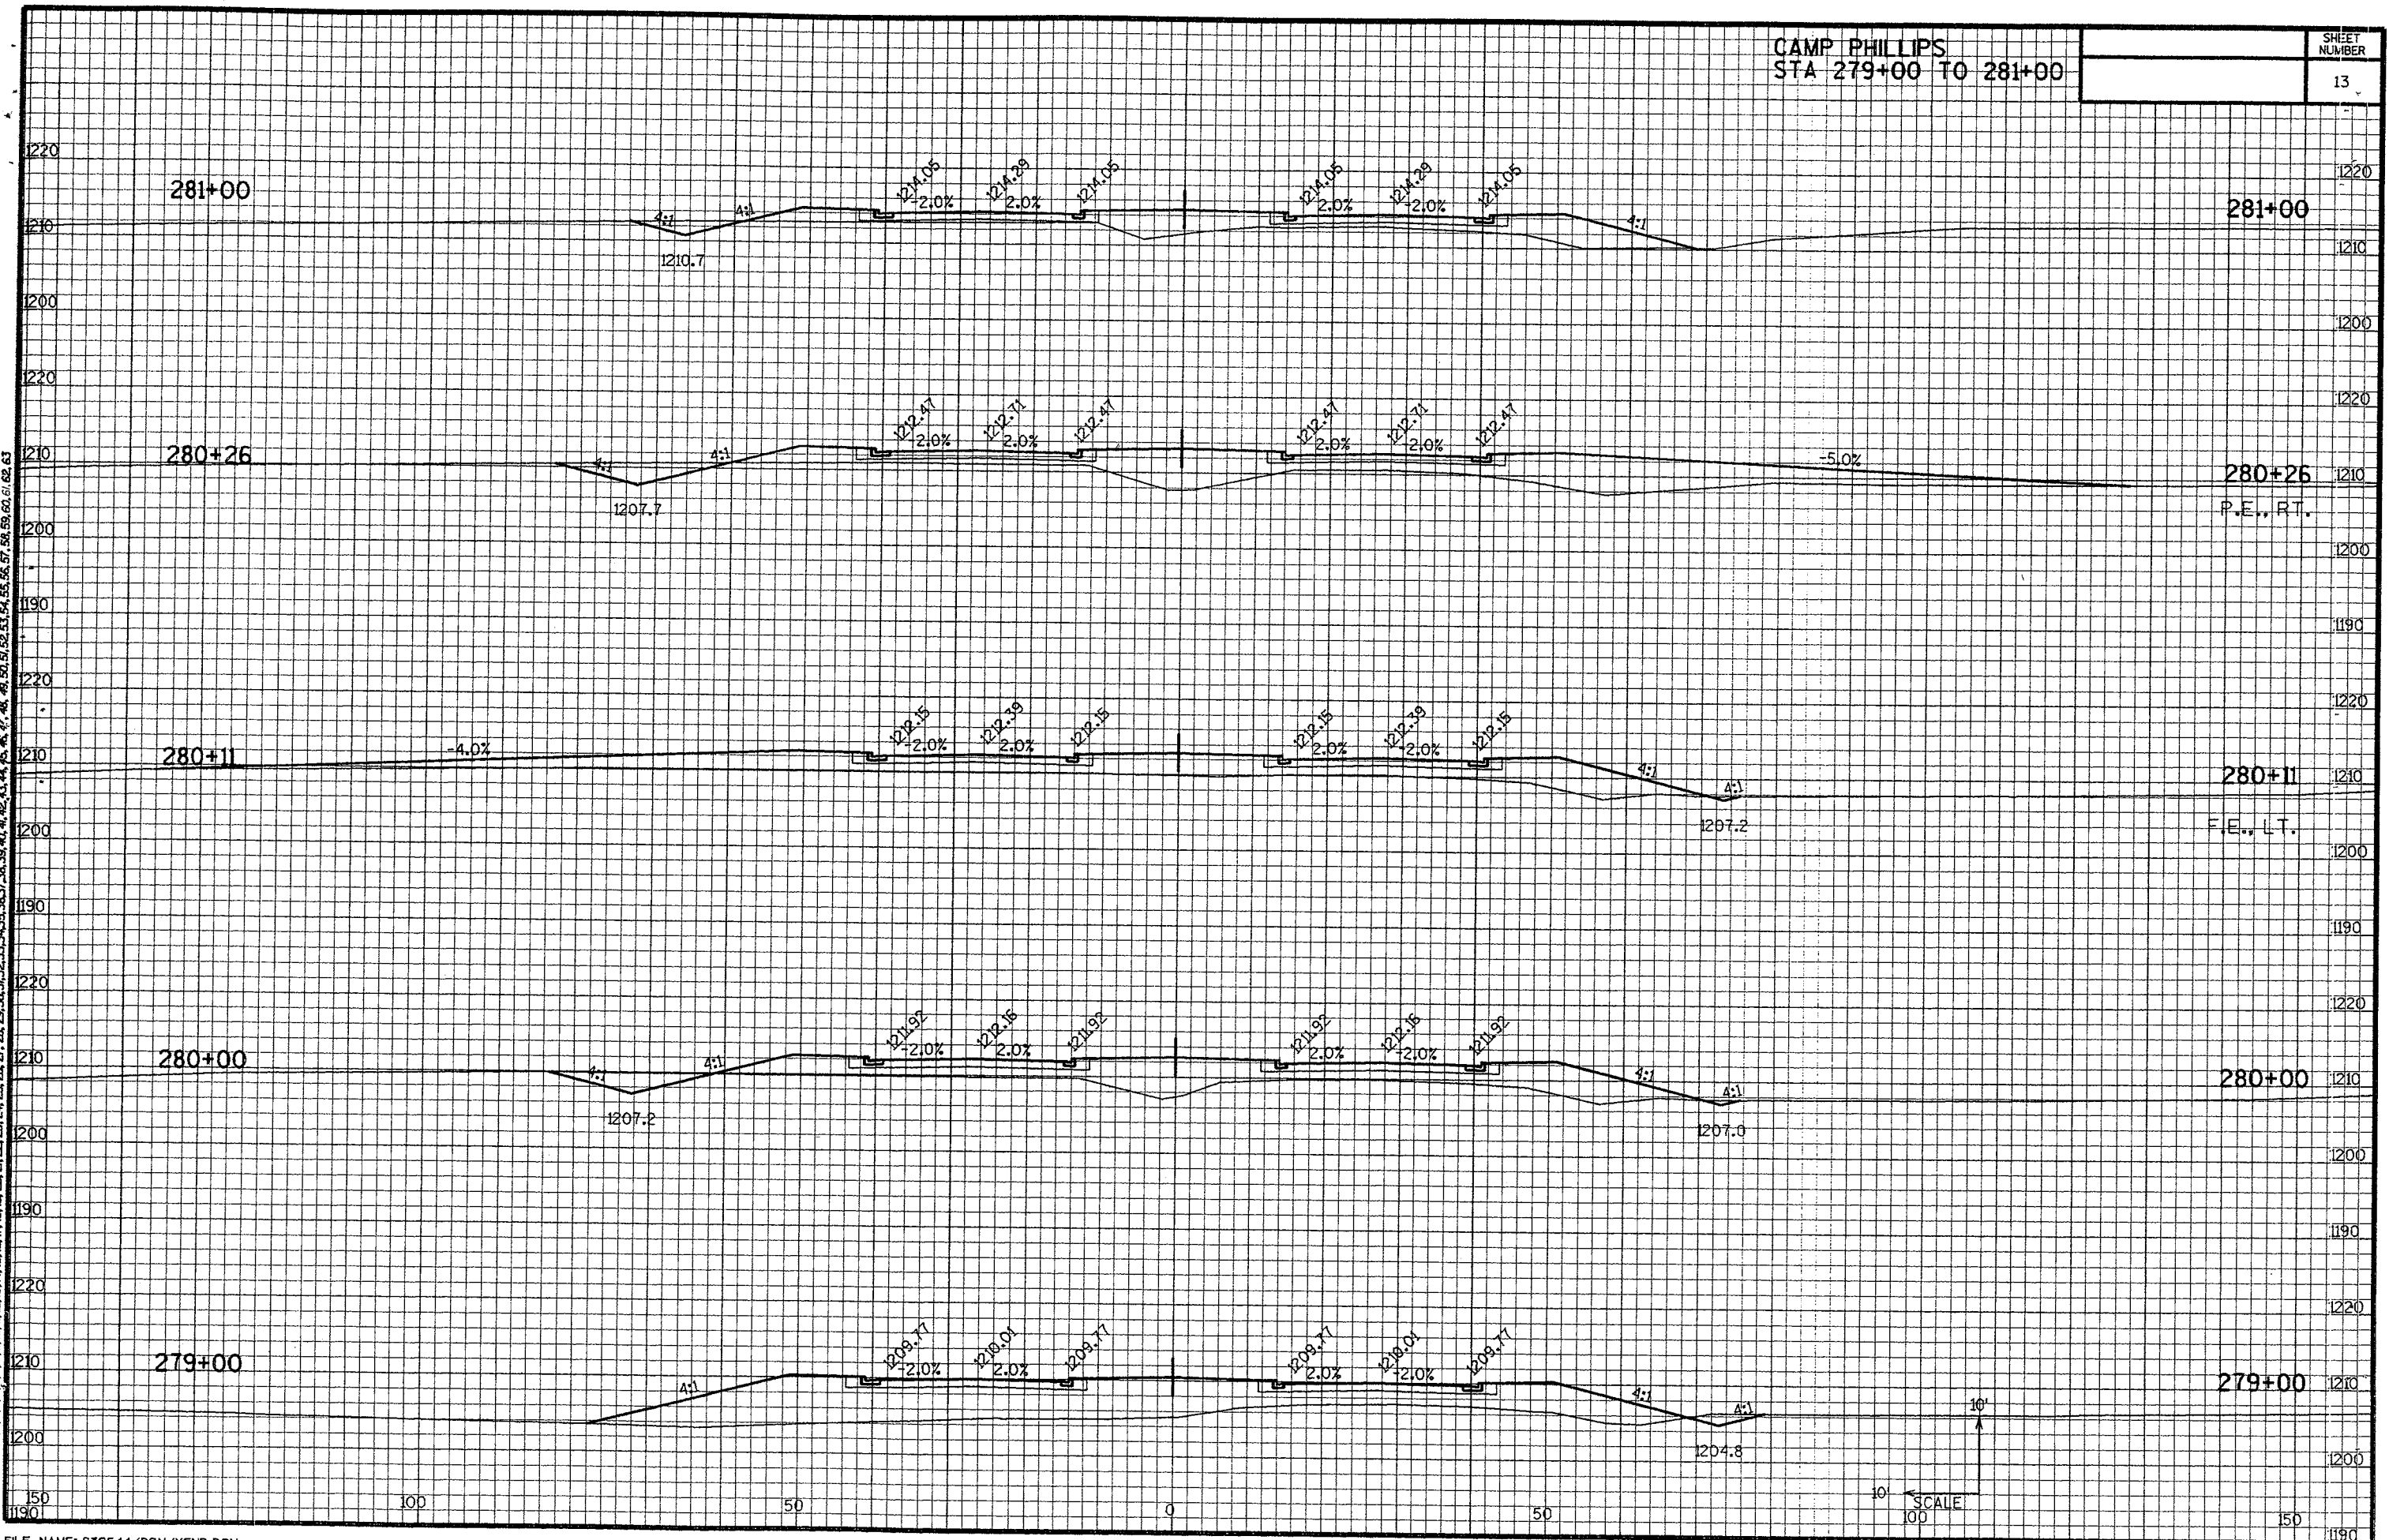


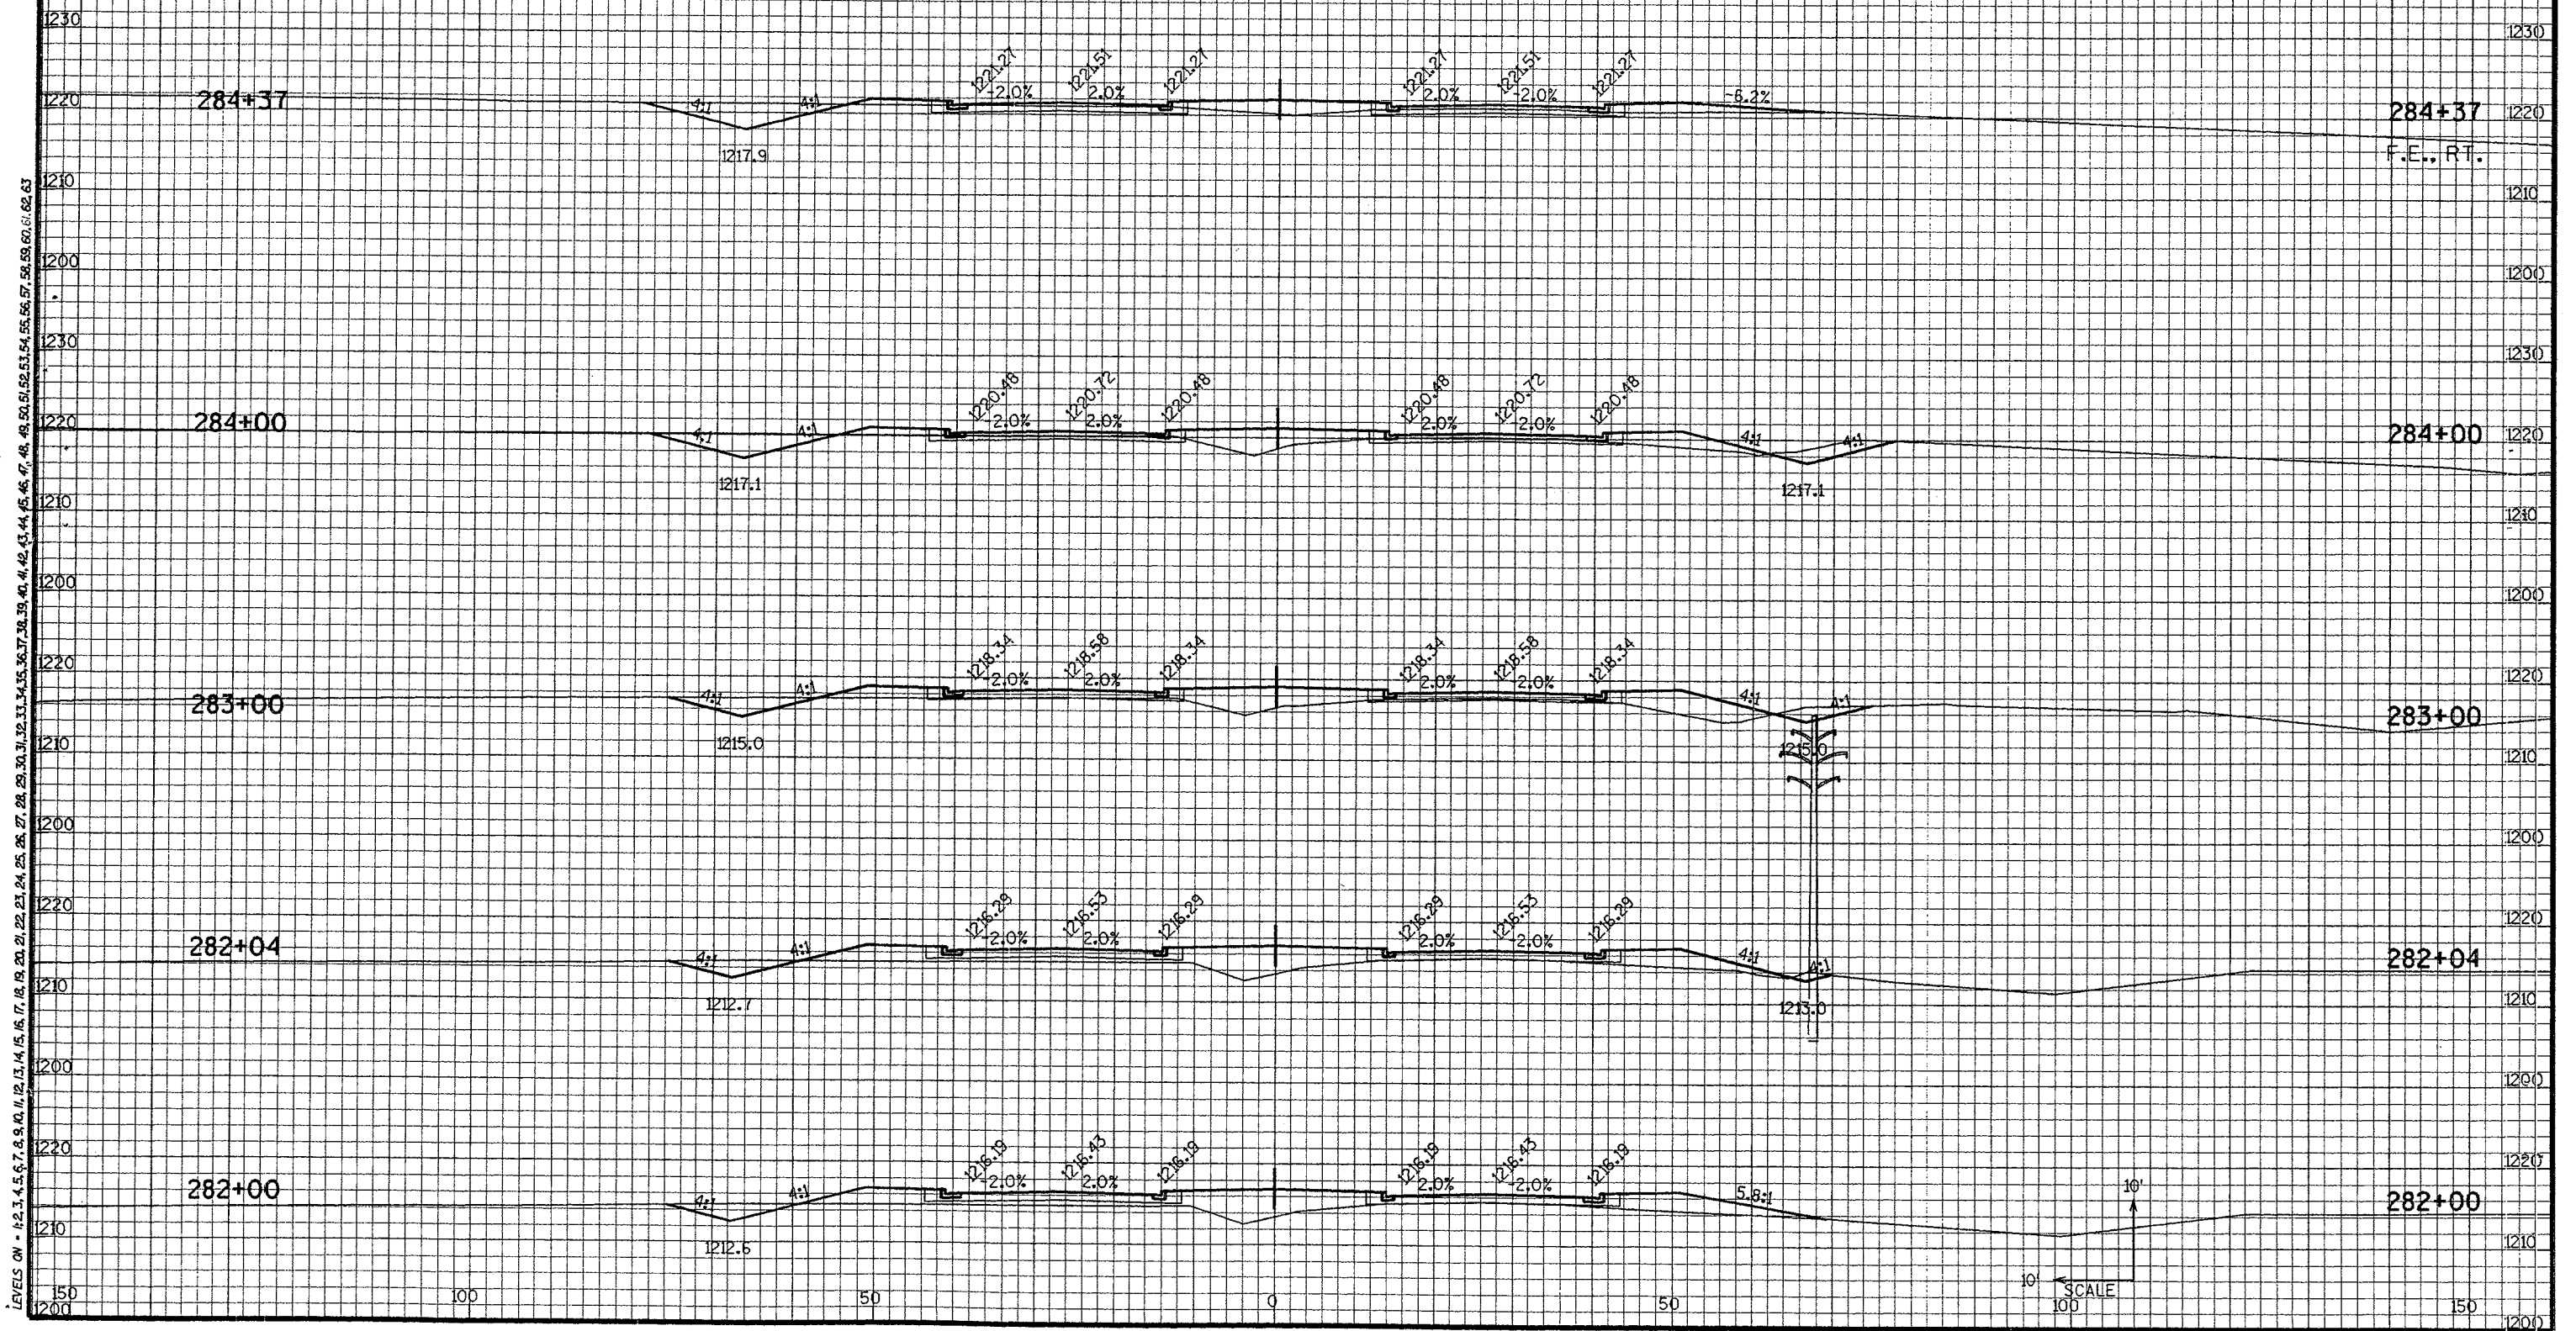


LEVELS ON - 12.3, 4.5, 6.7, 8.9, 10.1, 12.3, 14.5, 16.7, 18.9, 19.2, 21.4, 23.6, 25.8, 27.0, 29.2, 31.4, 33.6, 35.8, 38.0, 40.2, 42.4, 44.6, 46.8, 49.0, 51.2, 53.4, 55.6, 57.8, 59.0, 61.2, 63.4

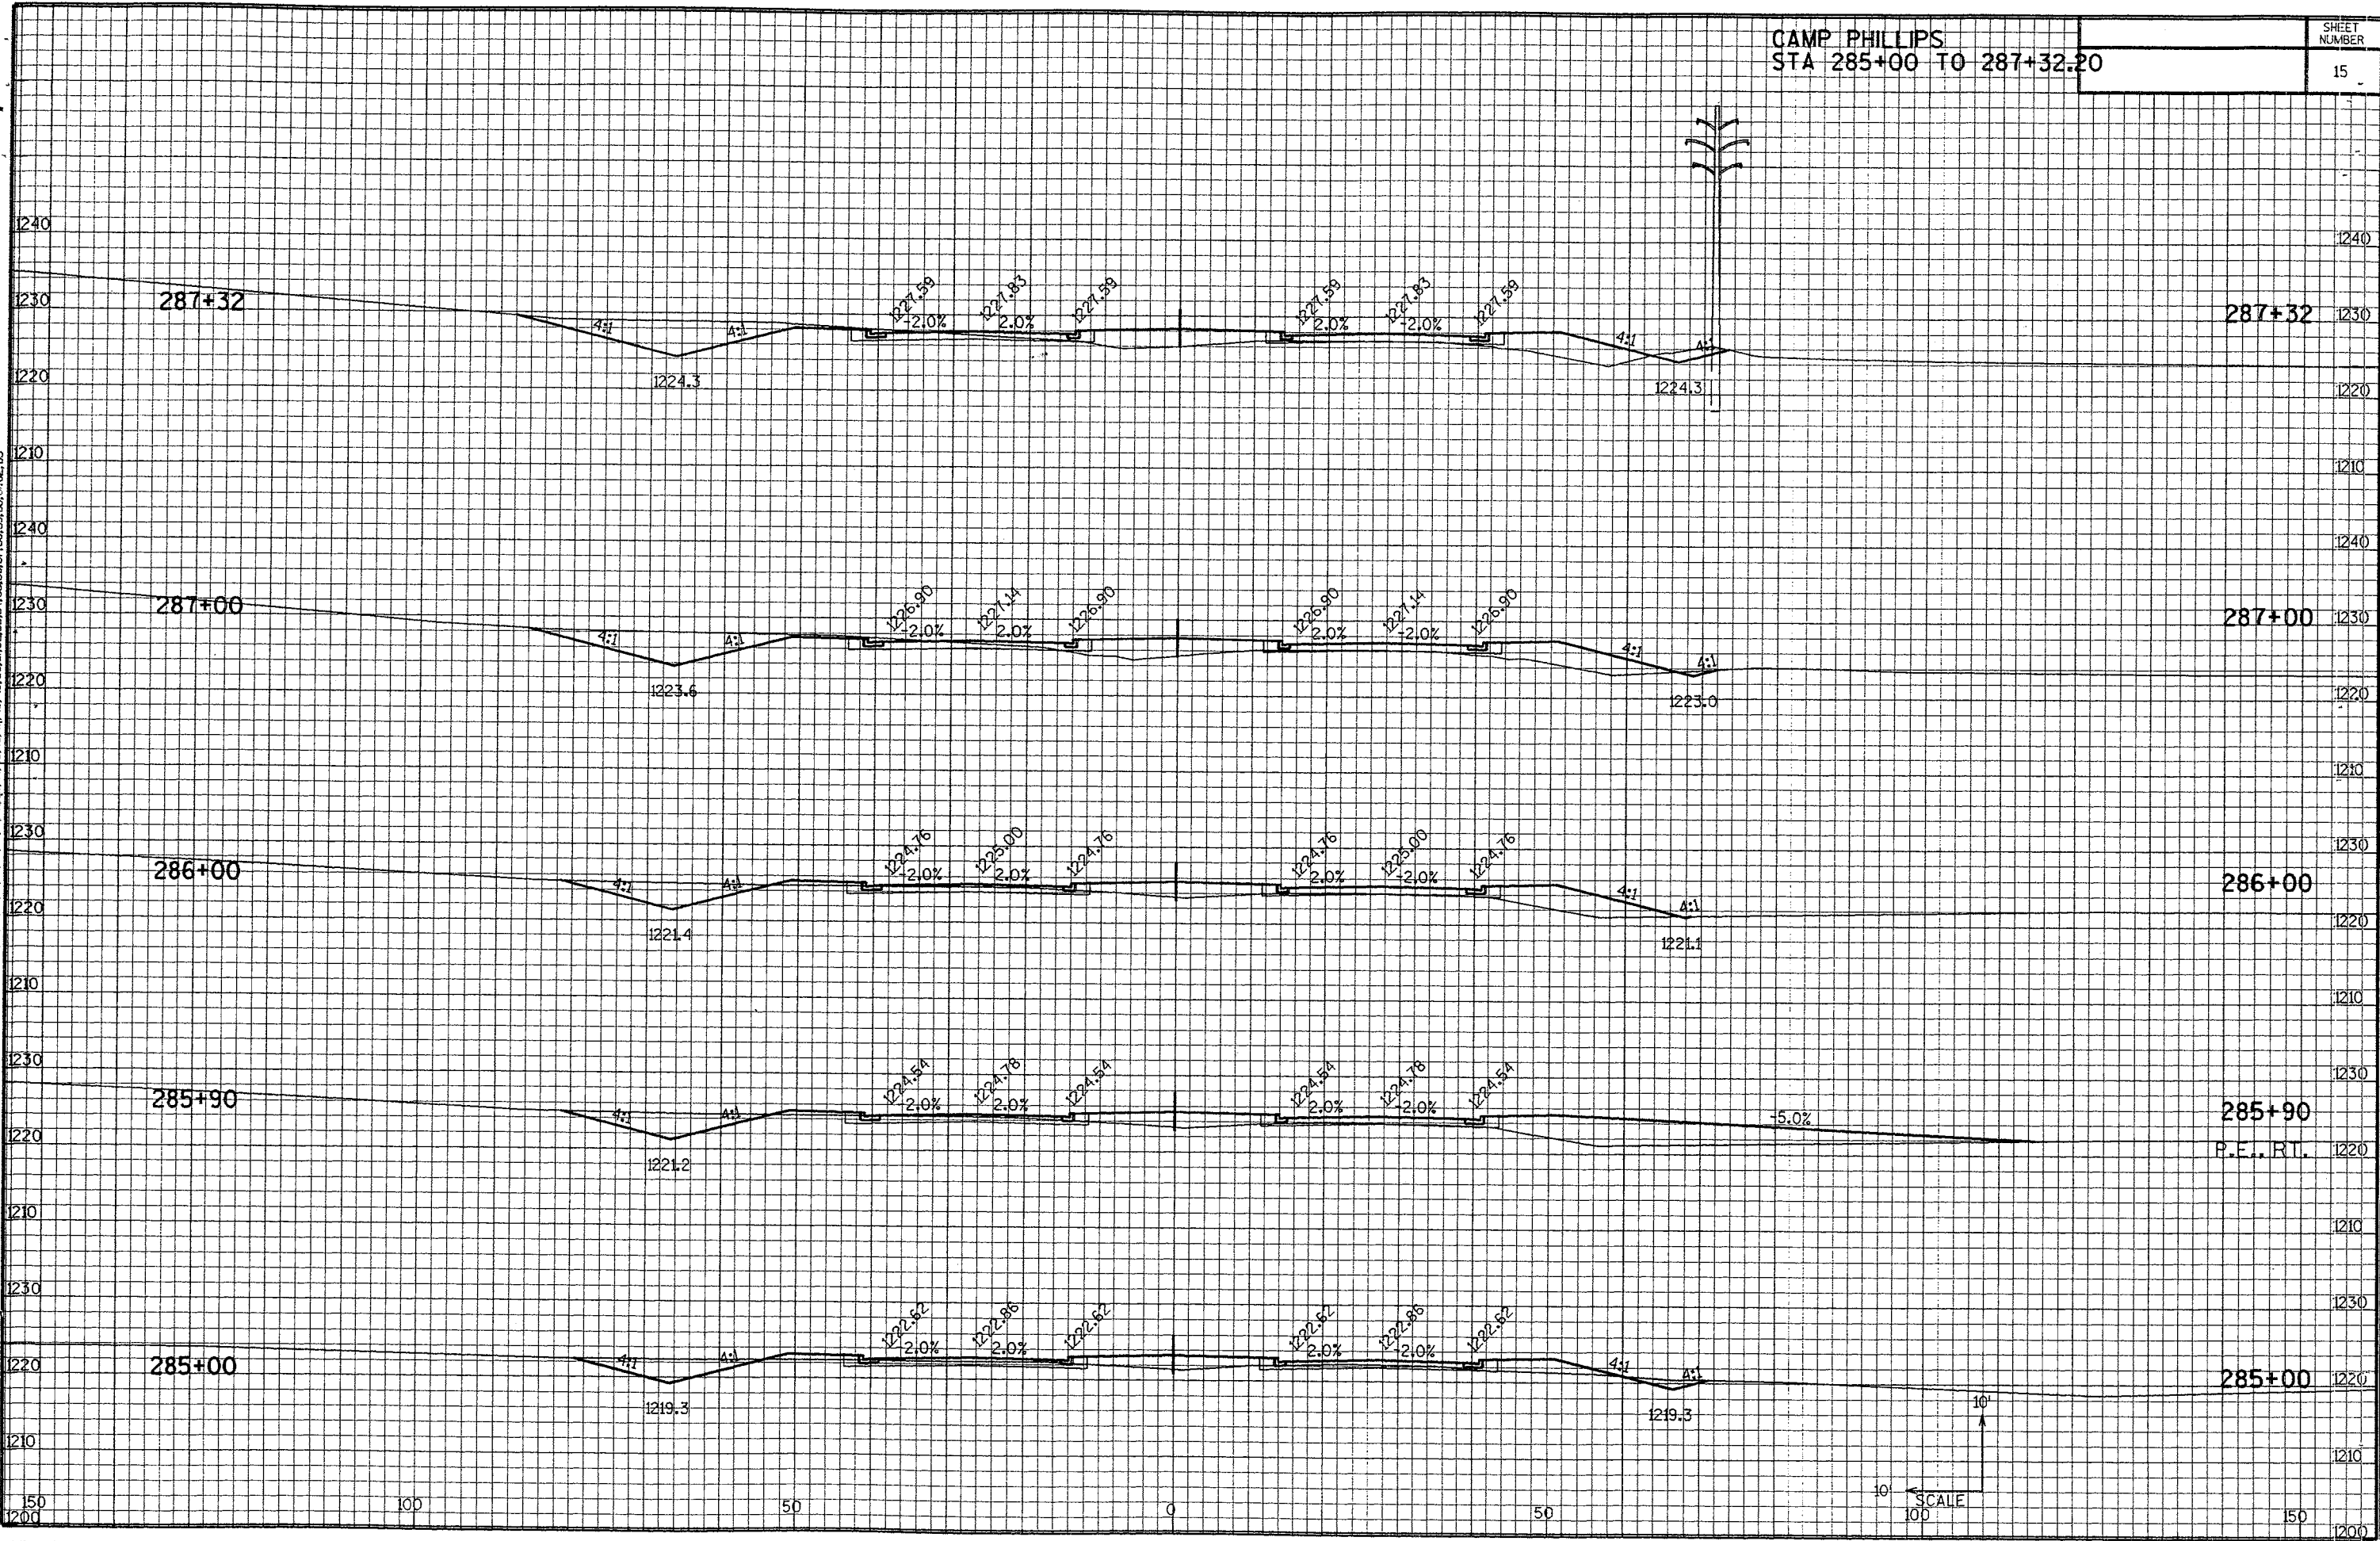


LEVELS ON - 4, 2, 3, 4, 5, 6, 7, 8, 9, 10, 11, 12, 13, 14, 15, 16, 17, 18, 19, 20, 21, 22, 23, 24, 25, 26, 27, 28, 29, 30, 31, 32, 33, 34, 35, 36, 37, 38, 39, 40, 41, 42, 43, 44, 45, 46, 47, 48, 49, 50, 51, 52, 53, 54, 55, 56, 57, 58, 59, 60, 61, 62, 63

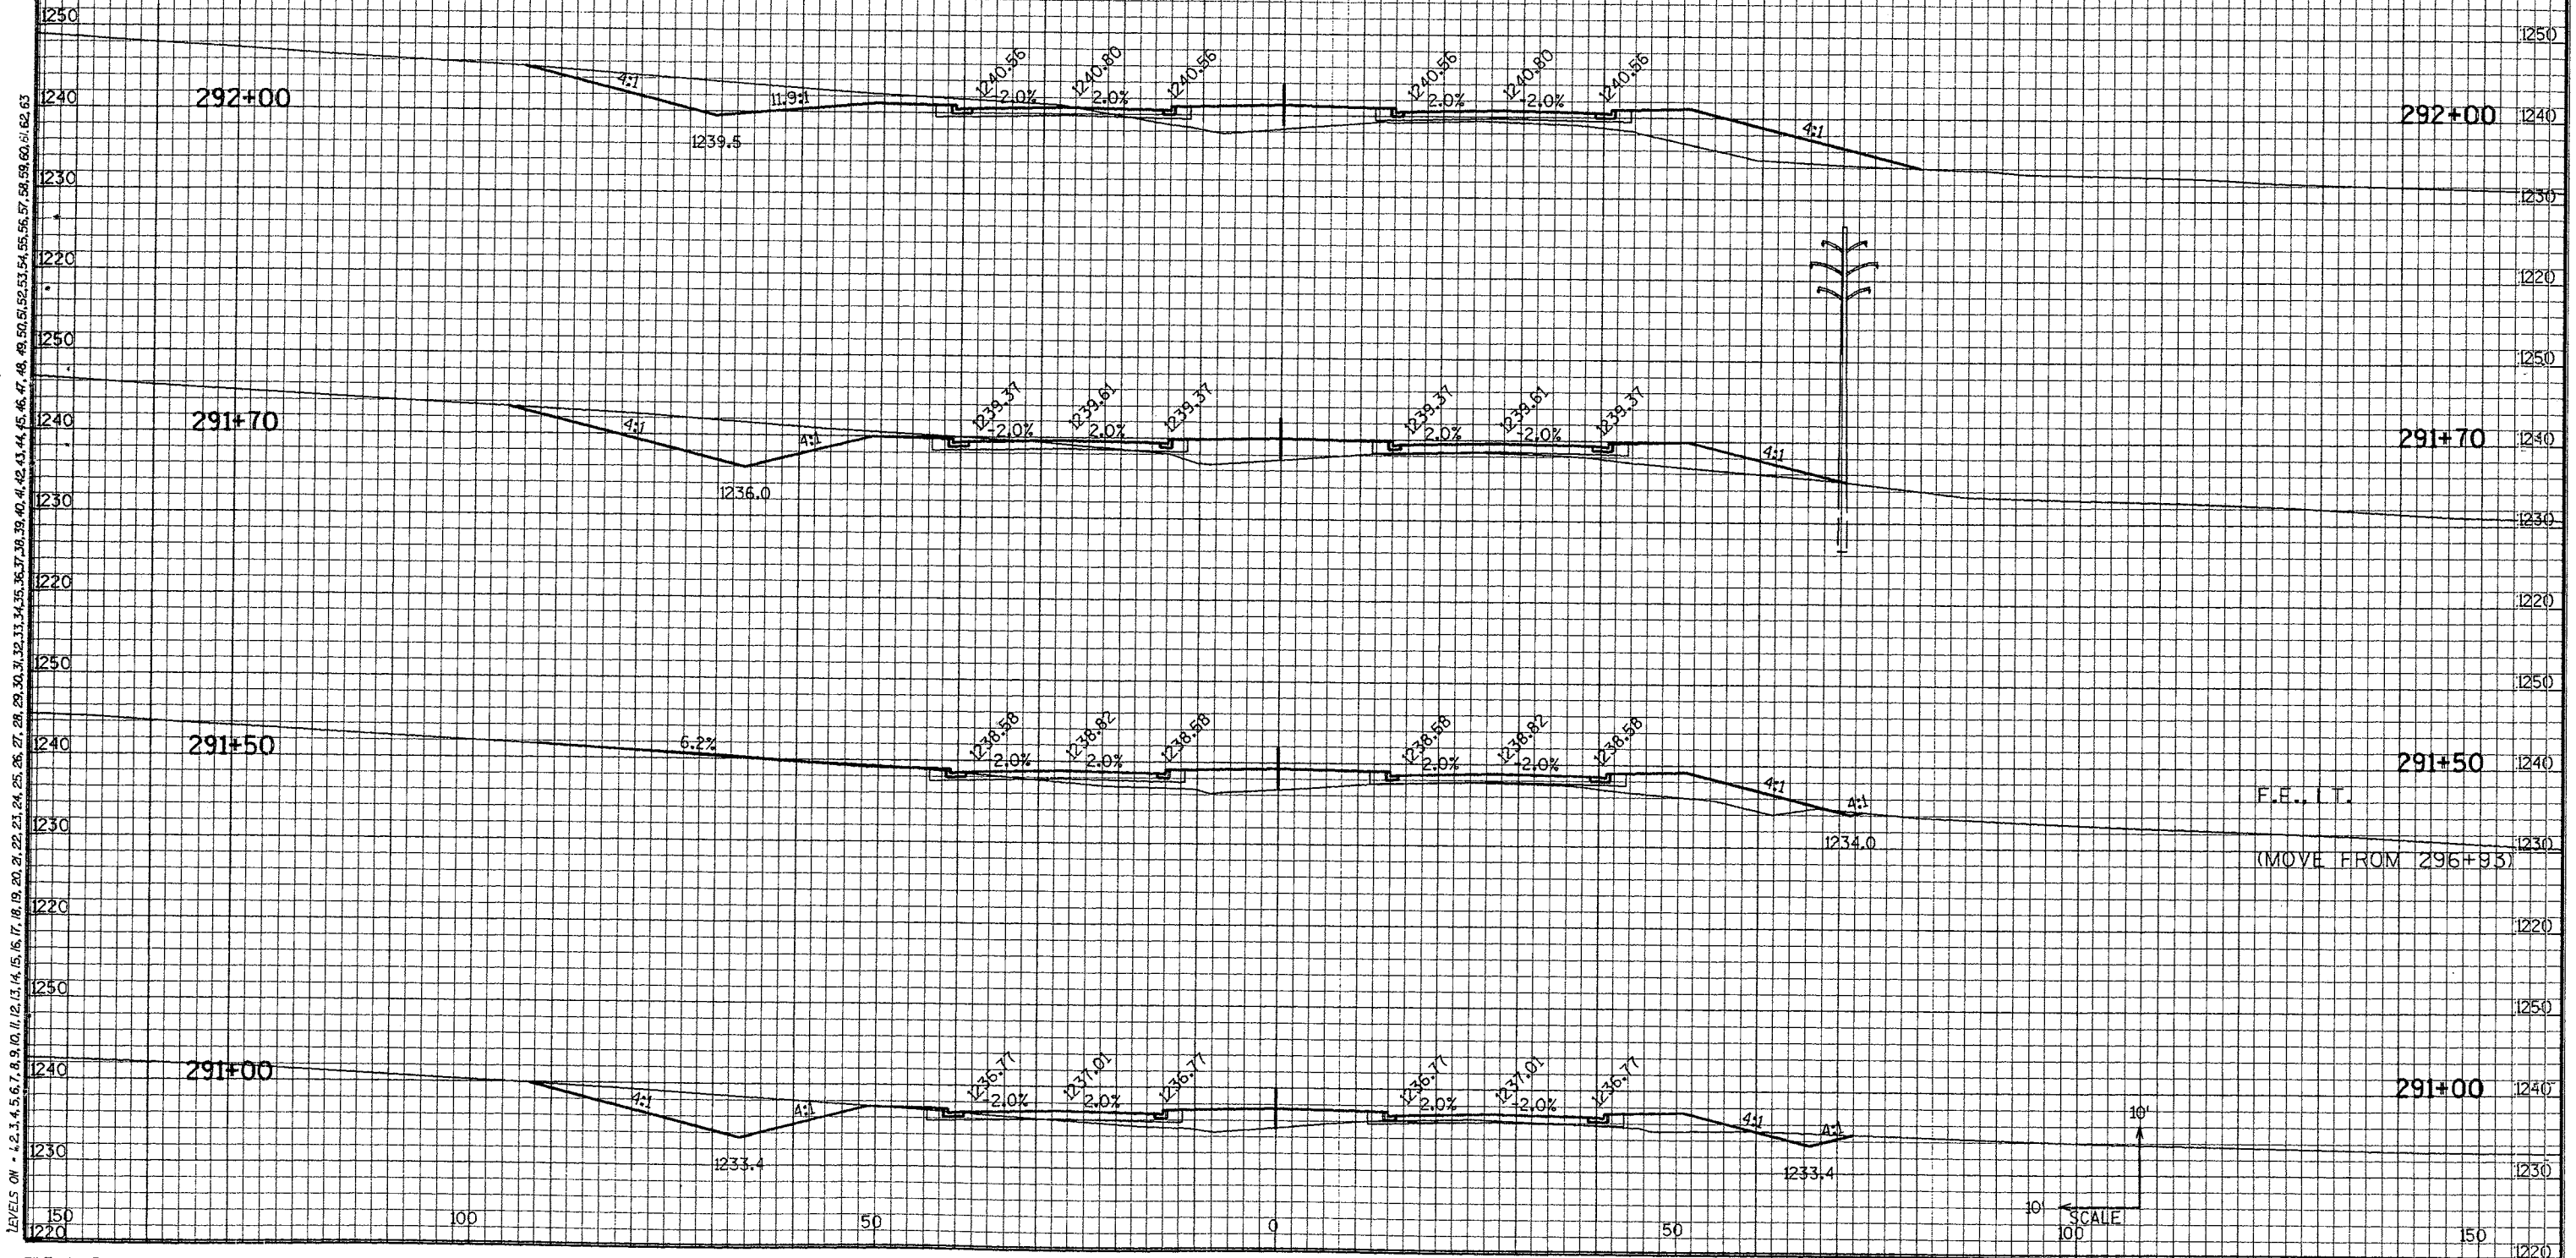


LEVELS ON - 12, 13, 4, 5, 6, 7, 8, 9, 10, 11, 12, 13, 14, 15, 16, 17, 18, 19, 20, 21, 22, 23, 24, 25, 26, 27, 28, 29, 30, 31, 32, 33, 34, 35, 36, 37, 38, 39, 40, 41, 42, 43, 44, 45, 46, 47, 48, 49, 50, 51, 52, 53, 54, 55, 56, 57, 58, 59, 60, 61, 62, 63

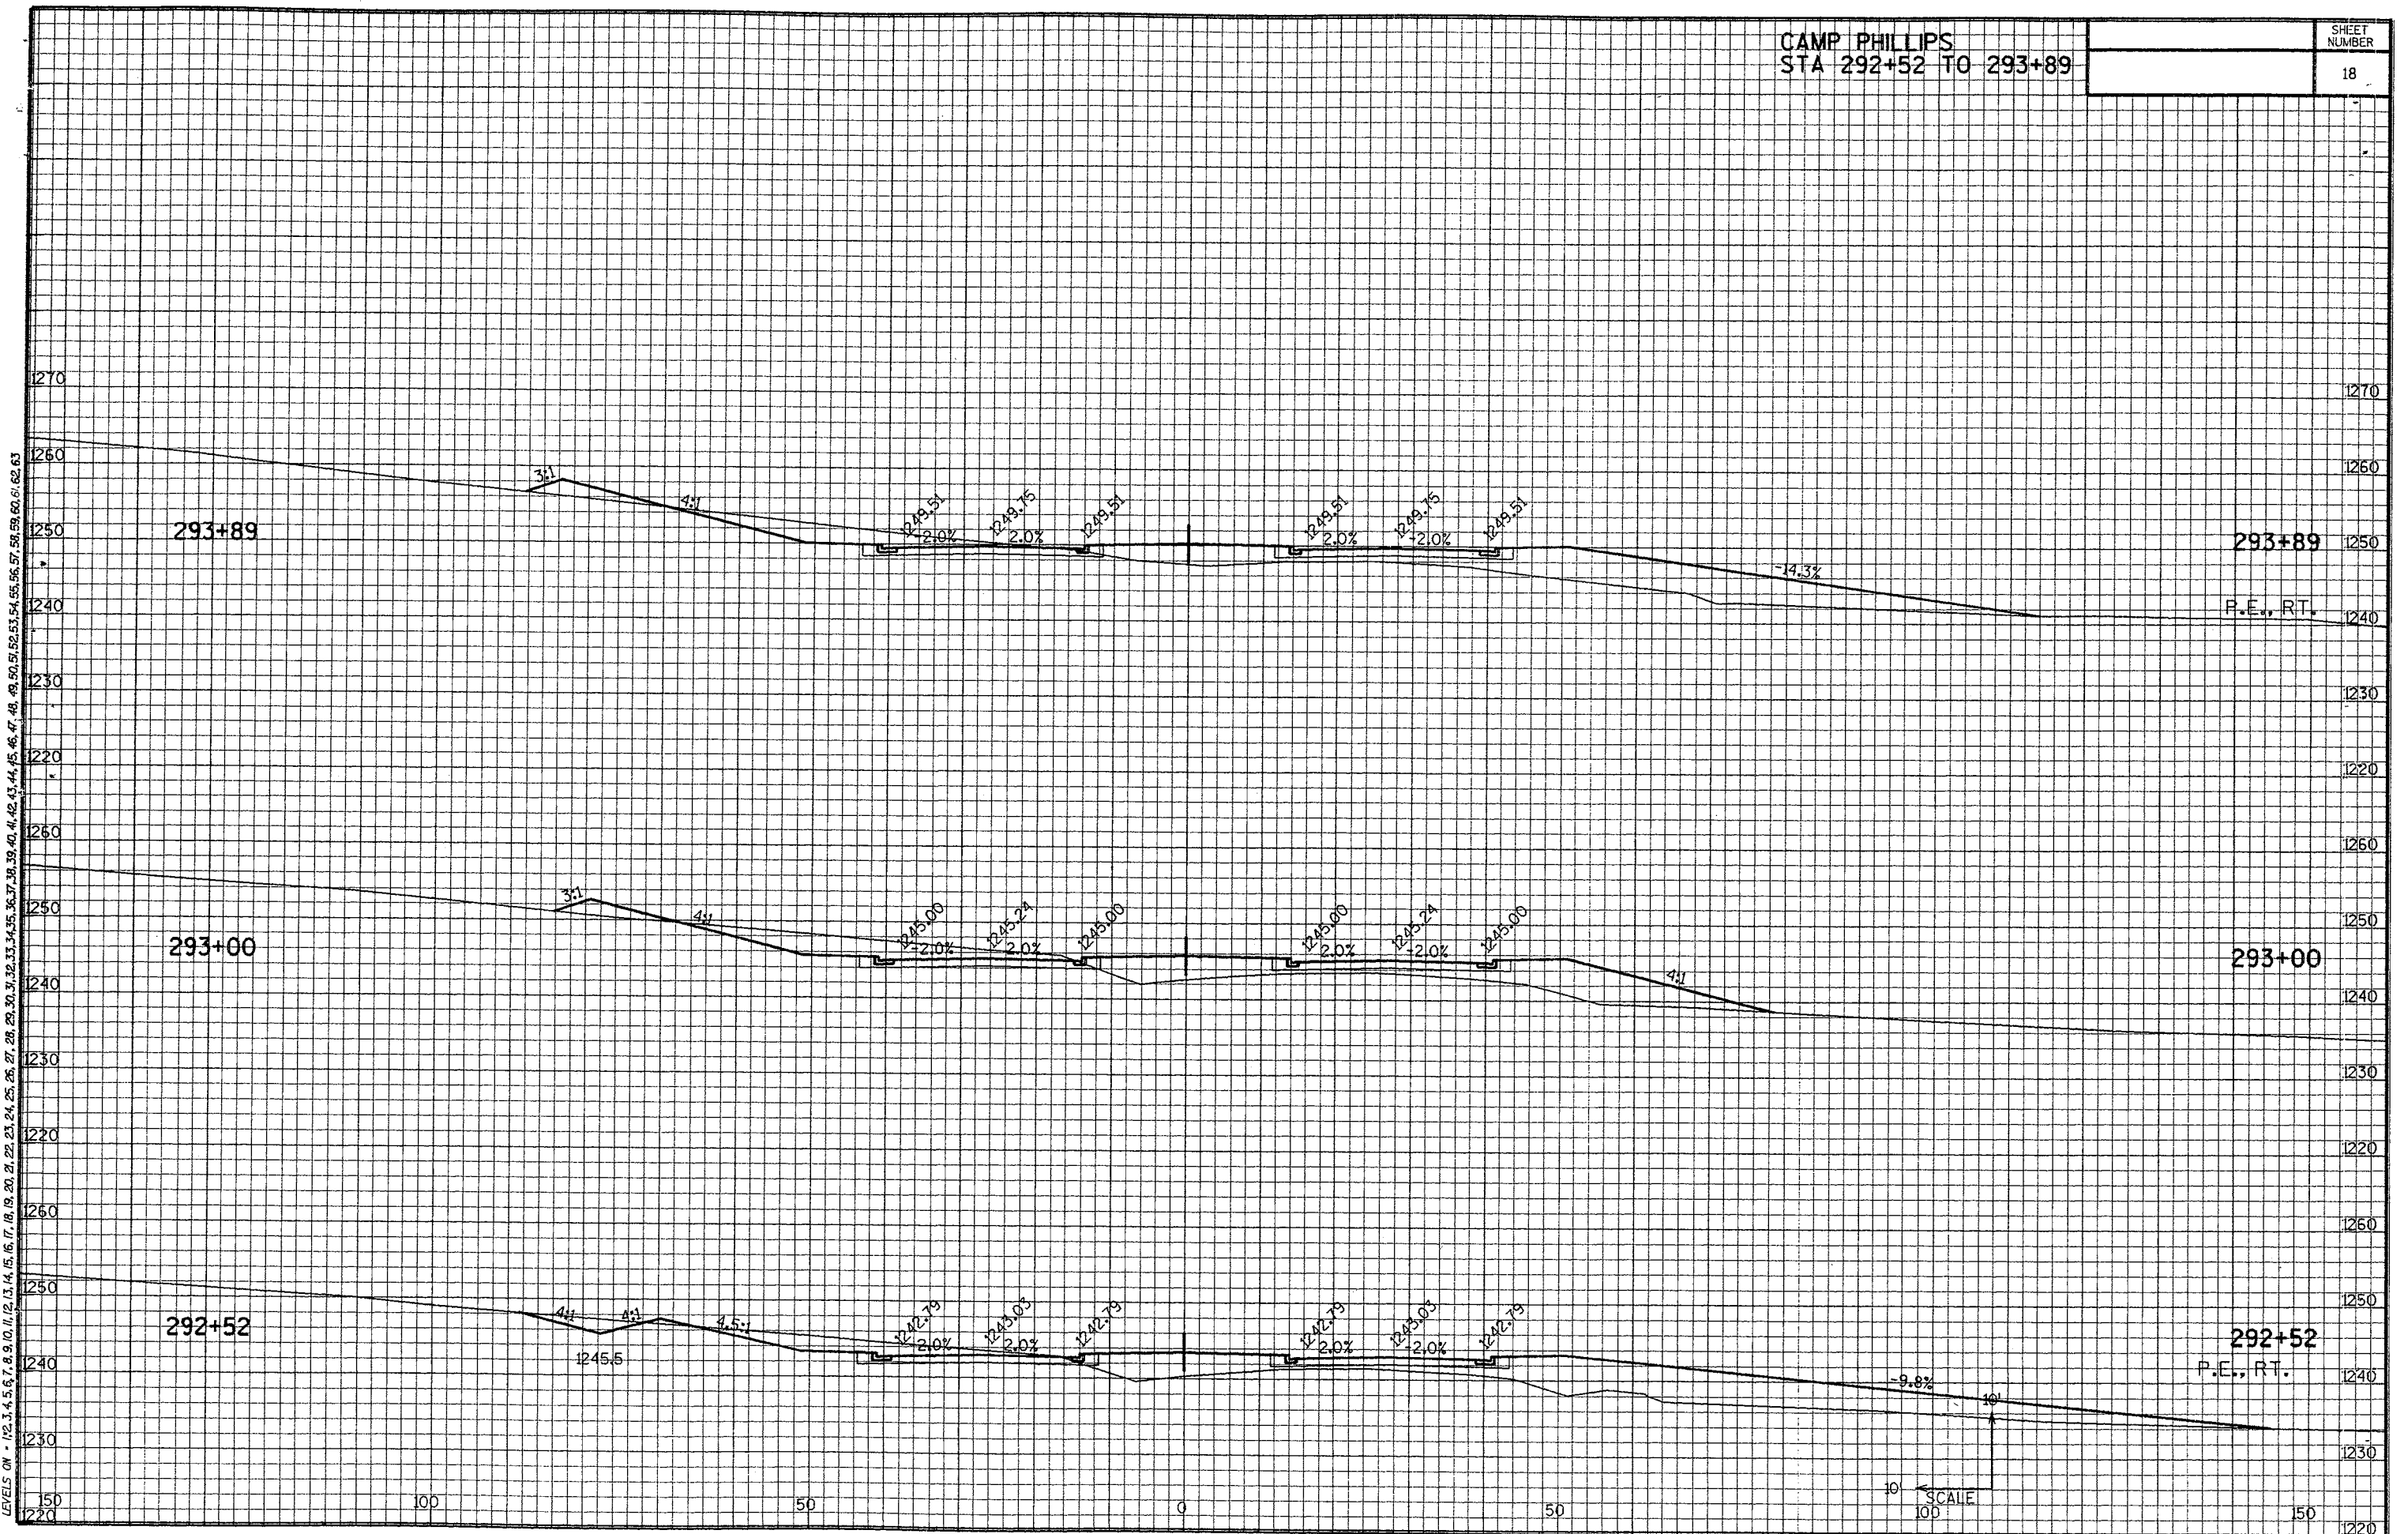

LEVELS ON - 1, 2, 3, 4, 5, 6, 7, 8, 9, 10, 11, 12, 13, 14, 15, 16, 17, 18, 19, 20, 21, 22, 23, 24, 25, 26, 27, 28, 29, 30, 31, 32, 33, 34, 35, 36, 37, 38, 39, 40, 41, 42, 43, 44, 45, 46, 47, 48, 49, 50, 51, 52, 53, 54, 55, 56, 57, 58, 59, 60, 61, 62, 63

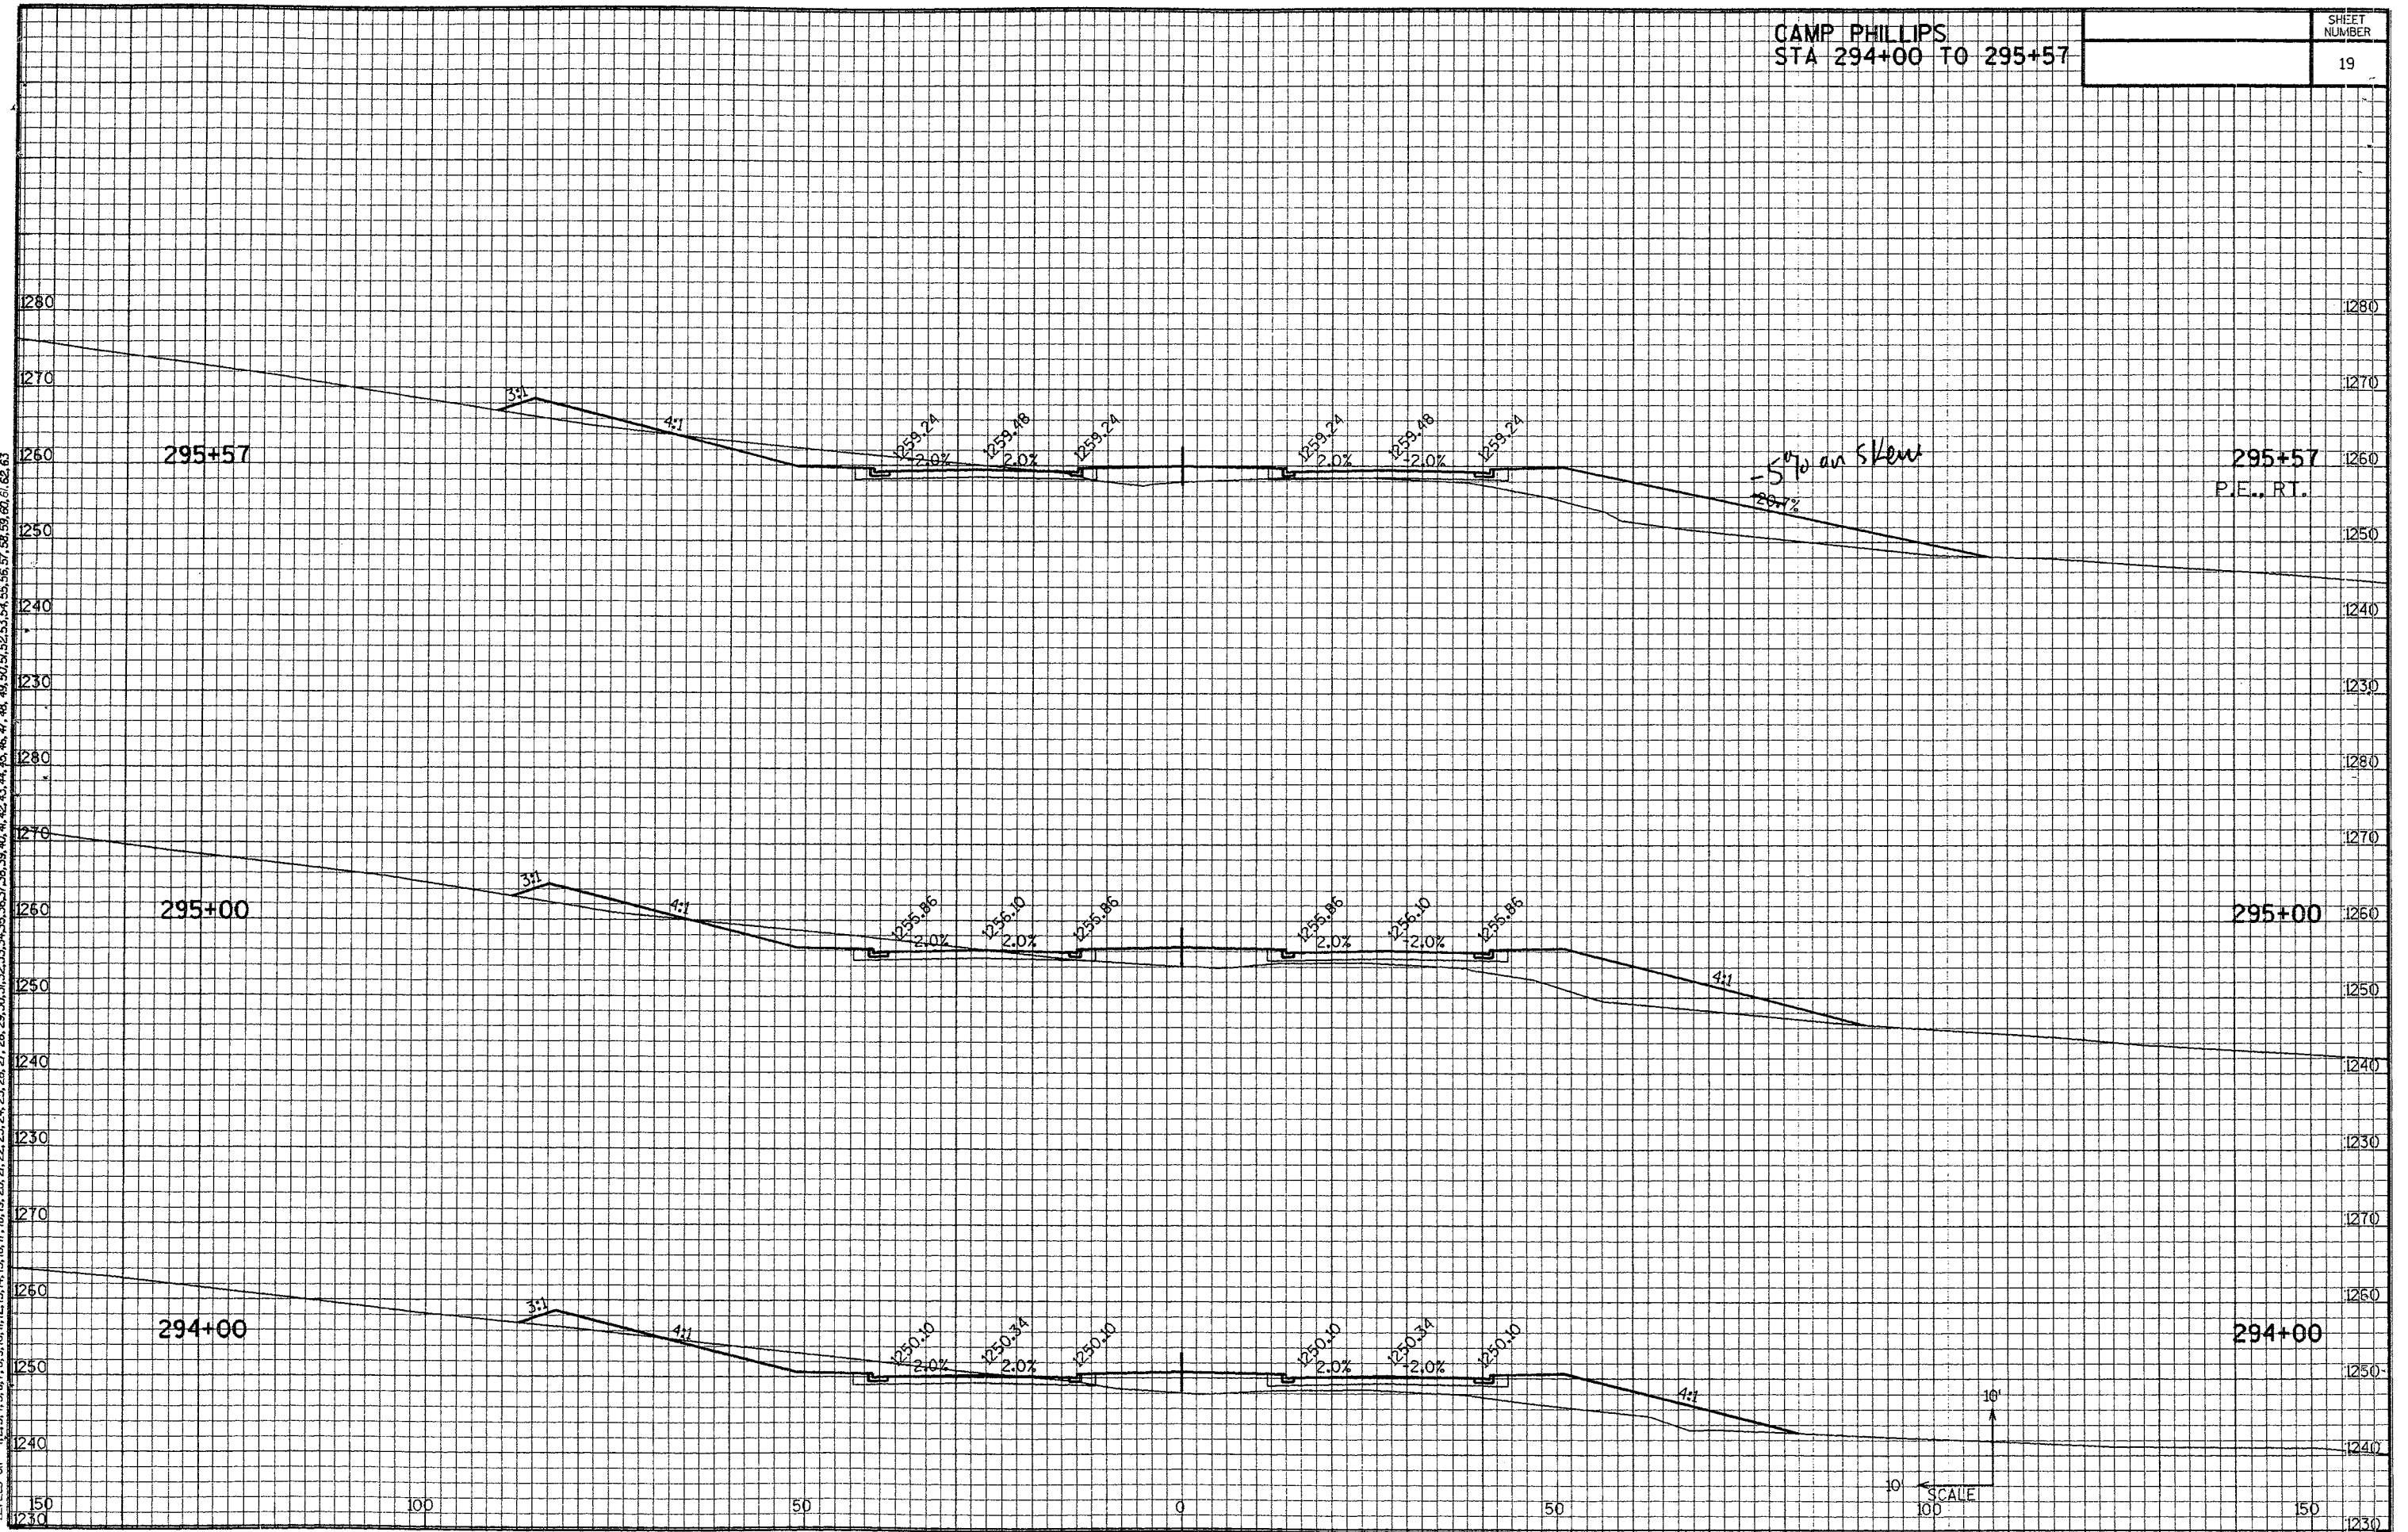

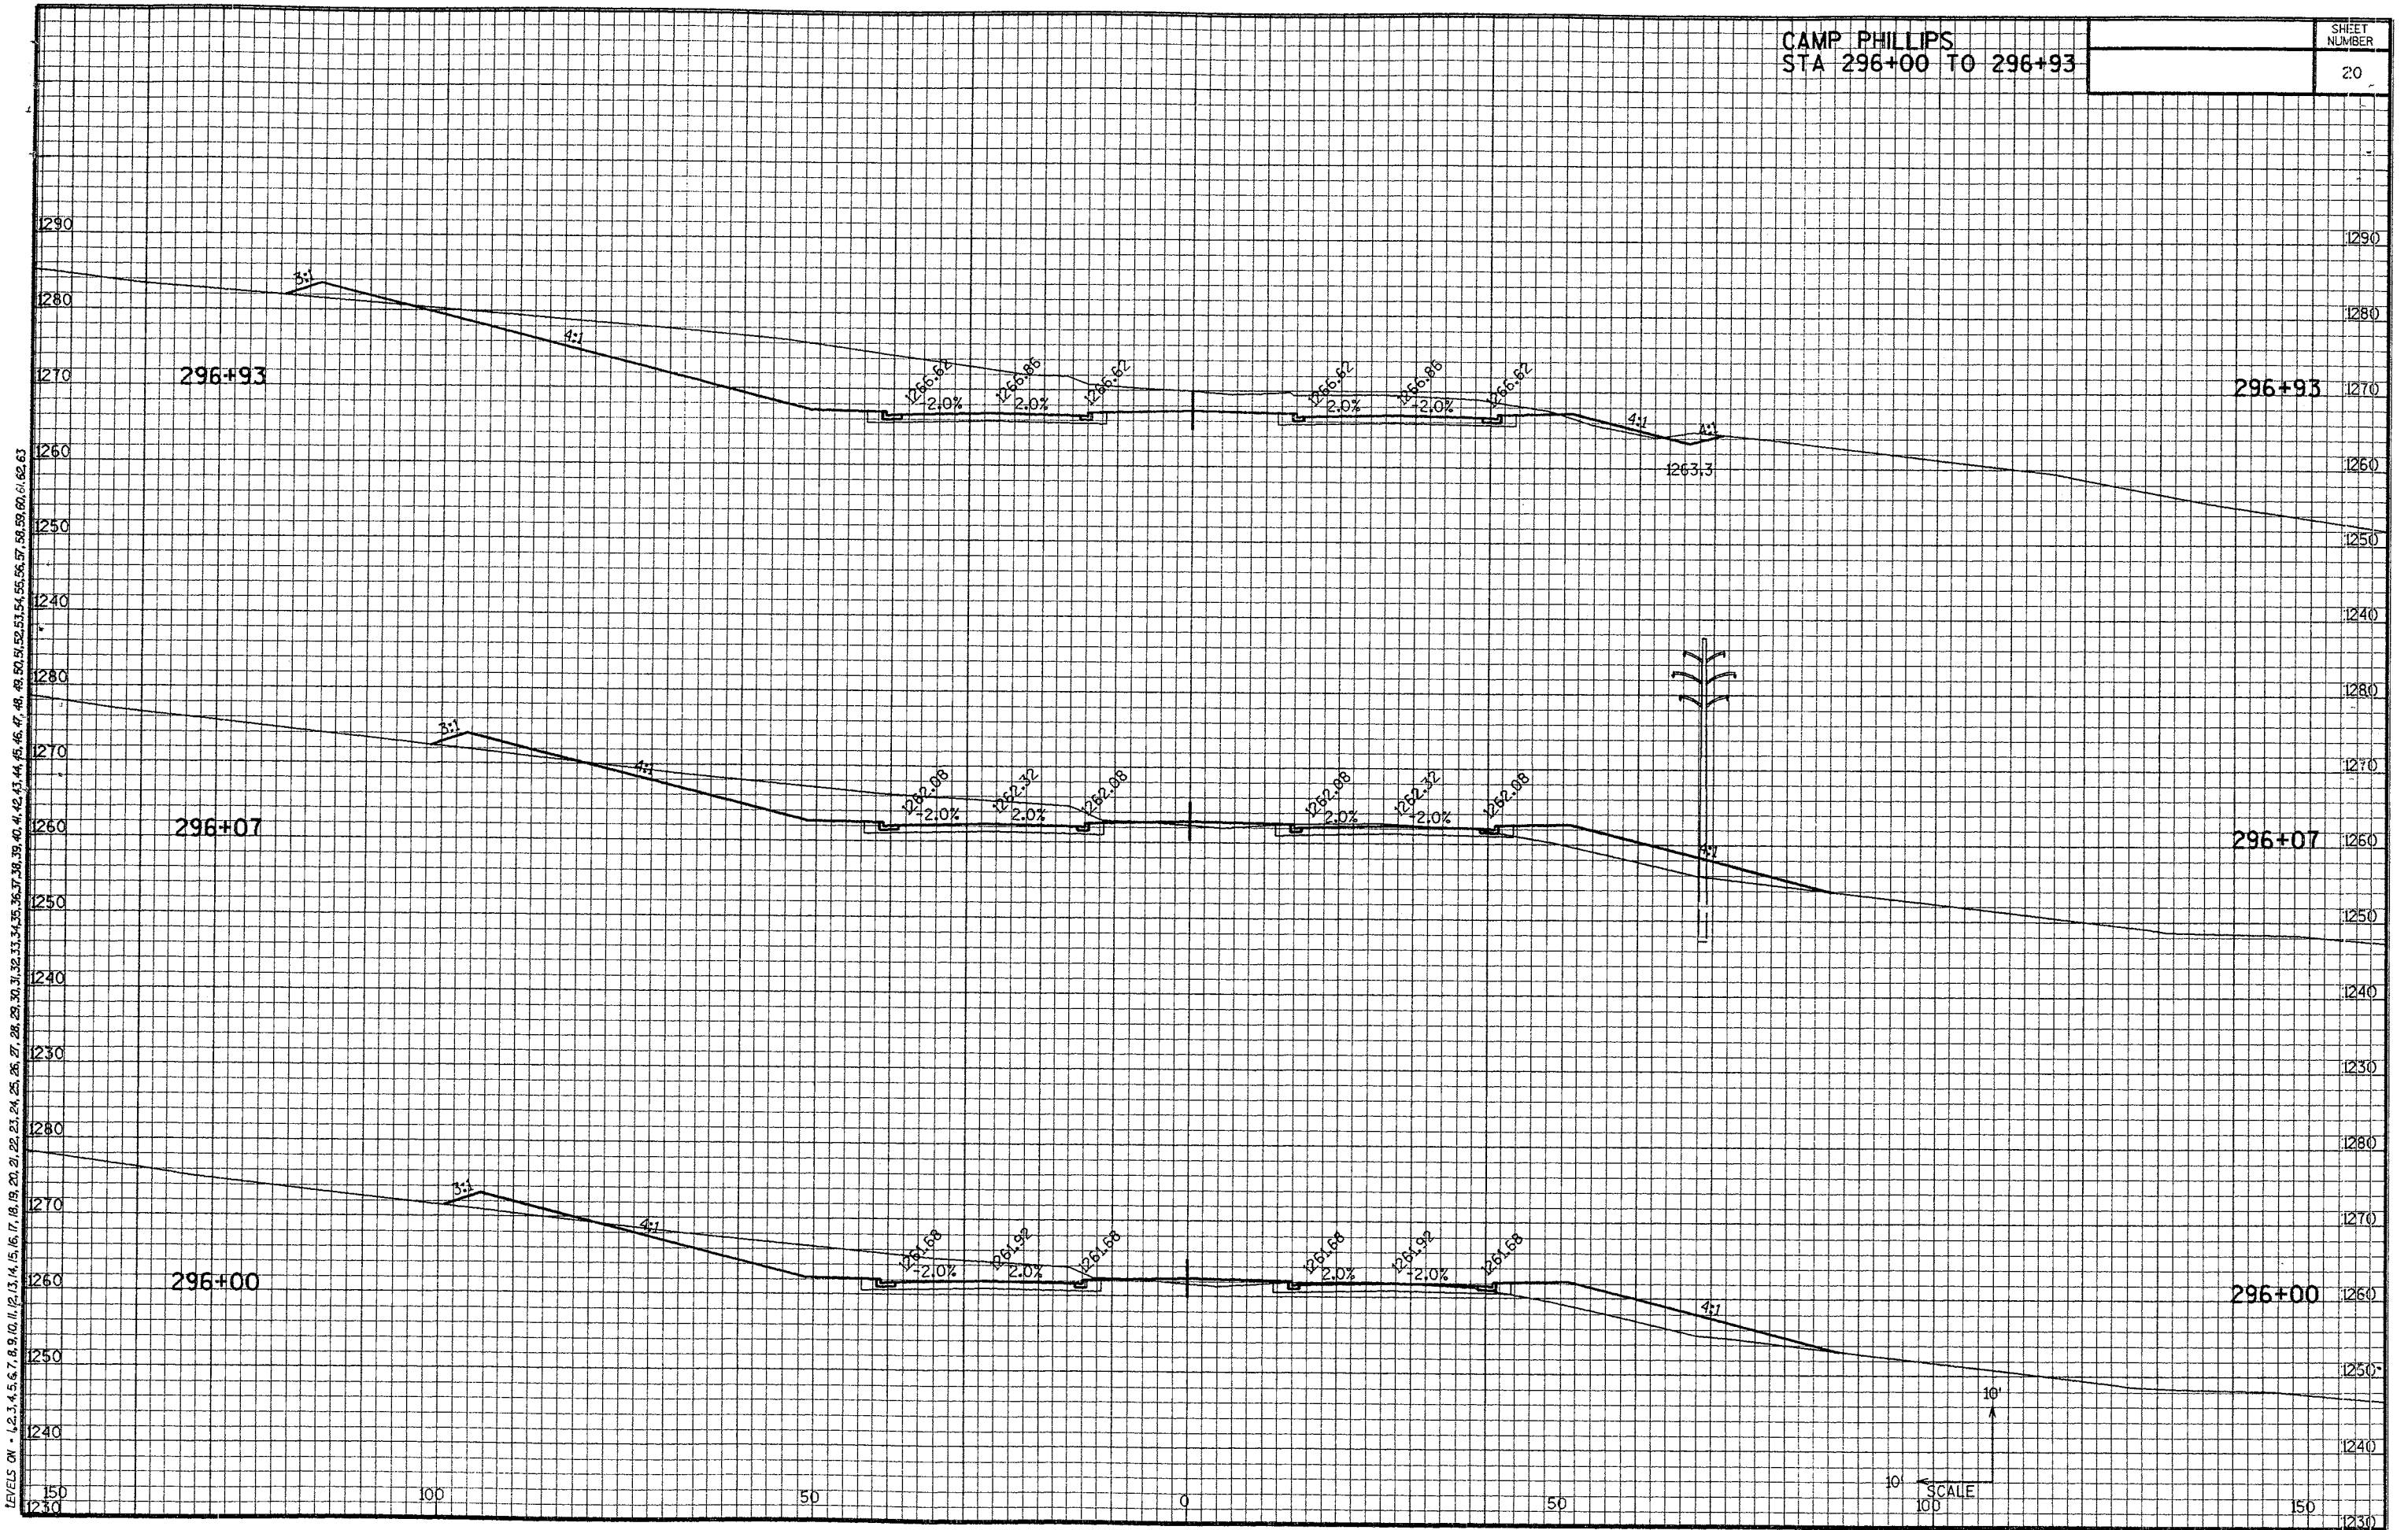


CAMP PHILLIPS
STA 297+00 TO 299+00

SHEET
NUMBER
21


LEVELS ON - 1, 2, 3, 4, 5, 6, 7, 8, 9, 10, 11, 12, 13, 14, 15, 16, 17, 18, 19, 20, 21, 22, 23, 24, 25, 26, 27, 28, 29, 30, 31, 32, 33, 34, 35, 36, 37, 38, 39, 40, 41, 42, 43, 44, 45, 46, 47, 48, 49, 50, 51, 52, 53, 54, 55, 56, 57, 58, 59, 60, 61, 62, 63




LEVELS ON - 1, 2, 3, 4, 5, 6, 7, 8, 9, 10, 11, 12, 13, 14, 15, 16, 17, 18, 19, 20, 21, 22, 23, 24, 25, 26, 27, 28, 29, 30, 31, 32, 33, 34, 35, 36, 37, 38, 39, 40, 41, 42, 43, 44, 45, 46, 47, 48, 49, 50, 51, 52, 53, 54, 55, 56, 57, 58, 59, 60, 61, 62, 63

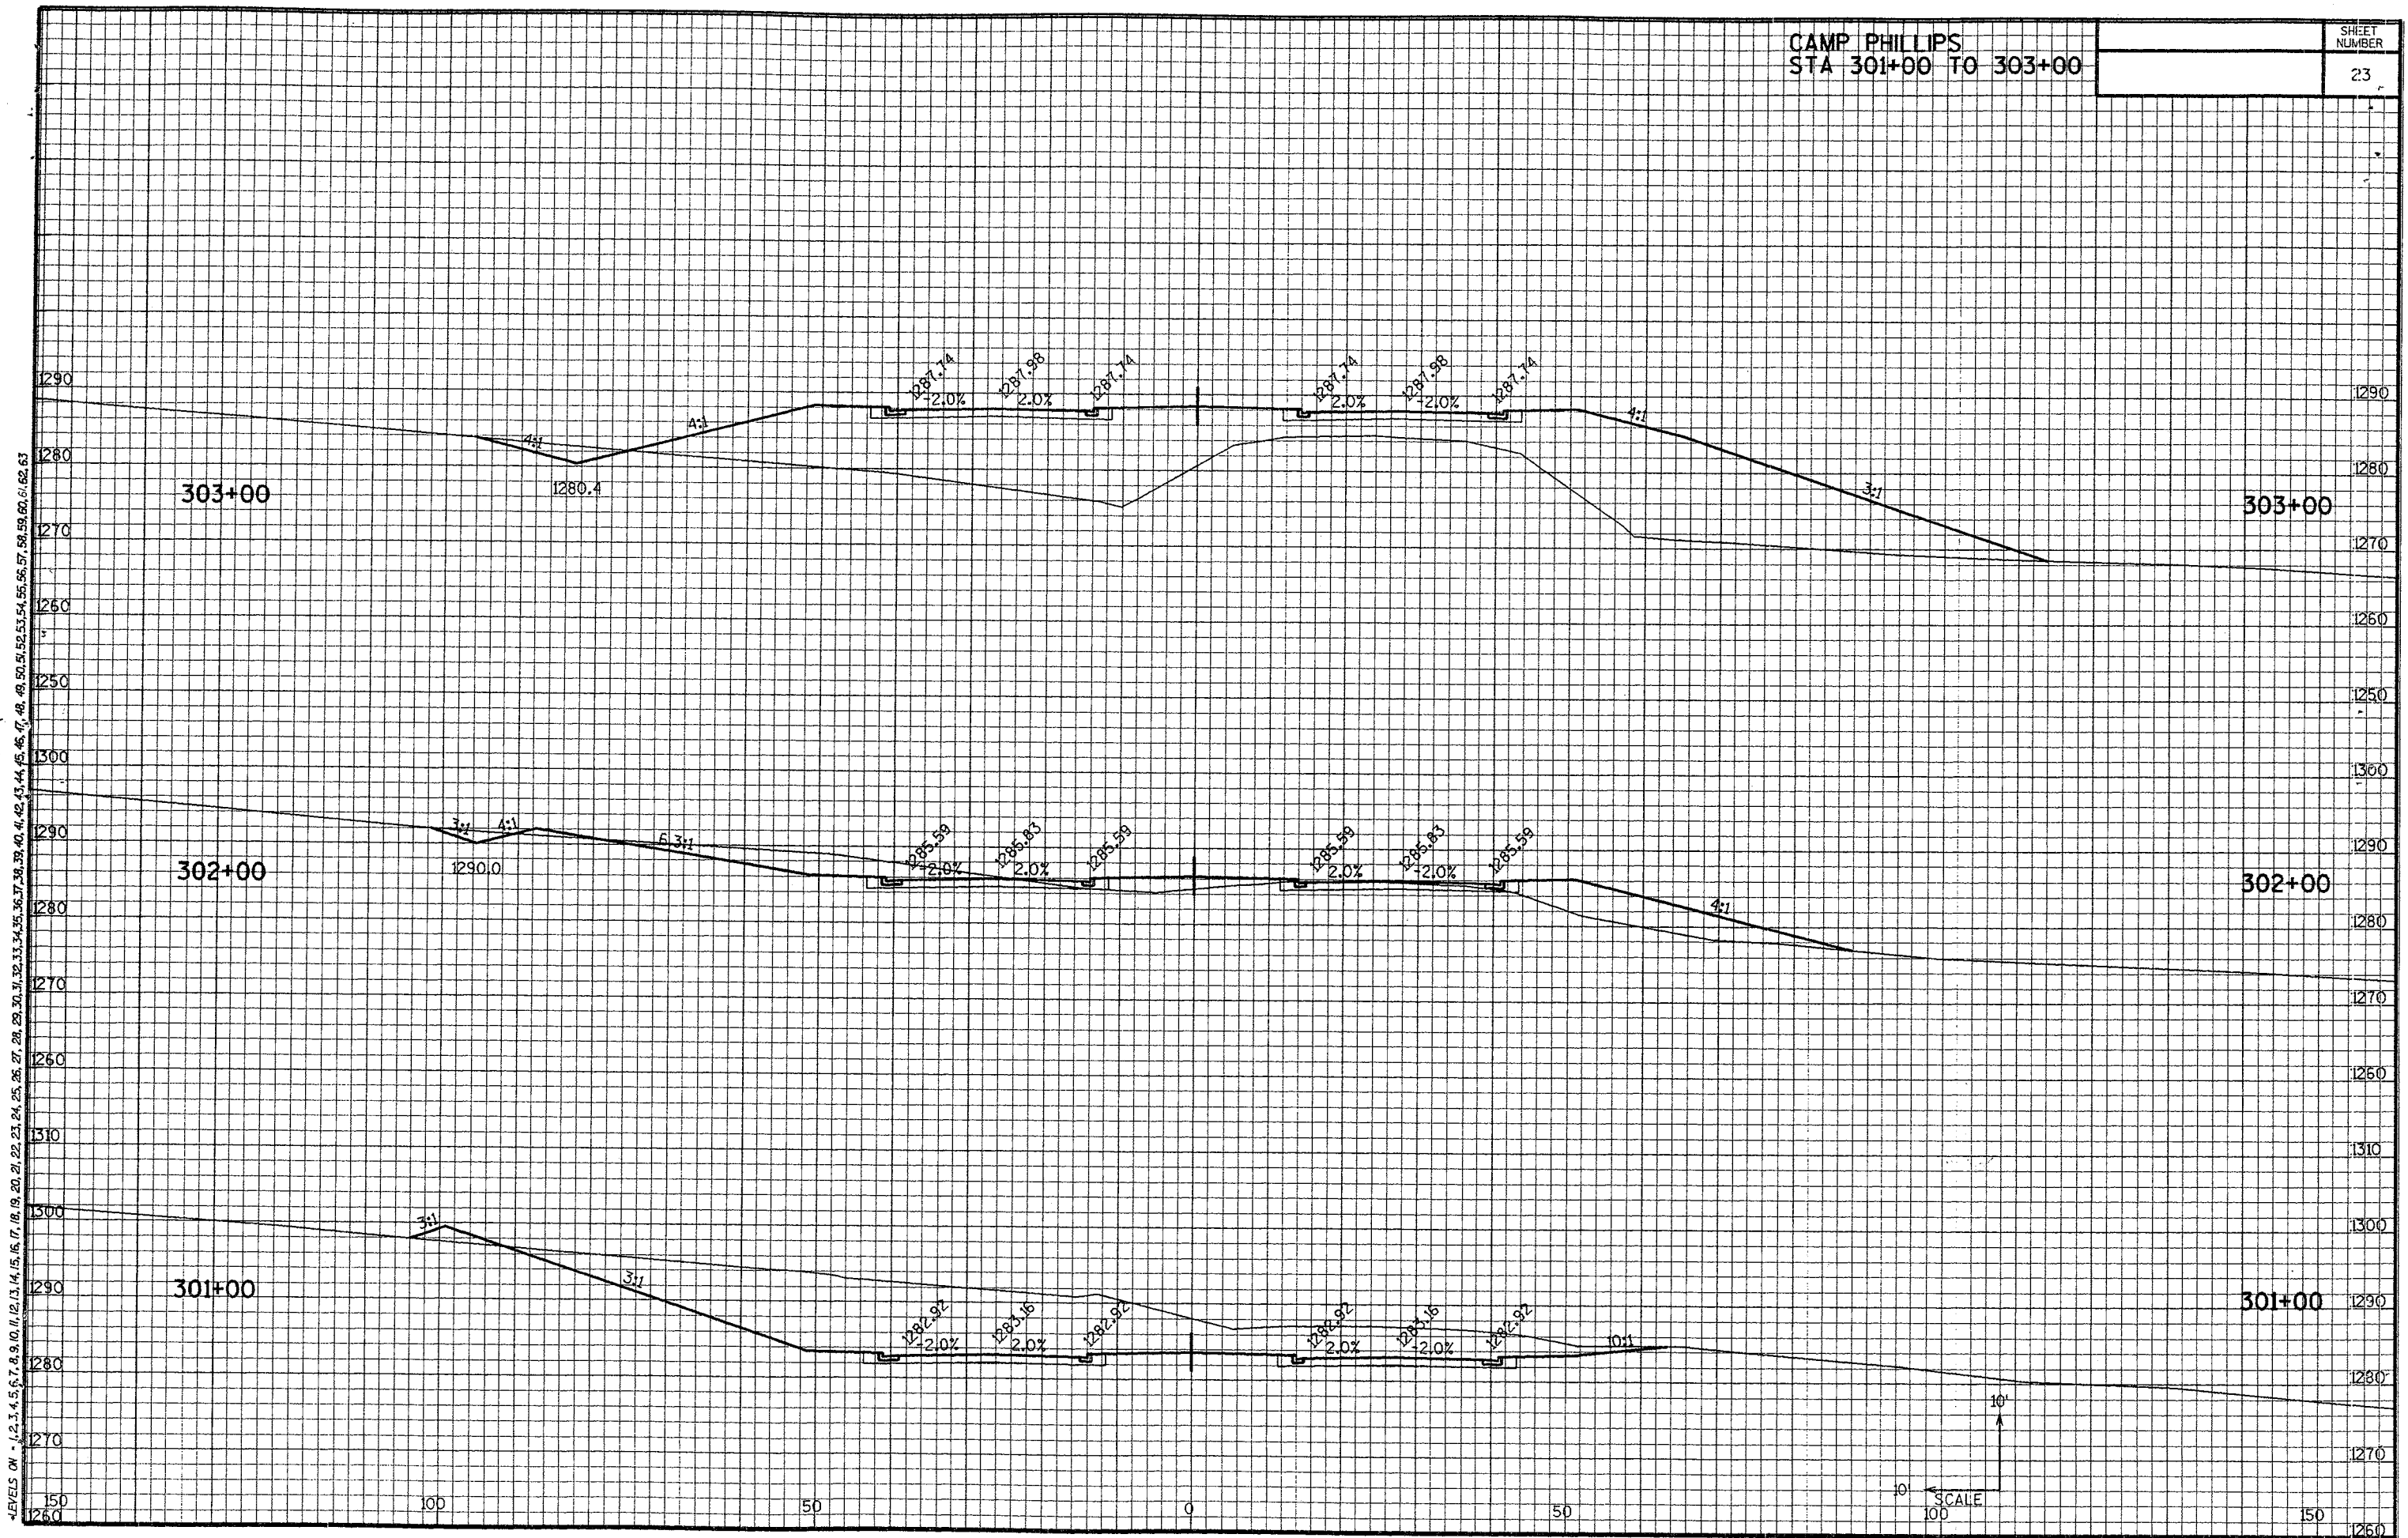

LEVELS ON - 1, 2, 3, 4, 5, 6, 7, 8, 9, 10, 11, 12, 13, 14, 15, 16, 17, 18, 19, 20, 21, 22, 23, 24, 25, 26, 27, 28, 29, 30, 31, 32, 33, 34, 35, 36, 37, 38, 39, 40, 41, 42, 43, 44, 45, 46, 47, 48, 49, 50, 51, 52, 53, 54, 55, 56, 57, 58, 59, 60, 61, 62, 63

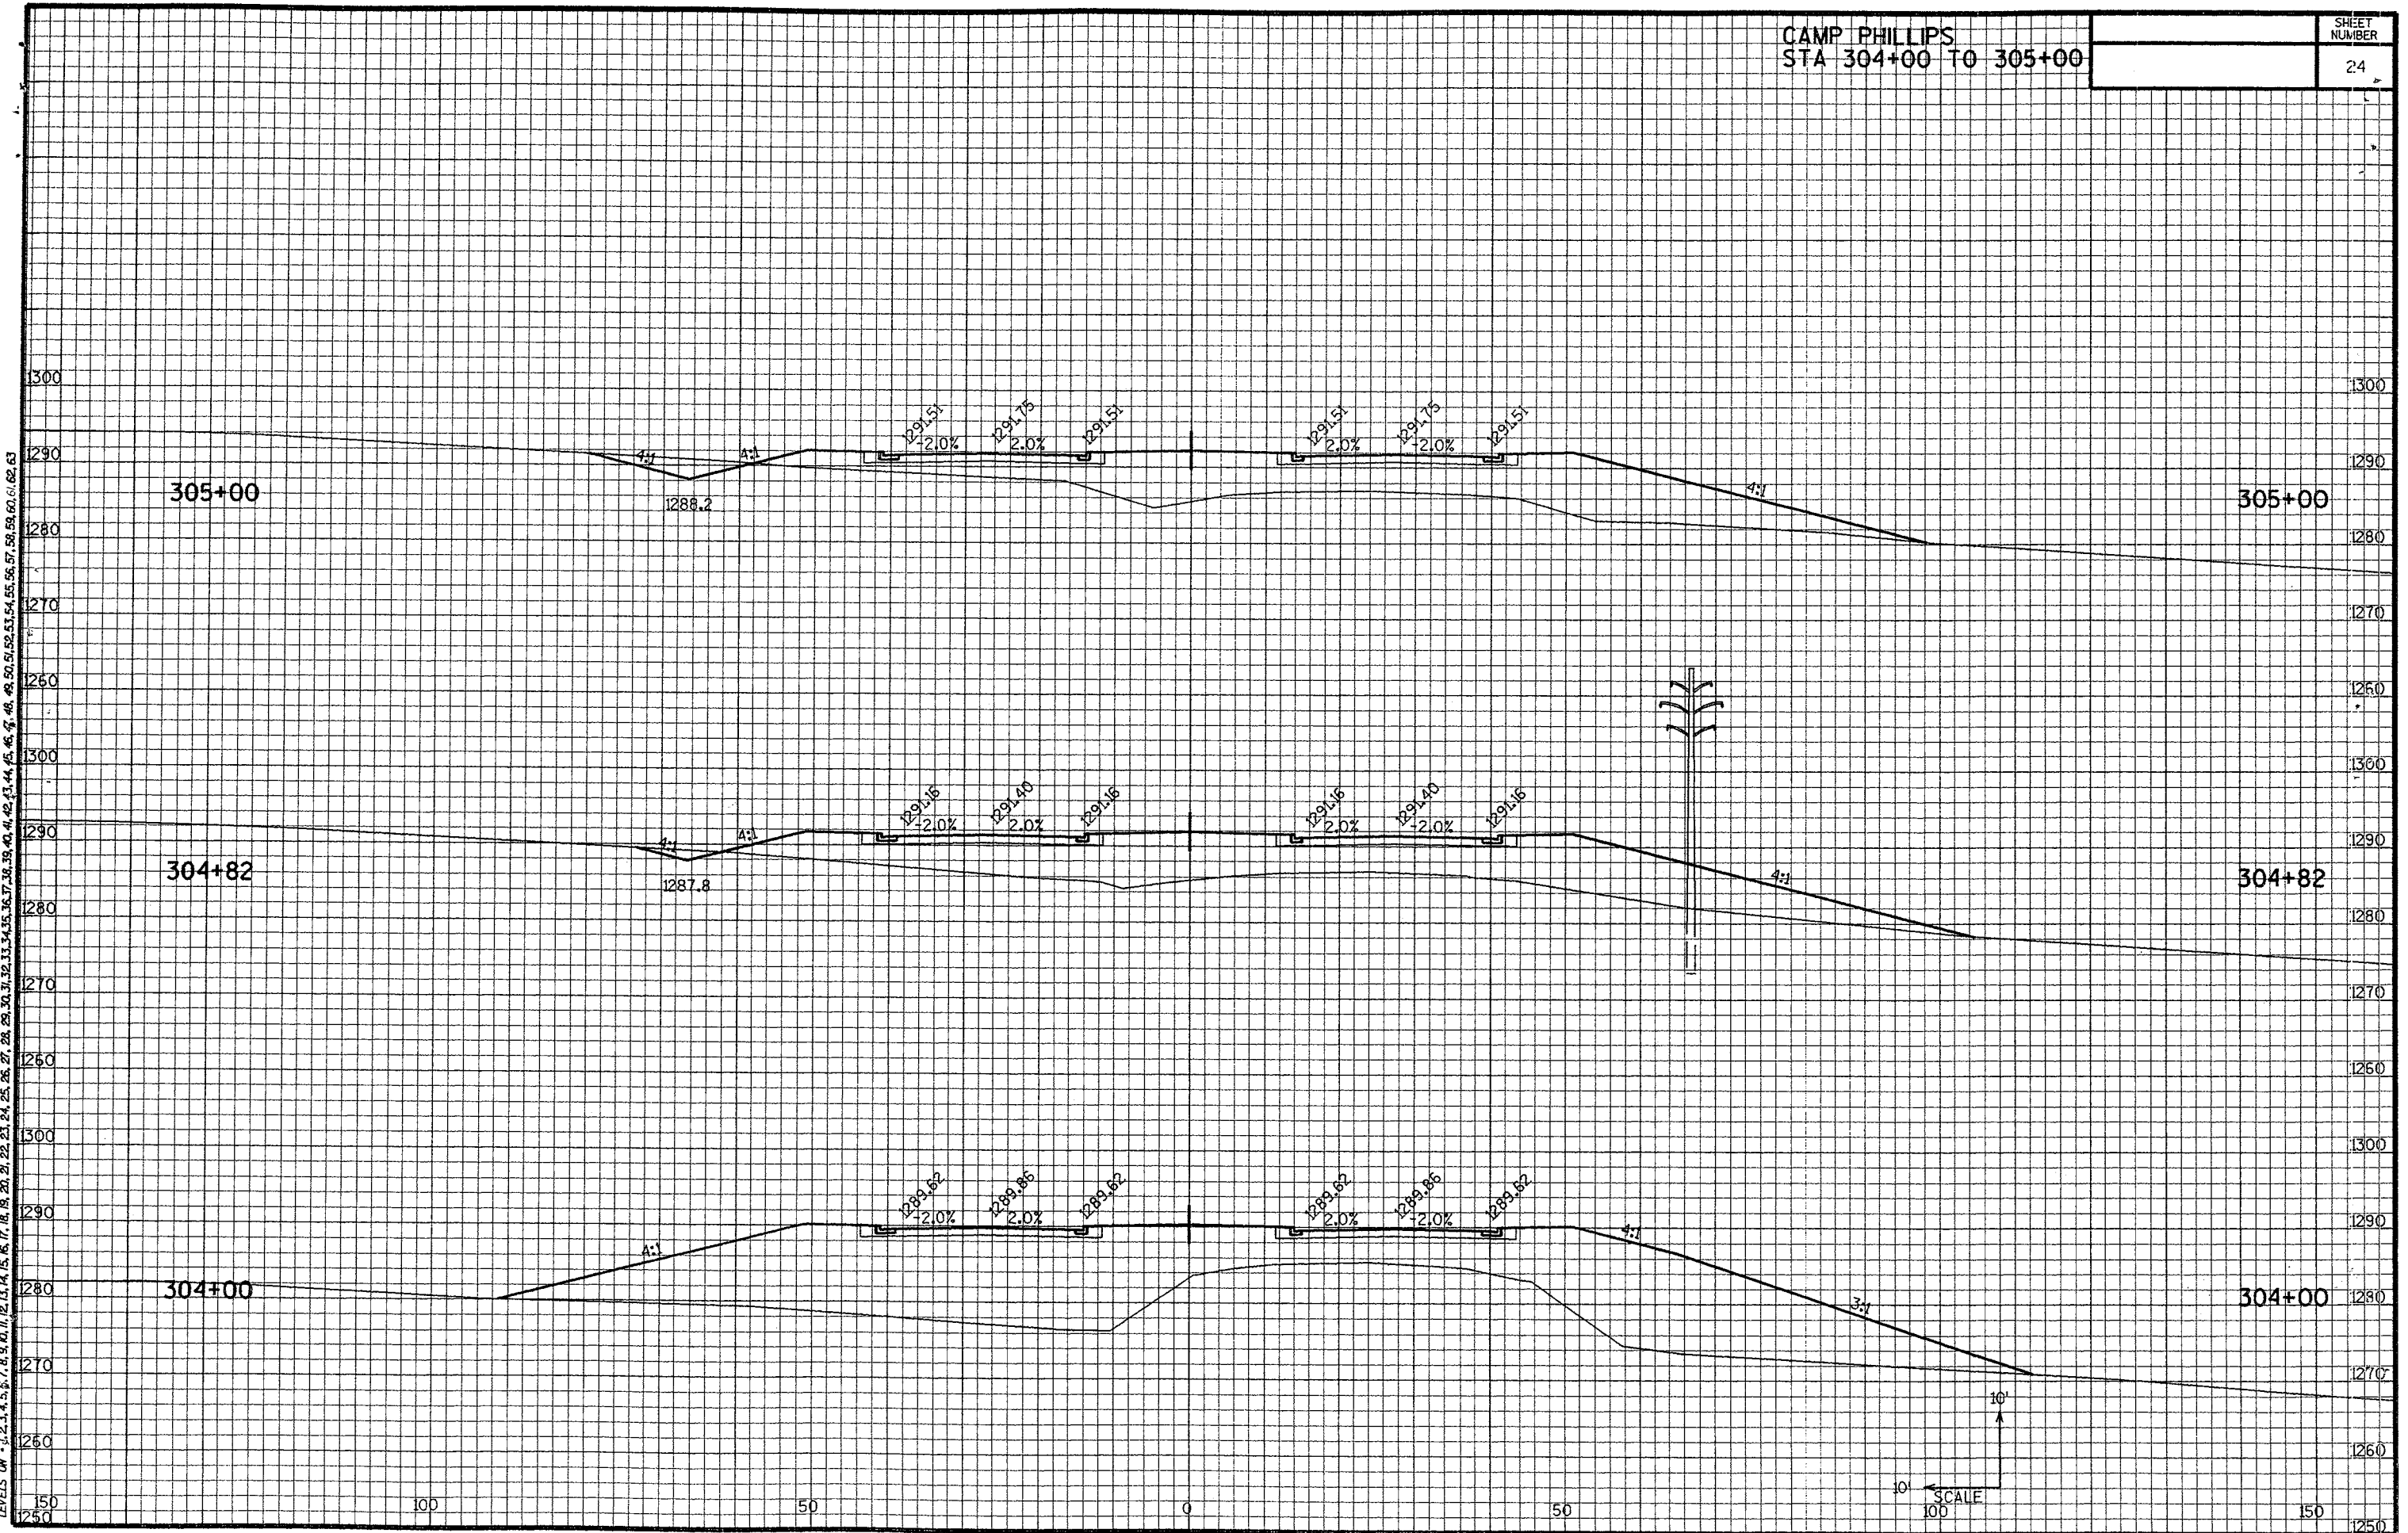

LEVELS ON - 1, 2, 3, 4, 5, 6, 7, 8, 9, 10, 11, 12, 13, 14, 15, 16, 17, 18, 19, 20, 21, 22, 23, 24, 25, 26, 27, 28, 29, 30, 31, 32, 33, 34, 35, 36, 37, 38, 39, 40, 41, 42, 43, 44, 45, 46, 47, 48, 49, 50, 51, 52, 53, 54, 55, 56, 57, 58, 59, 60, 61, 62, 63

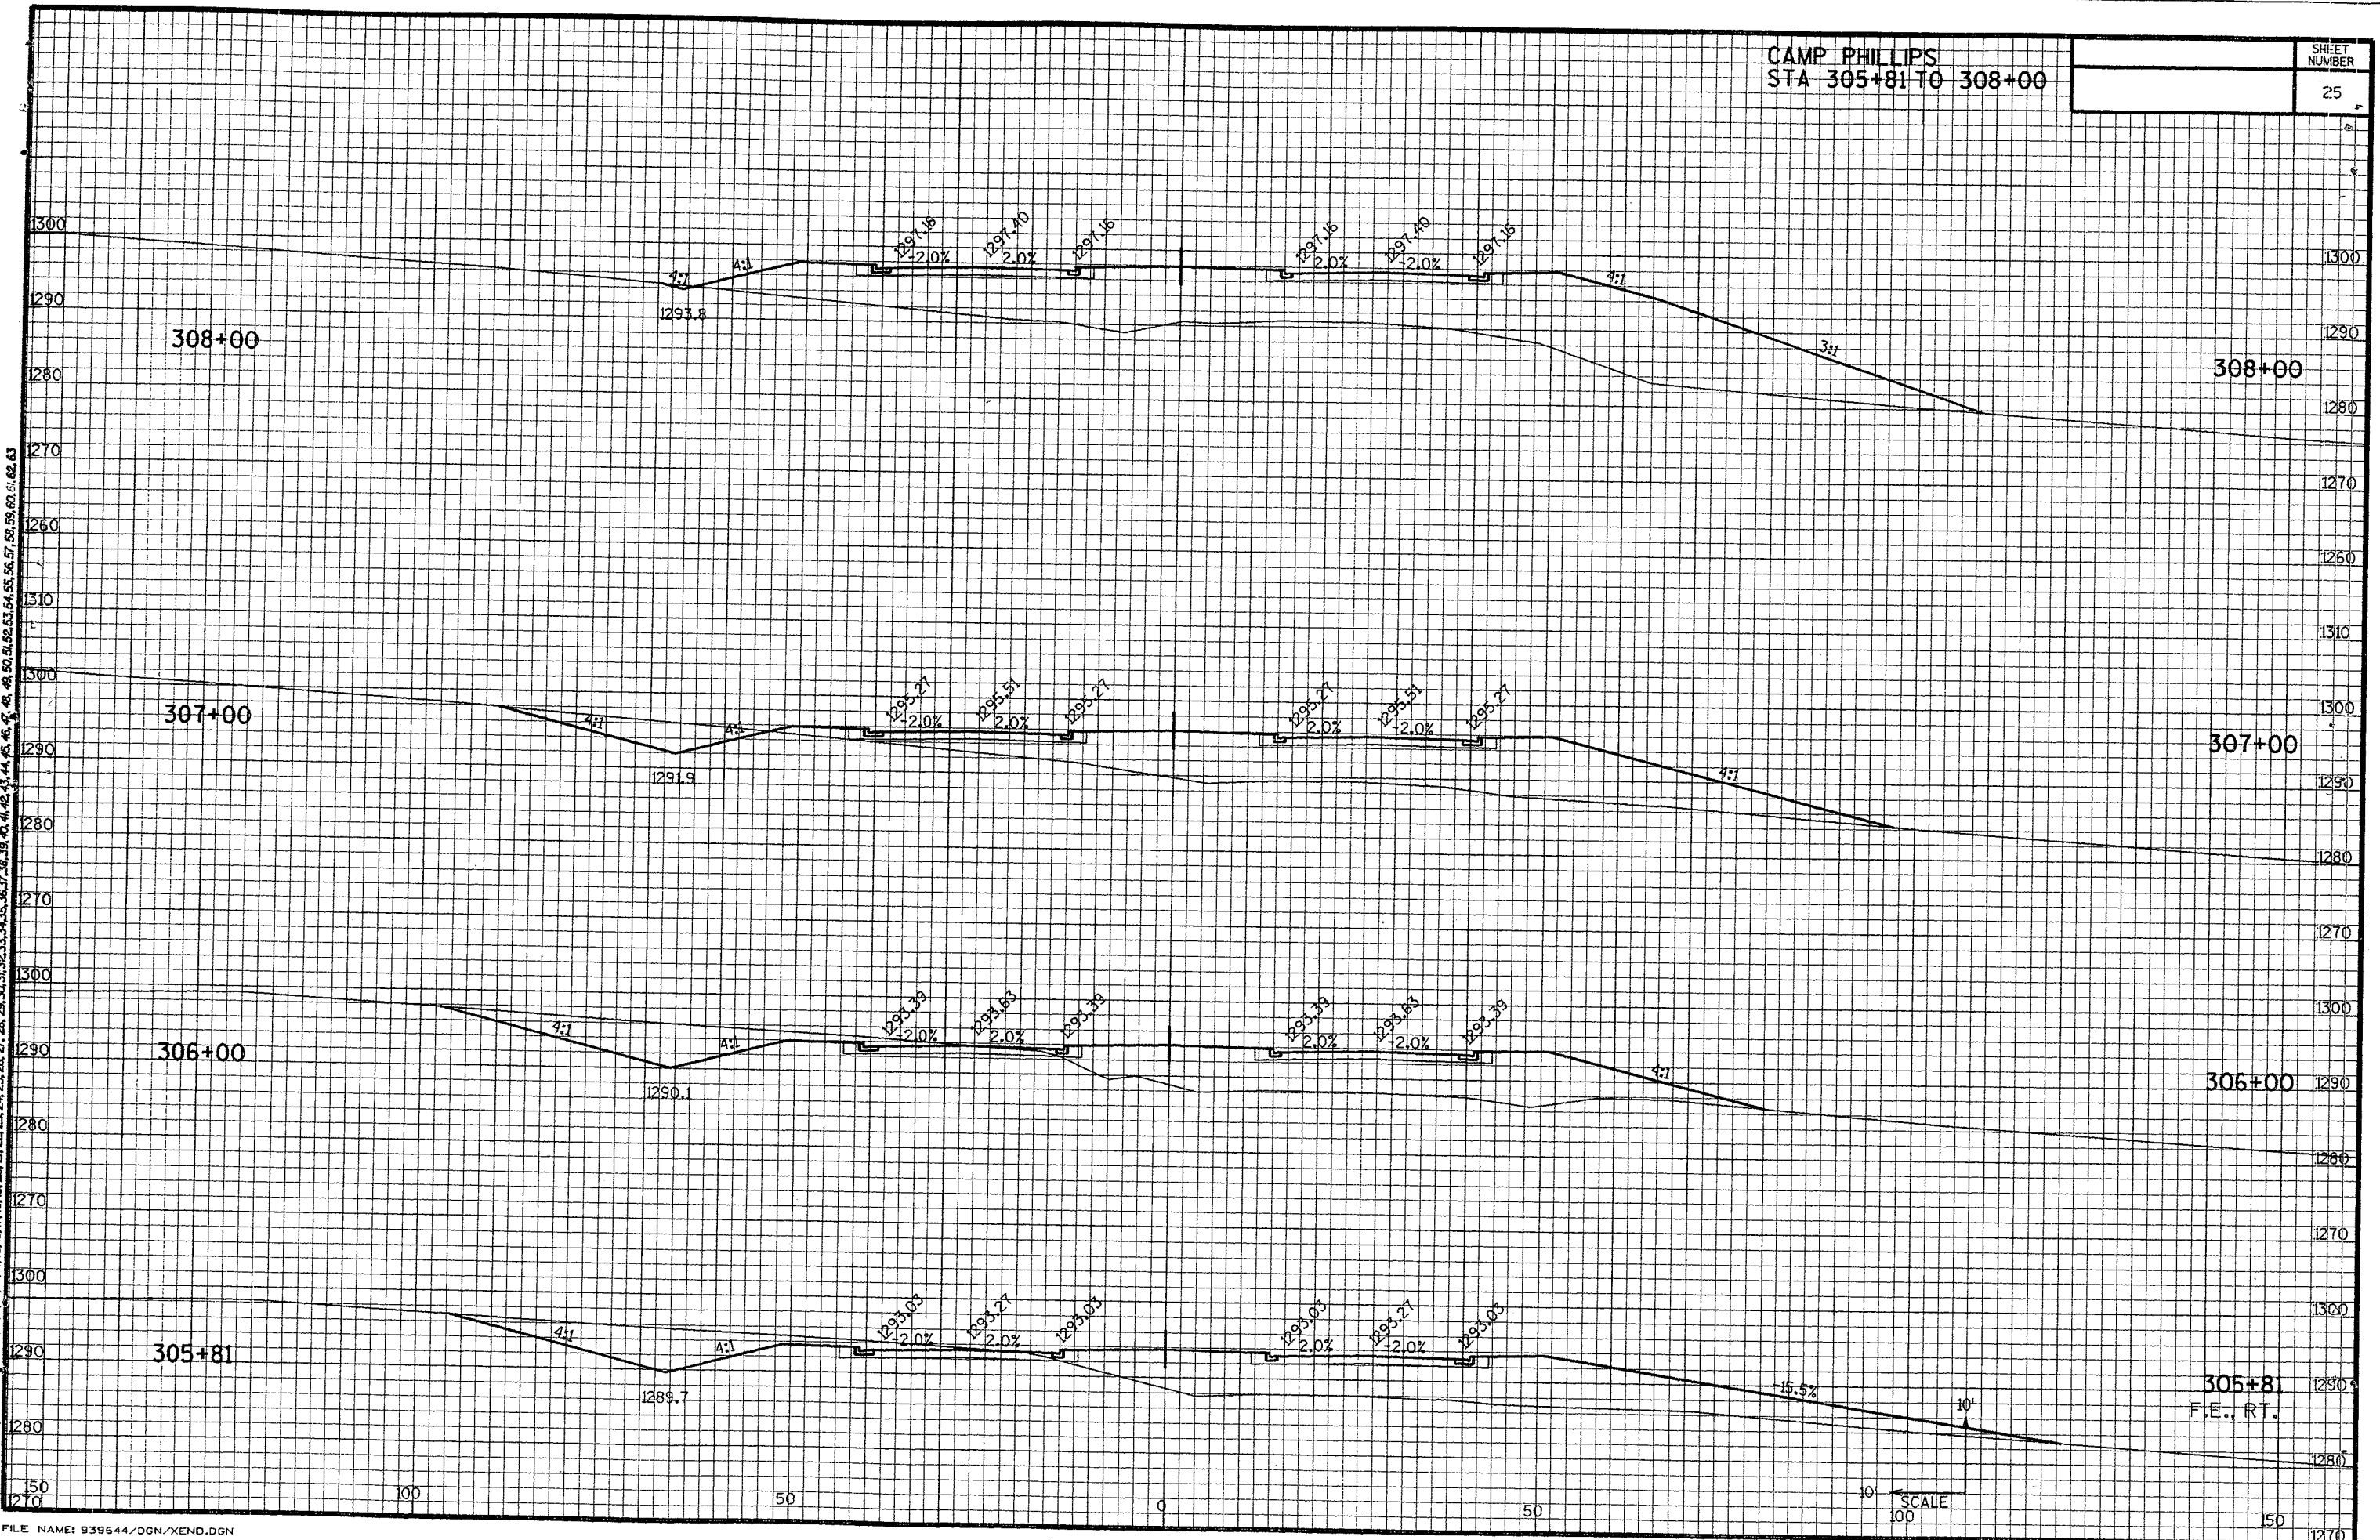


CAMP PHILLIPS
STA 309+00 TO 310+00

SHEET
NUMBER

26

LEVELS ON - 62.3, 4.5, 6.7, 8.9, 11.1, 13.3, 15.5, 17.7, 19.9, 22.1, 24.3, 26.5, 28.7, 30.9, 33.1, 35.3, 37.5, 39.7, 41.9, 44.1, 46.3, 48.5, 50.7, 52.9, 55.1, 57.3, 59.5, 61.7, 63.9

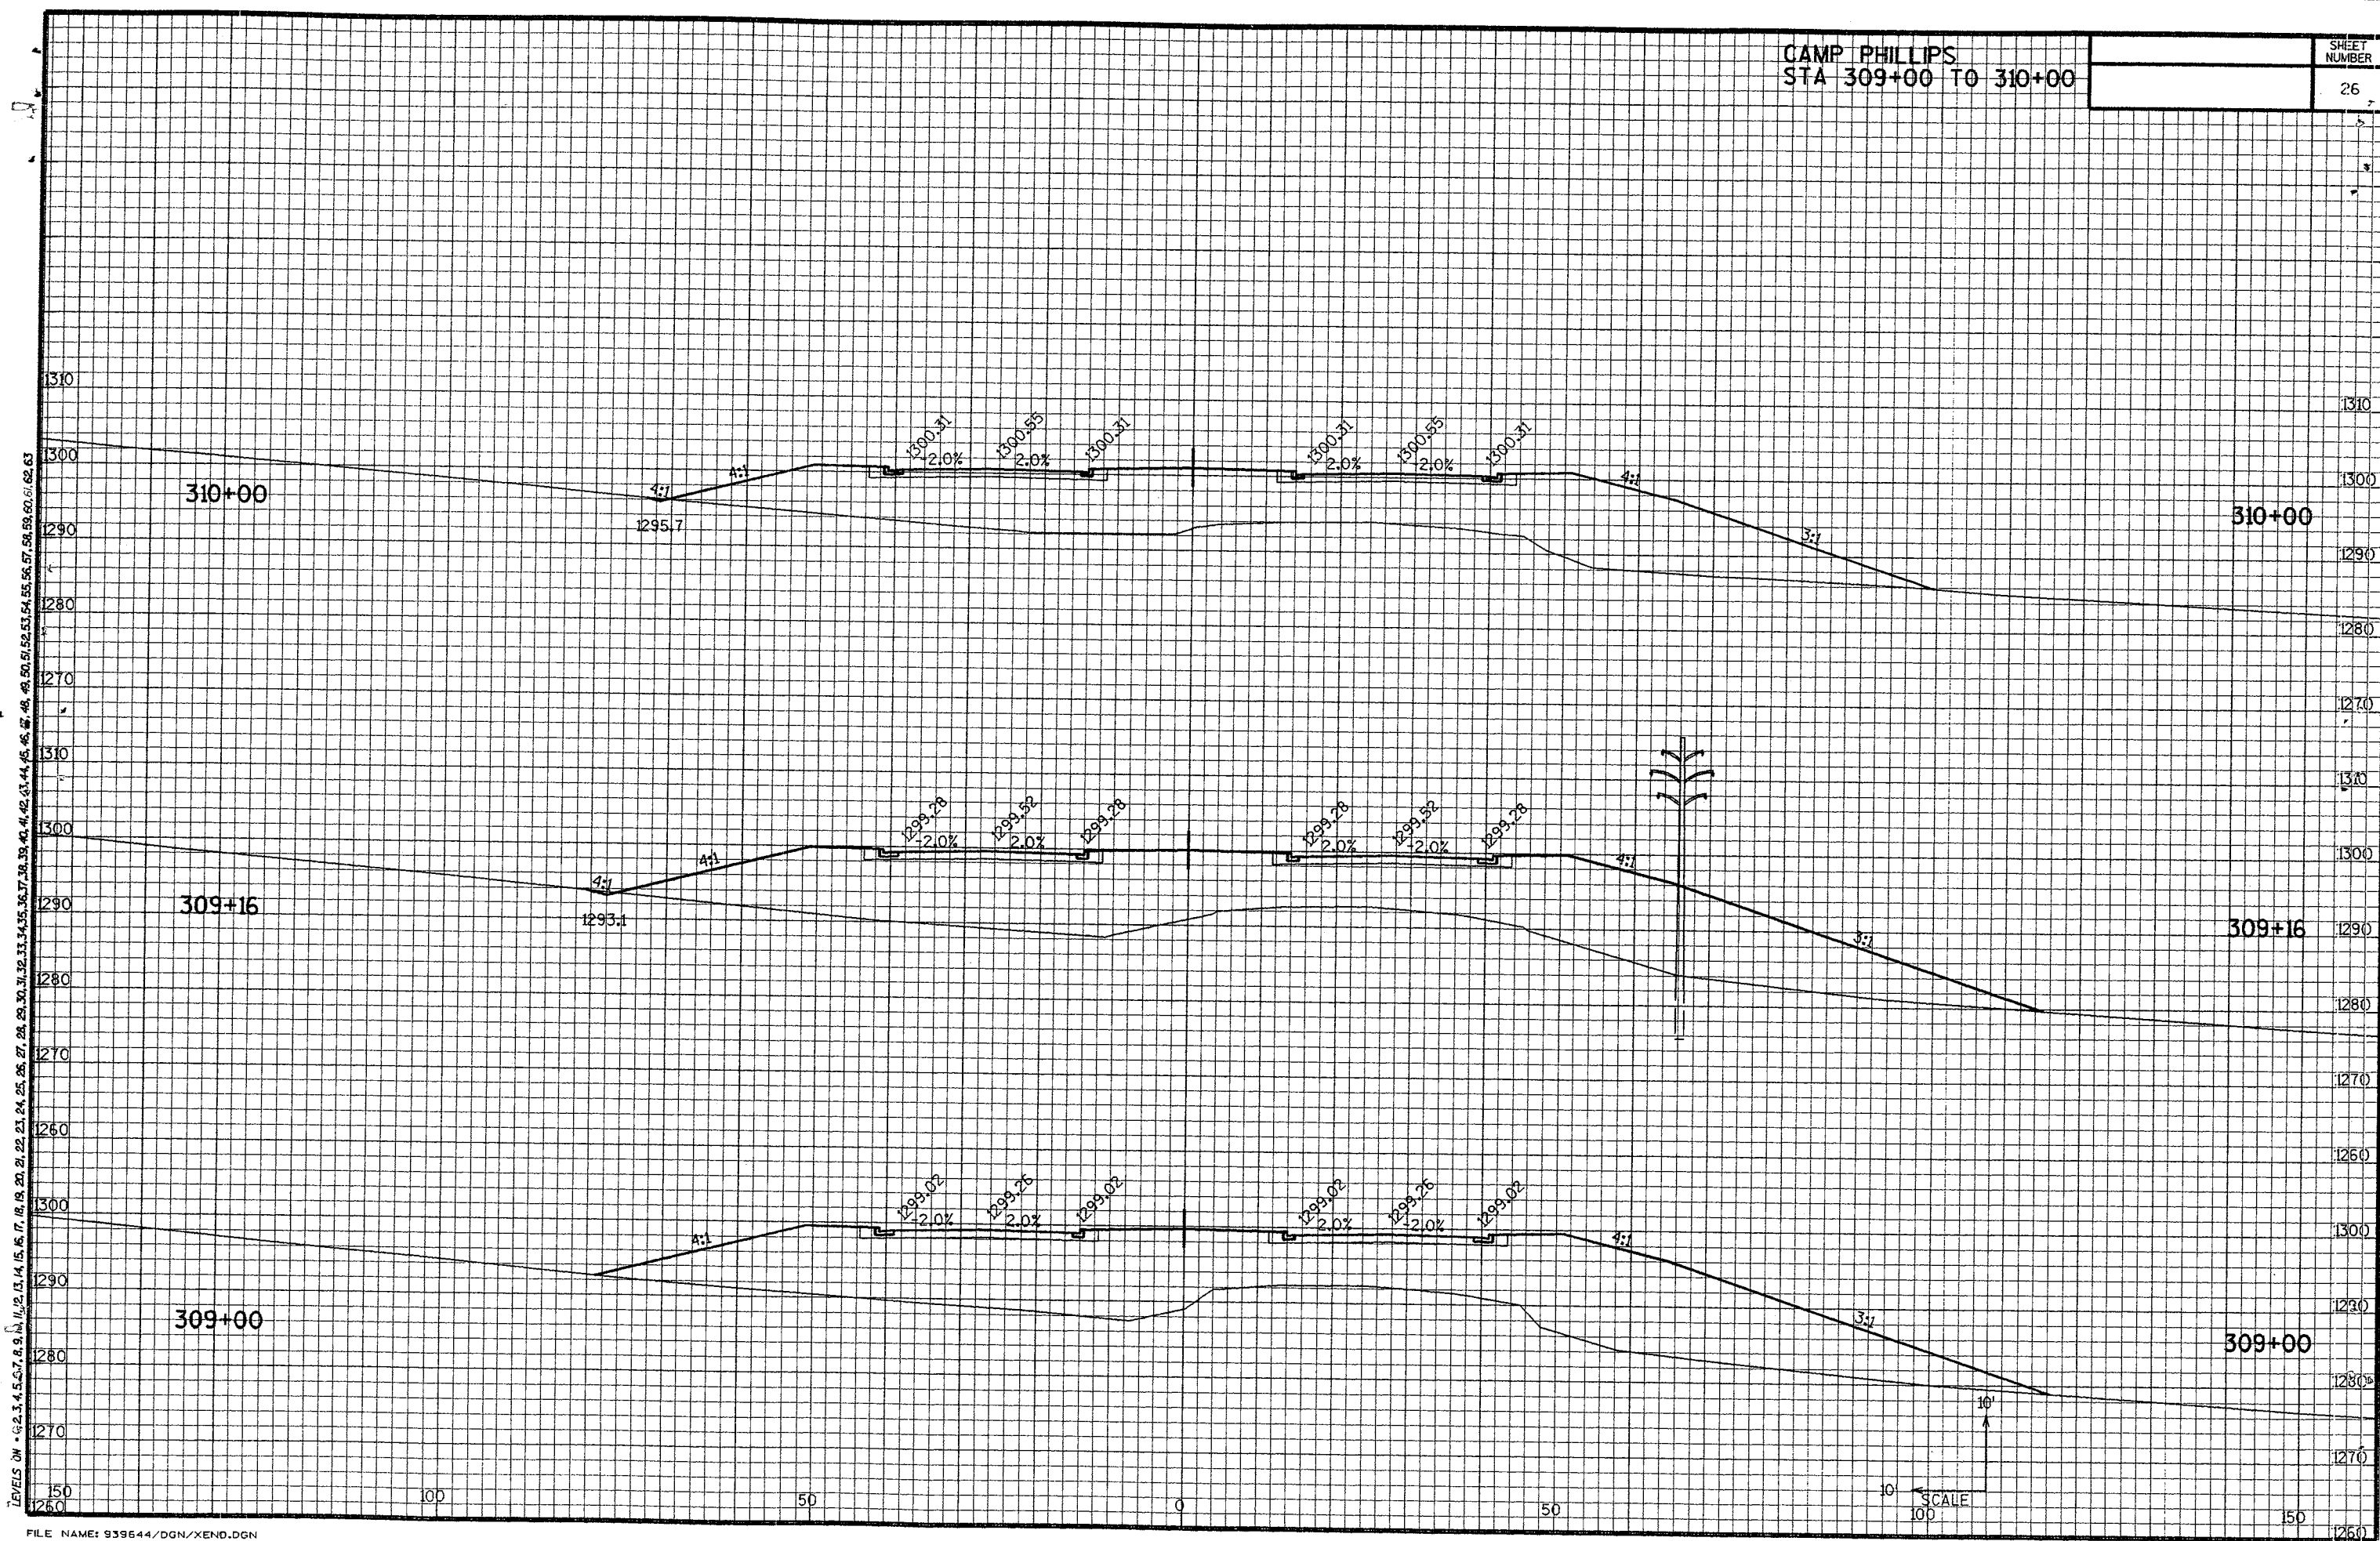

CAMP PHILLIPS
STA 311+00 TO 313+19

SHEET
NUMBER
27

LEVELS ON CH 2 3 4 

